



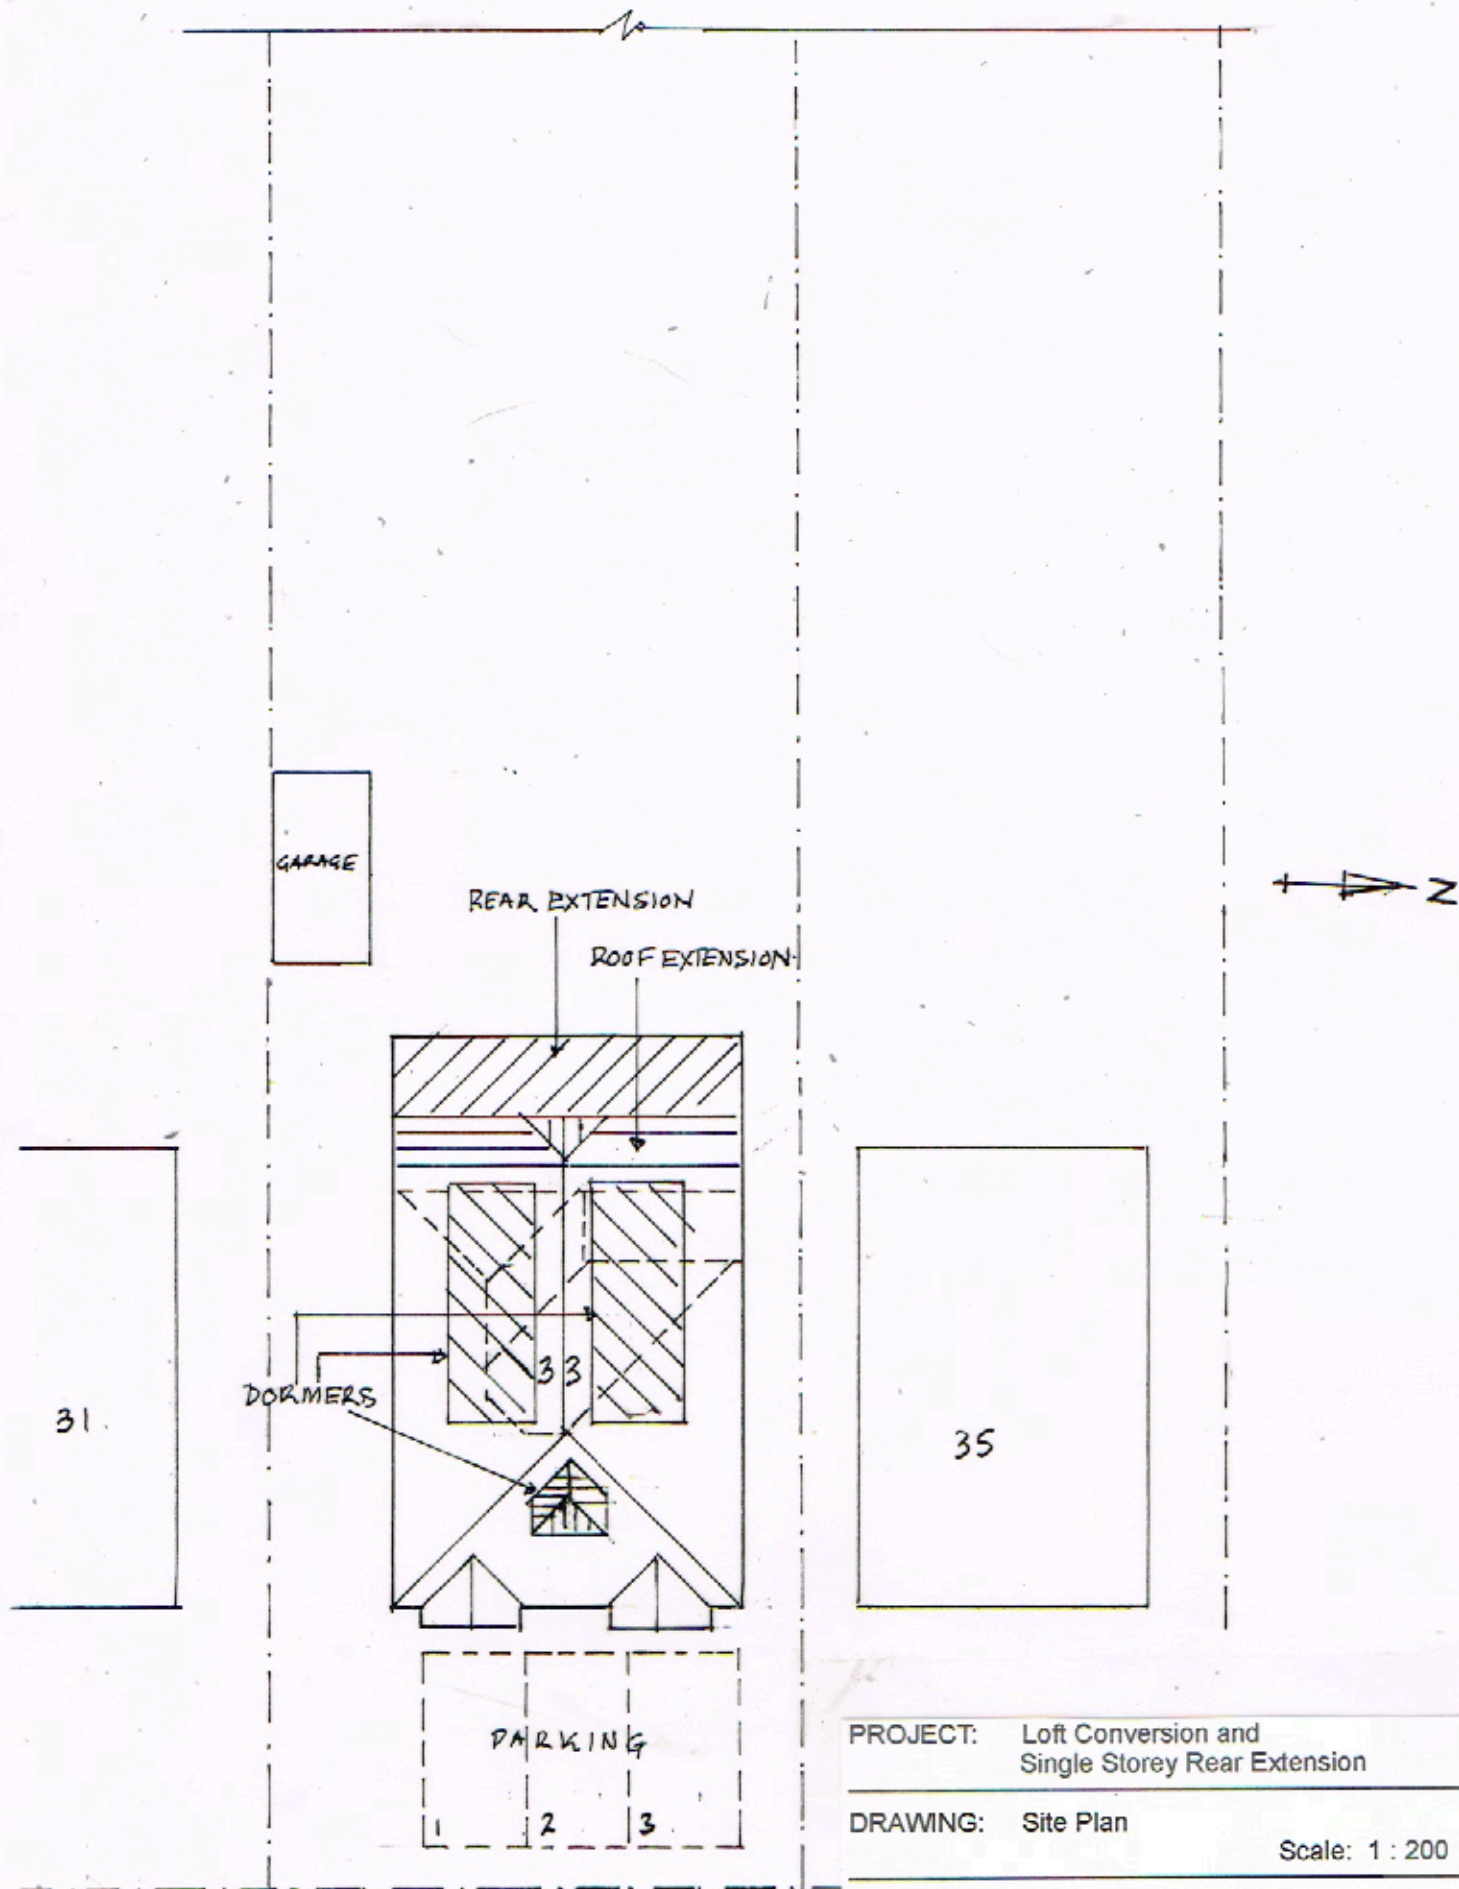

SCALE 1:200 @ A4

 

PROJECT:	Loft Conversion and Single Storey Rear Extension	
DRAWING:	Site Plan	Scale: 1 : 200
ADDRESS:	33 Maylands Road Bedhampton Havant P09 3NR	
CLIENT:	Mike Laverton Tele: 07747353205	