




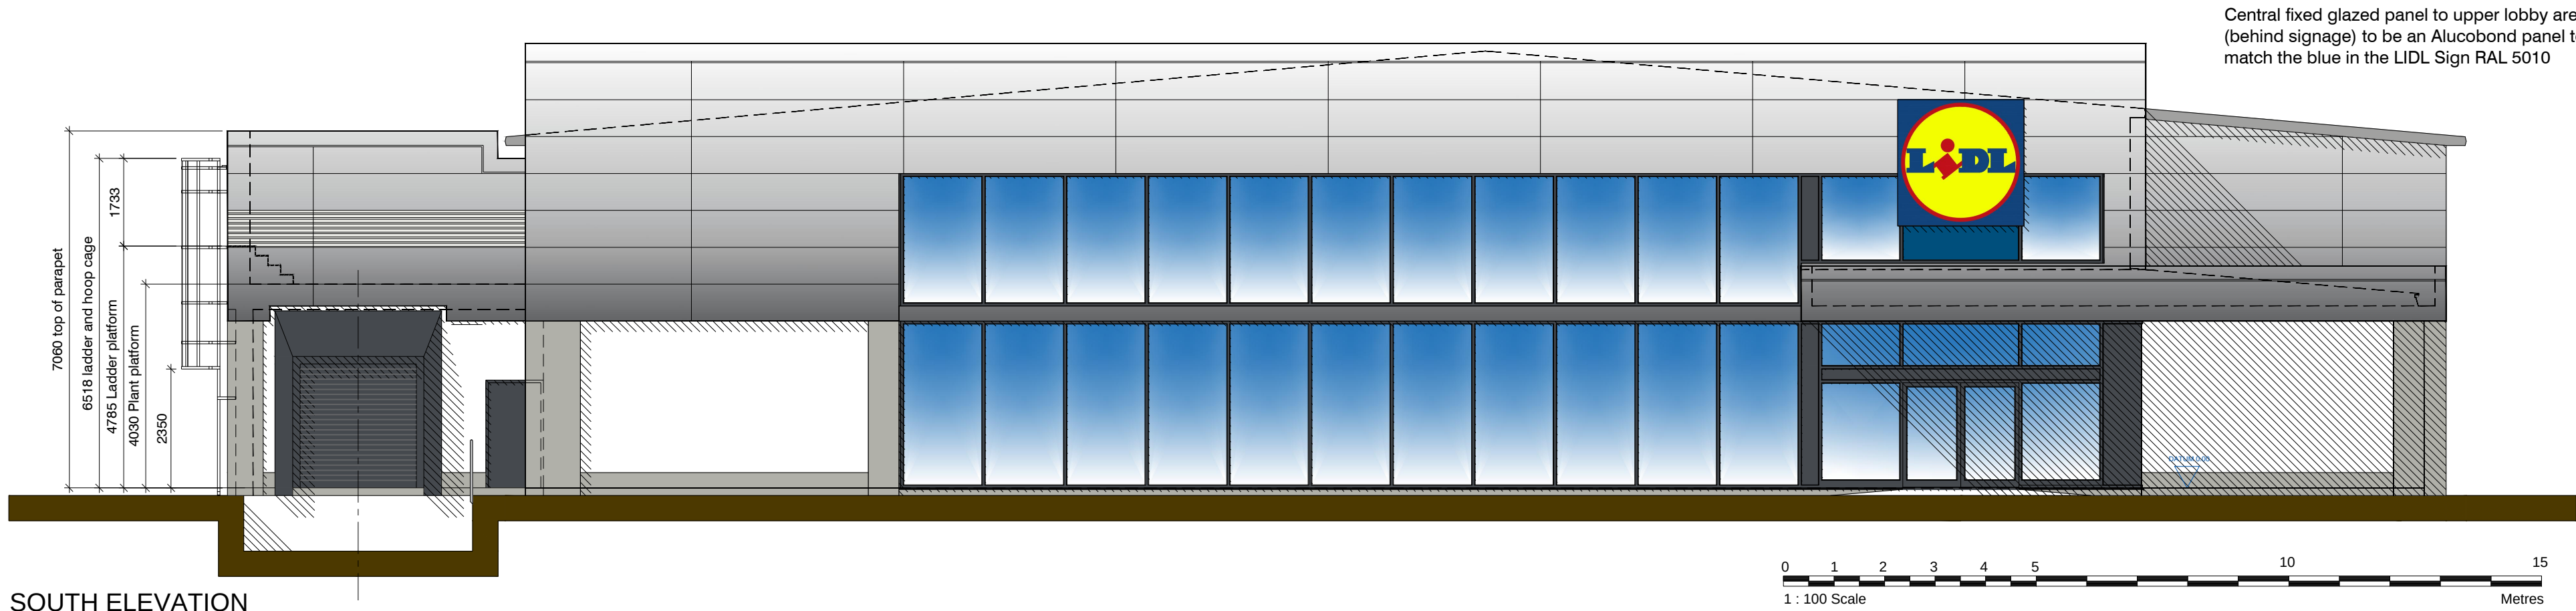


SOUTH ELEVATION

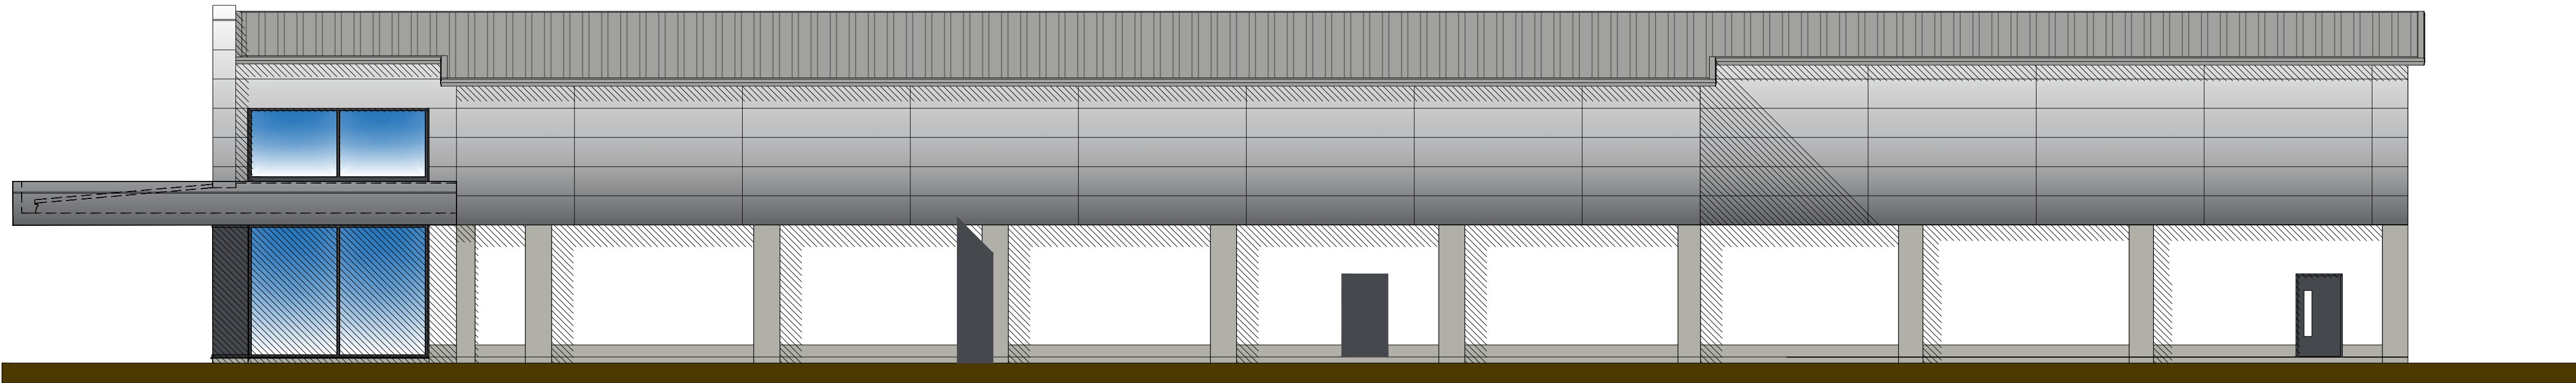


EAST ELEVATION

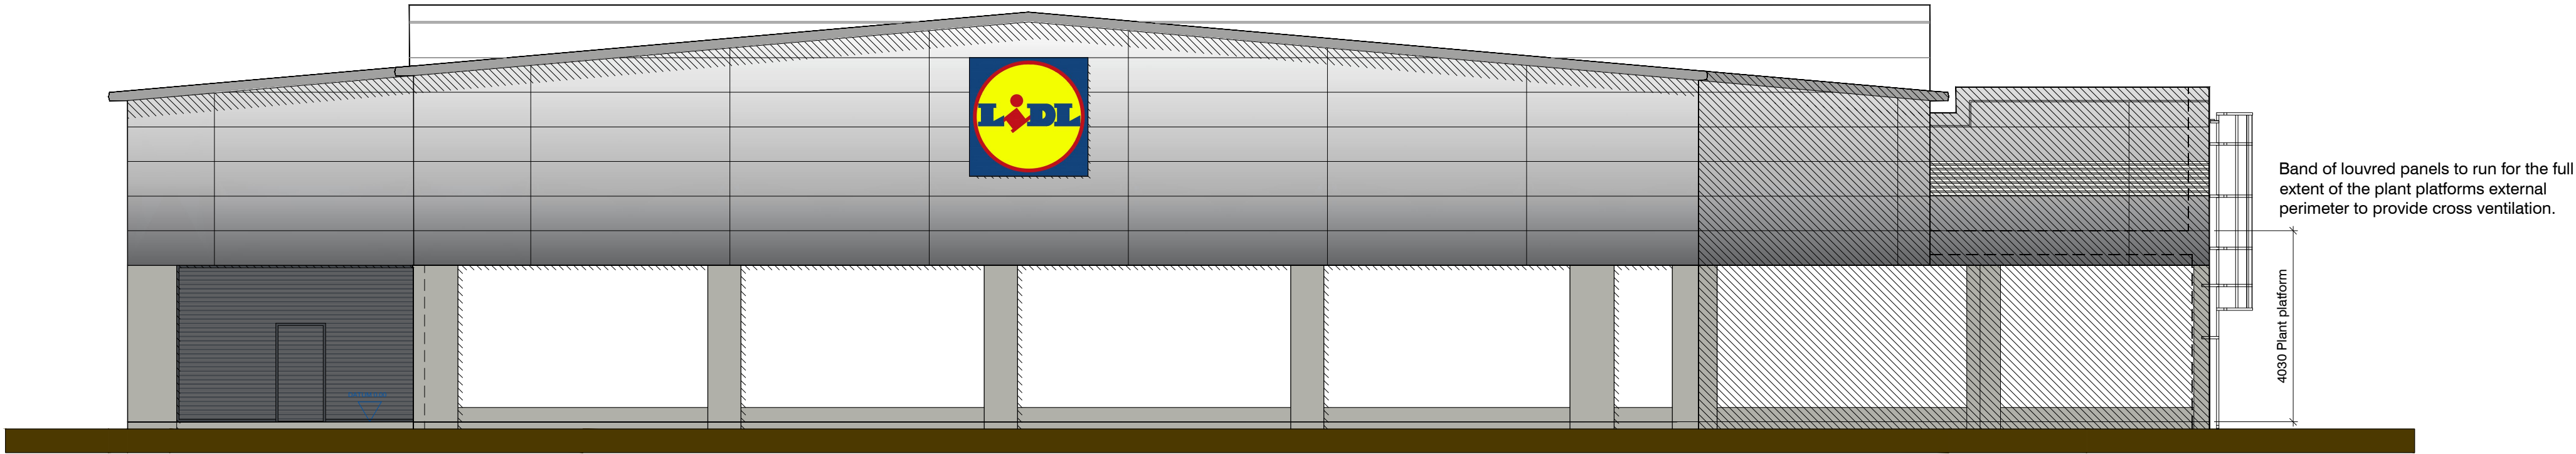

NORTH ELEVATION

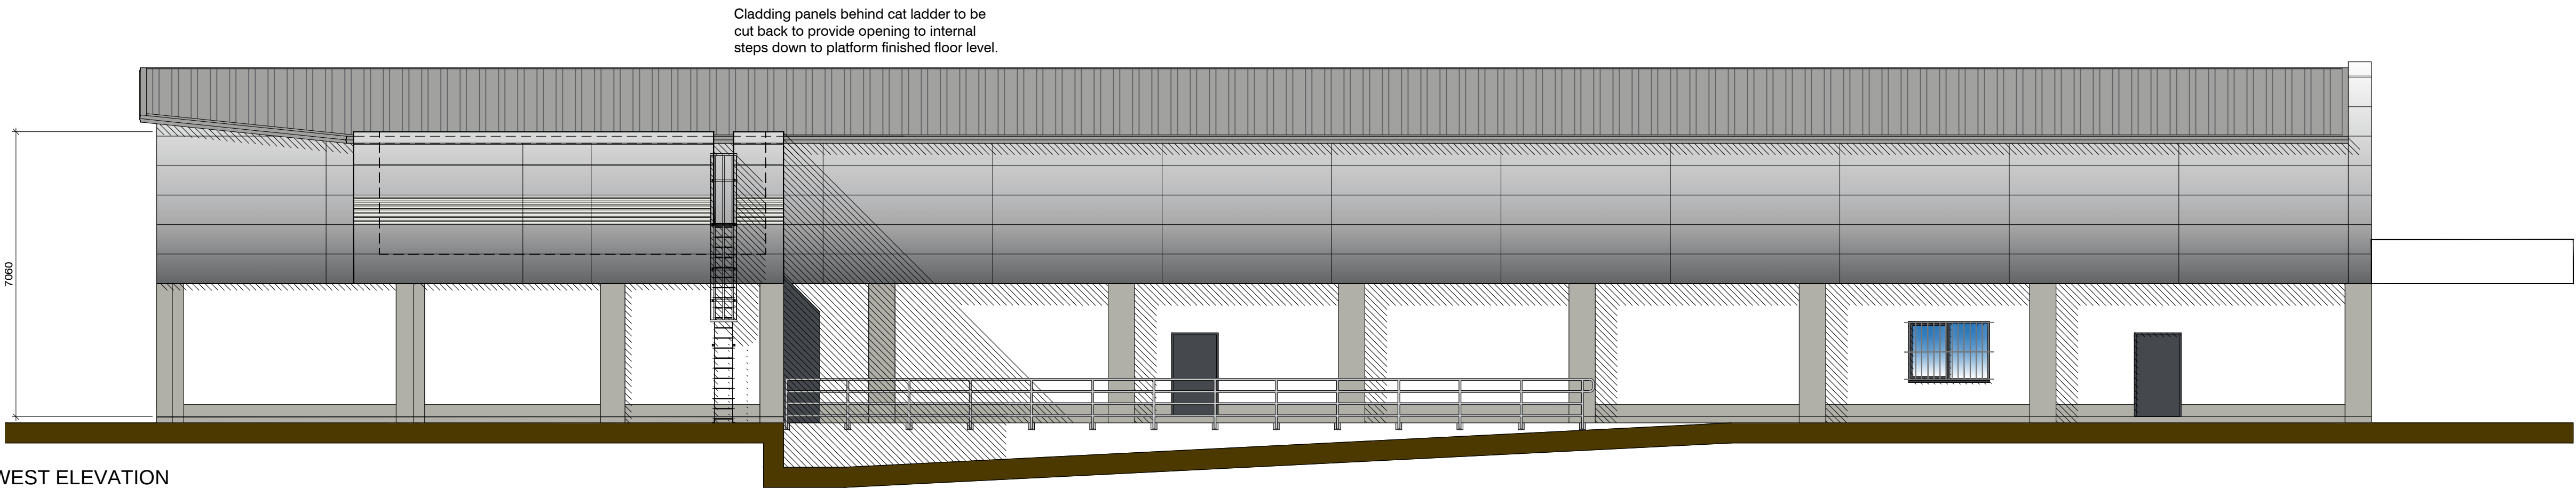

WEST ELEVATION

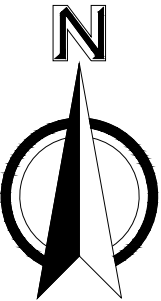

B Dummy rendered pier added to corner between B10 & C10, parapet around plant area raised up to 7060mm above FFL as Lidl drawing 3200.CN2. Railings added to side of loading dock, render raised to 450mm above GL. Door added to east elevation, heights added to plant area.

02.09.16

A Bank of louvred panels added to plant platform. Alucobond panel to replace glazing to upper widow where signage sits in front. Panels behind cat ladder to be cut back to improve access to plant platform

22.08.16

REV	DESCRIPTION	DATE
	REVISION	

WATERLOO PARK
WATERLOOVILLE
HAMPSHIRE

Block A - LIDL
Elevations

job no.	drawing no.	rev.
144 - 100	C 003	A

scale	drawn	date
1:100 @ A1 / 1:200 @ A3	KC	20.07.2016



Rustington House, Worthing Road, Rustington, West Sussex, BN16 3PS
Tel No: (01903) 777777 Fax No: (01903) 777700