



EXISTING


12 Glenleigh Park, Havant, Hampshire.

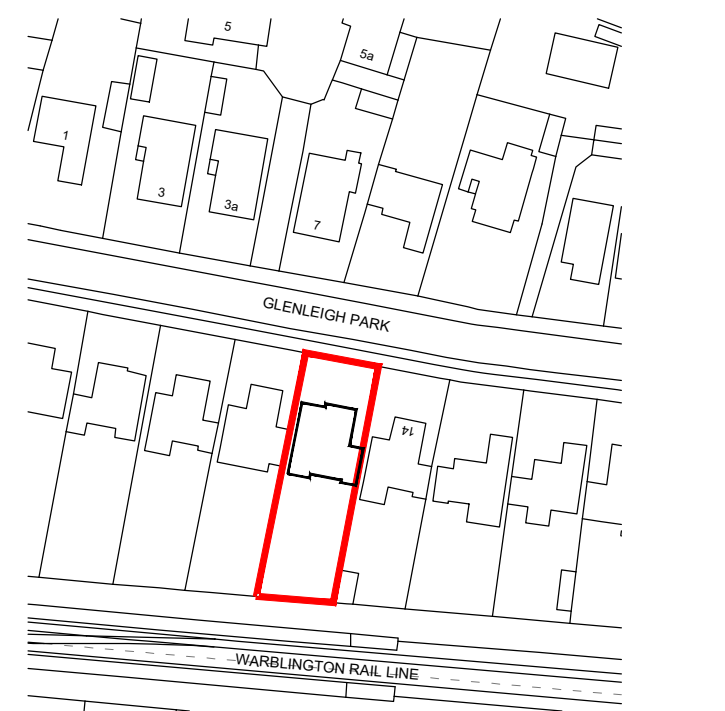

Ordnance Survey, (c) Crown Copyright 2016. All rights reserved. Licence number 100022432

 


LOCATION PLAN
1:1250

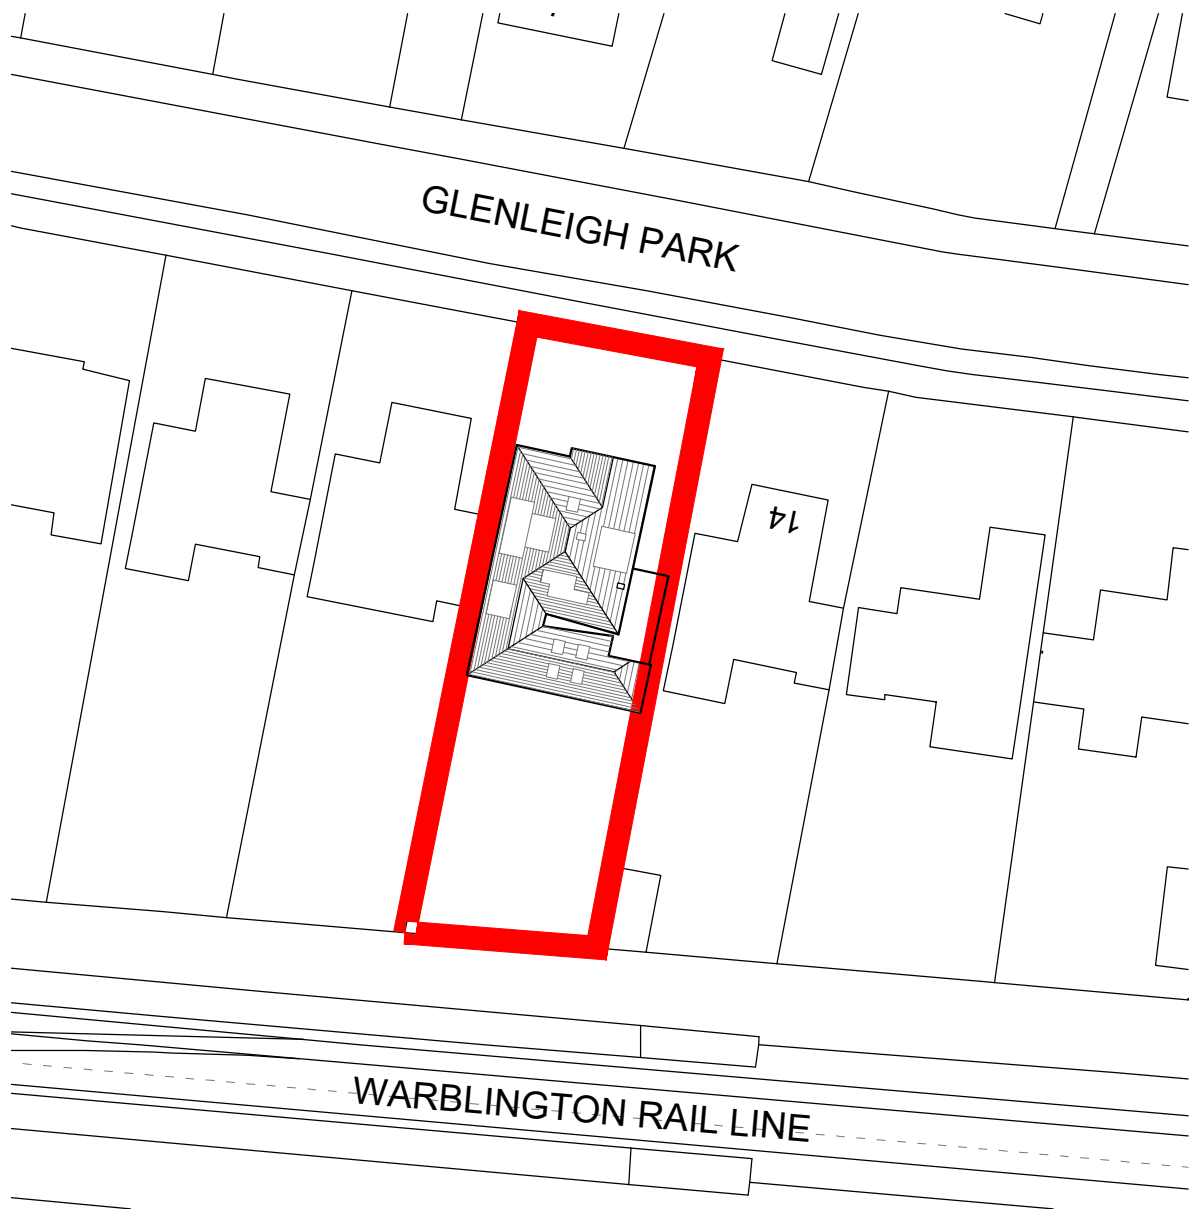


Ordnance Survey, (c) Crown Copyright 2016. All rights reserved. Licence number 100022432




BLOCK PLAN
1:500

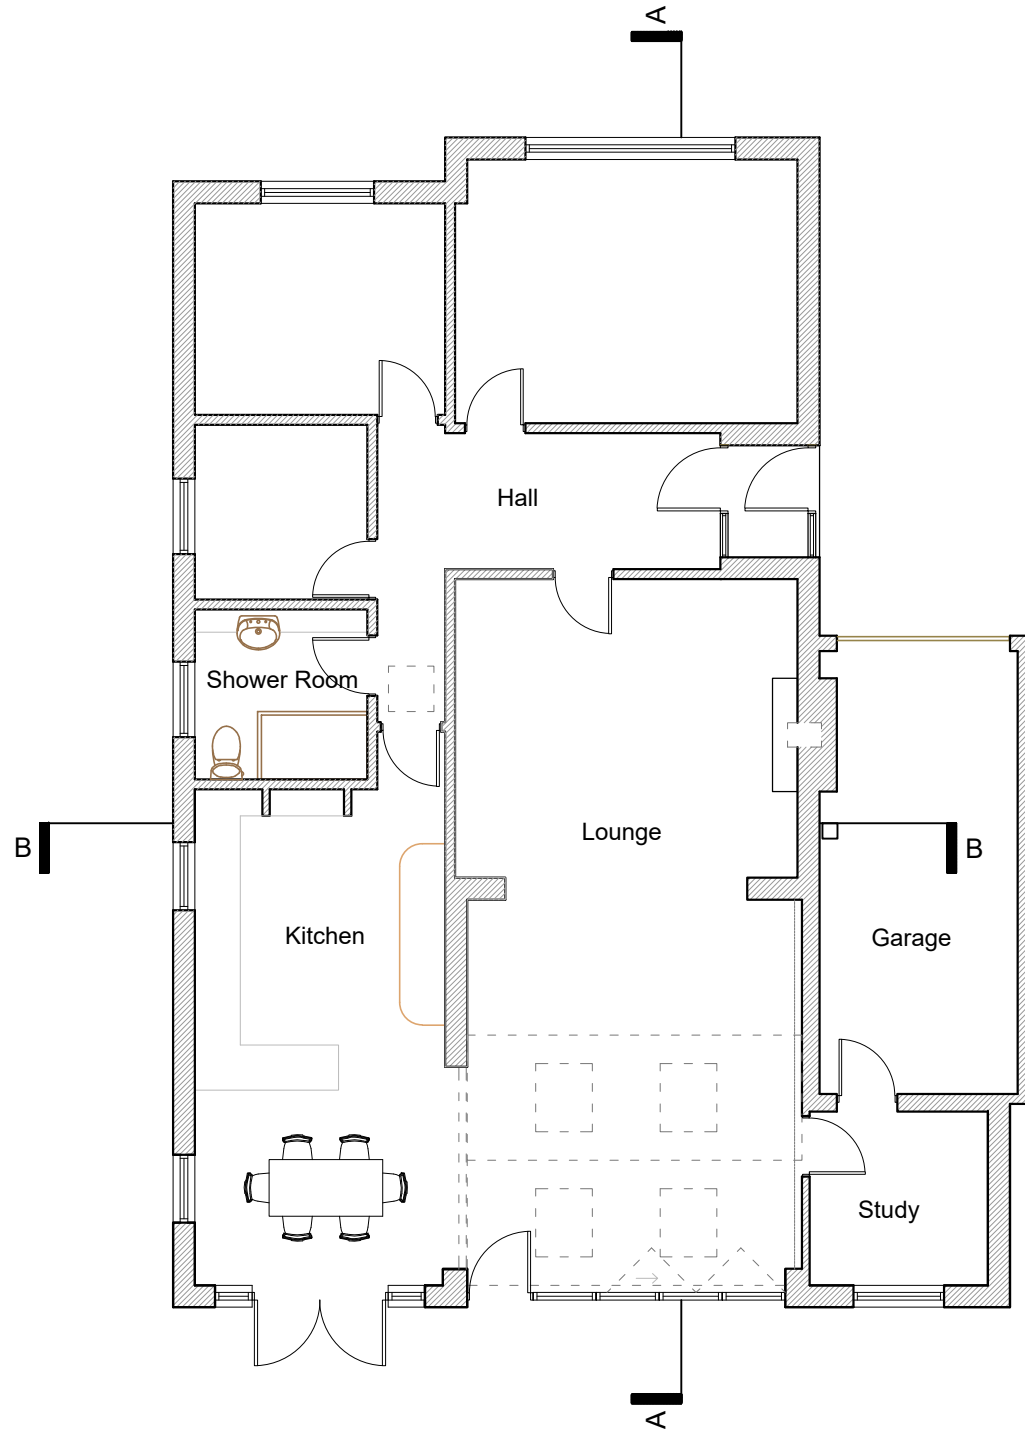

GROUND FLOOR
1:100

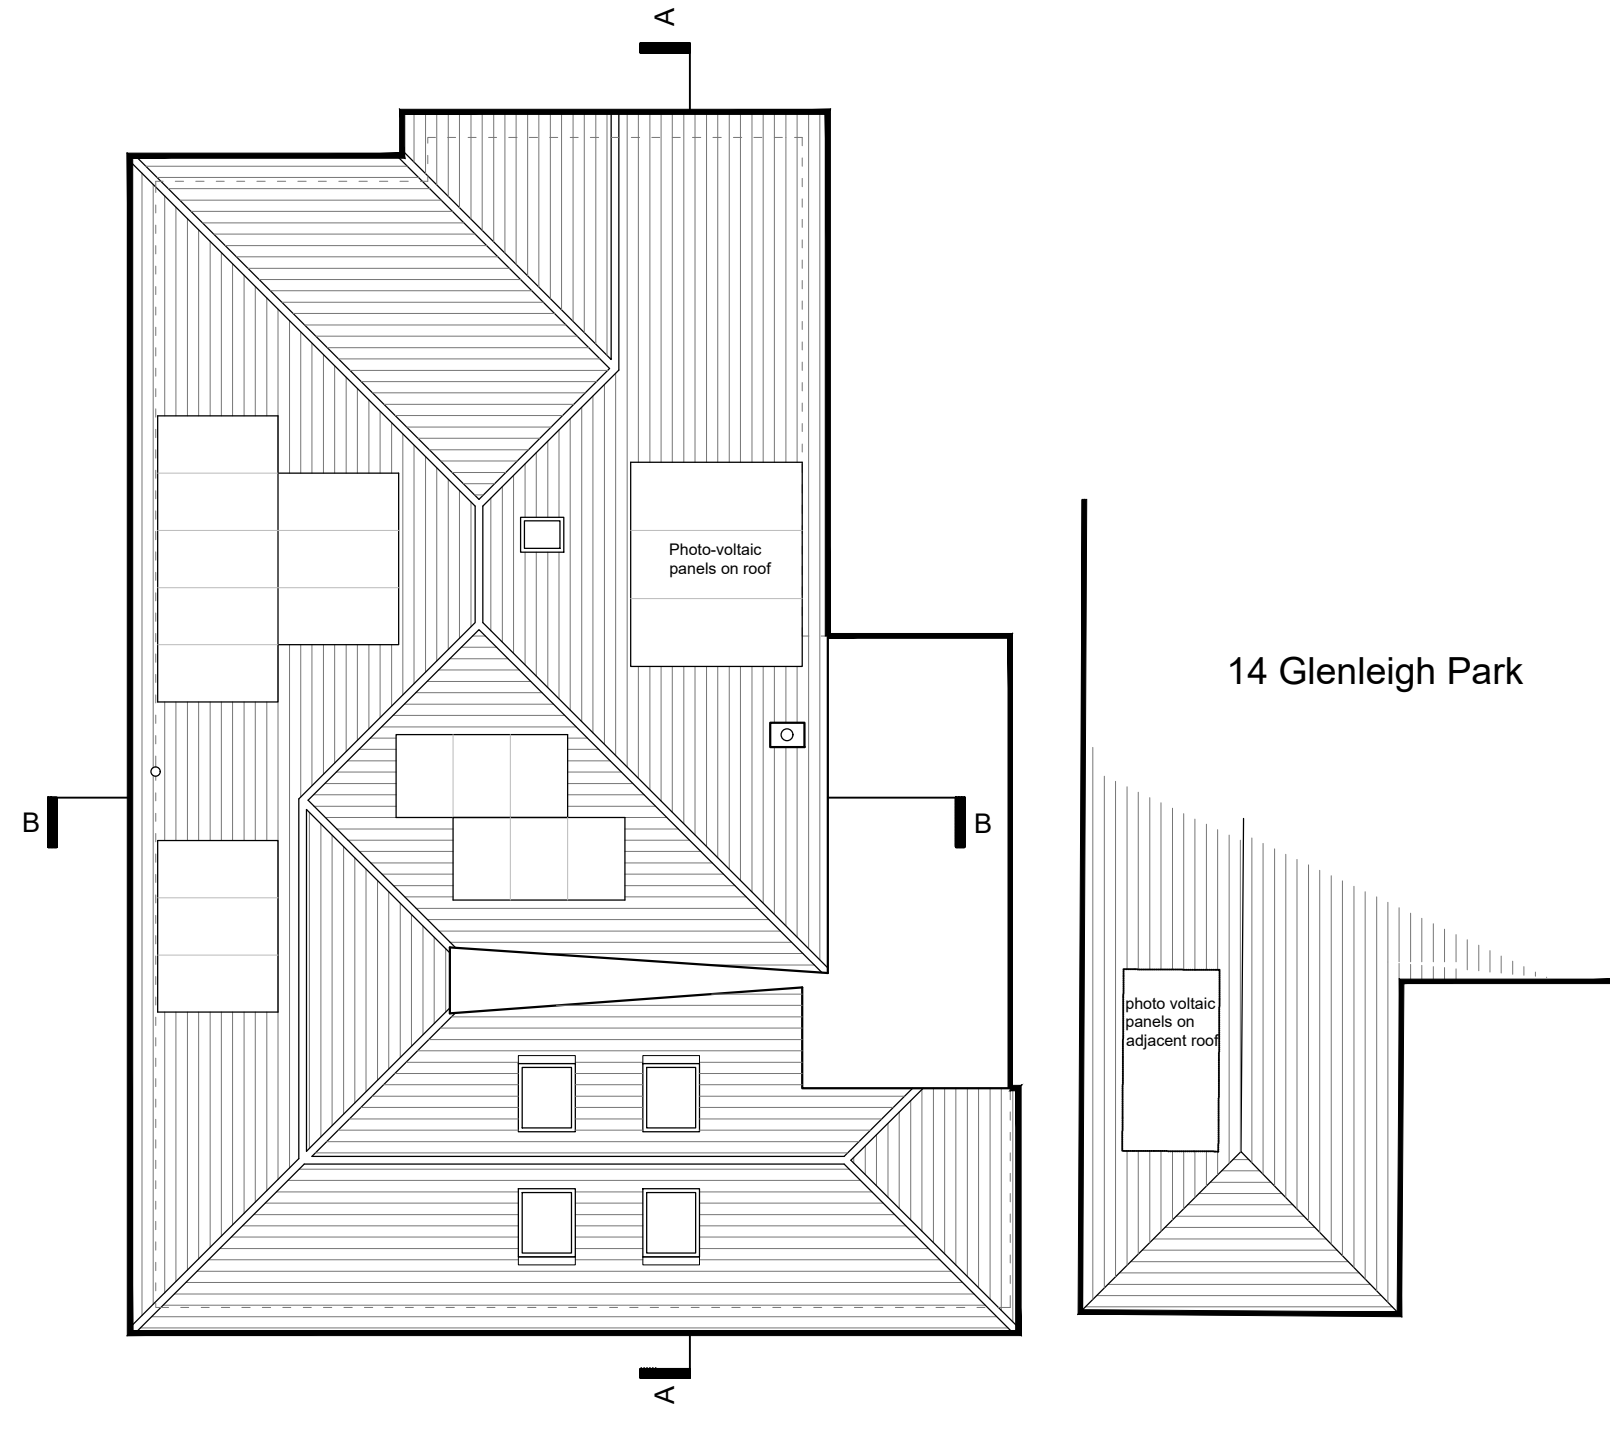

ROOF PLAN
1:100

 

NORTH ELEVATION
1:100




WEST ELEVATION
1:100




SOUTH ELEVATION
1:100



EAST ELEVATION
1:100

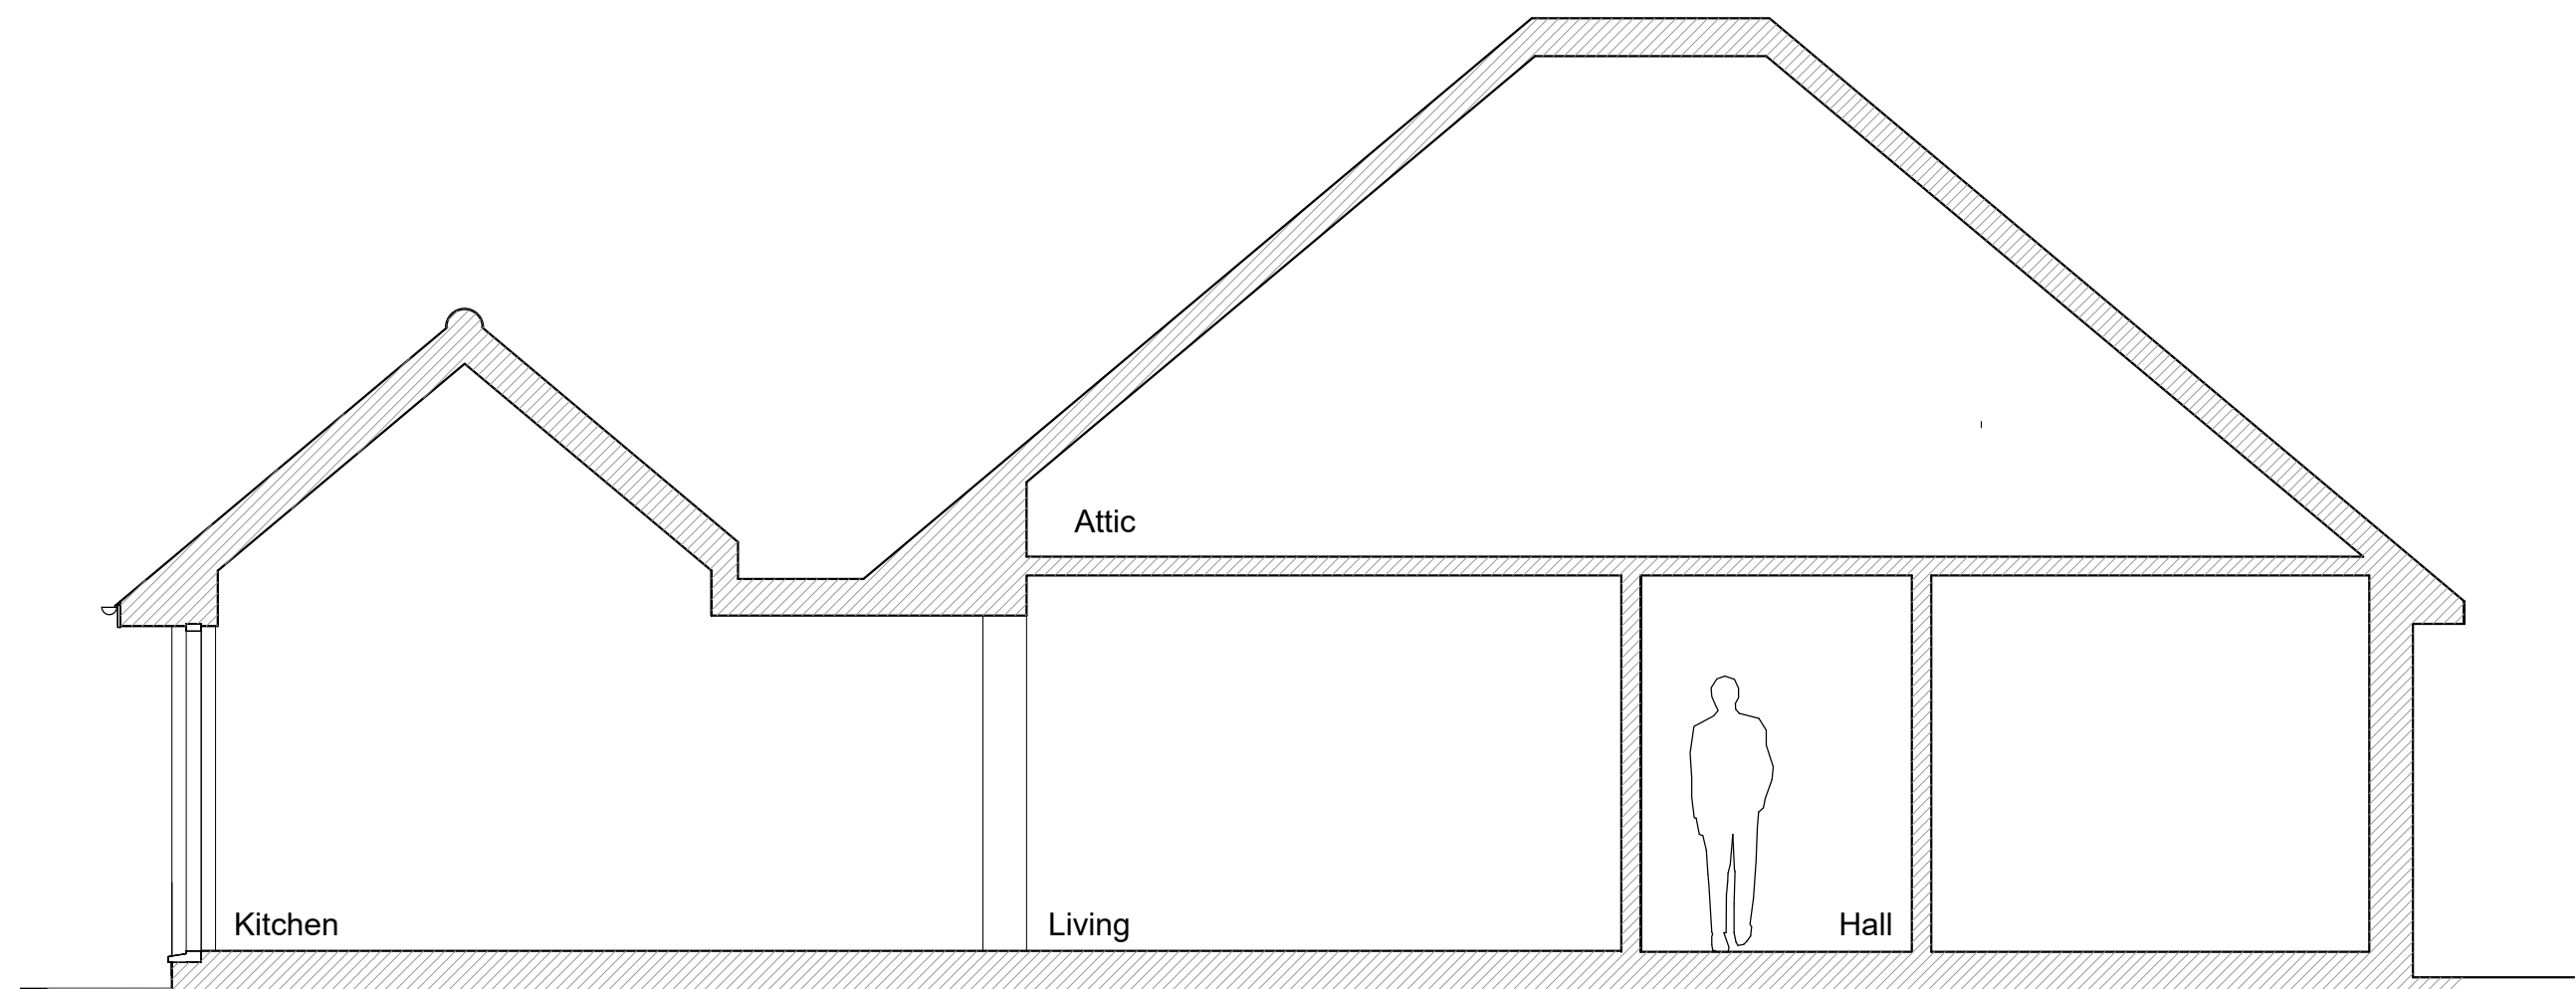

SECTION AA
1:50

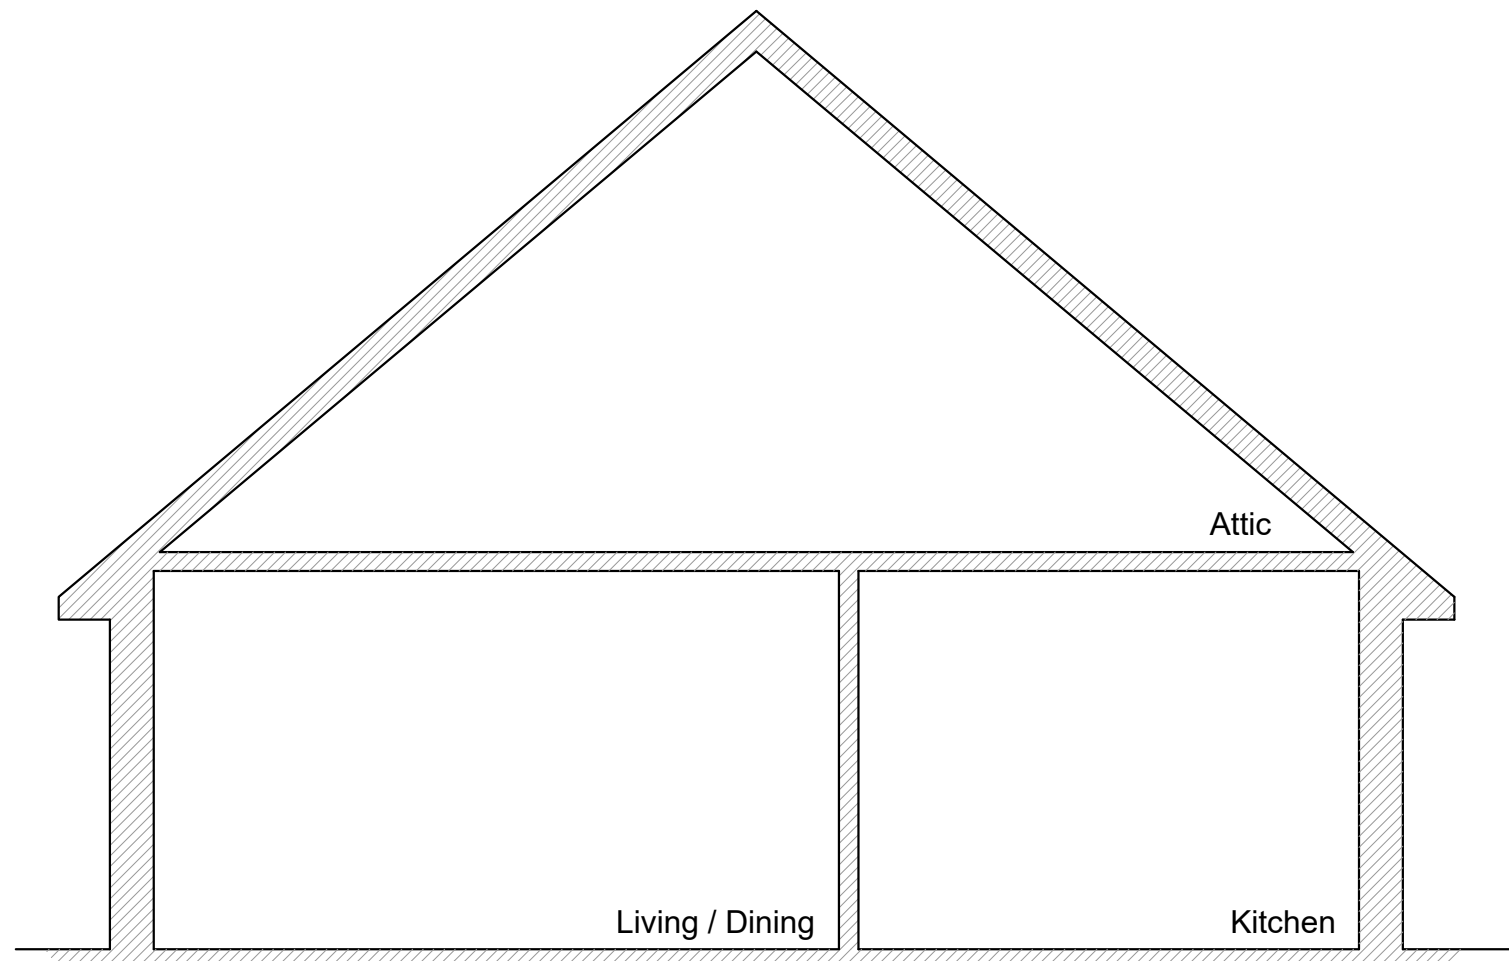

SECTION BB
1:50

NOTES:

Dimensions to be checked on site before commencing work. Any discrepancies shall be reported to the architect immediately.

Do not scale from these drawings except for planning purposes.

Use figured dimensions only.

Where applicable this drawing is to be read in conjunction with other consultants' drawings.

All drawings to be read in conjunction with specification and all other drawings including structural engineer and mechanical and electrical drawings / specification

REV	DATE	AMENDMENT	DRAWN

hd
architects

Helyer Davies Architects Ltd
1 The Old Flour Mill,
Emsworth, PO10 7BT
01243 370 715

www.hdarchitects.co.uk mail@hdarchitects.co.uk

CLIENT
Mr Neil Crawford

PROJECT
12 Glenleigh Park
Havant
Hampshire
PO9 2PH

DRAWING
Existing Plans
Existing Elevations
Existing Sections
Block Plan
Location Plan

SCALE
as noted @A1
as noted @A1
as noted @A1
as noted @A1
as noted @A1

DATE	May 2016	DRAWN	JB
DRAWING NUMBER	16067_01	REVISION	