
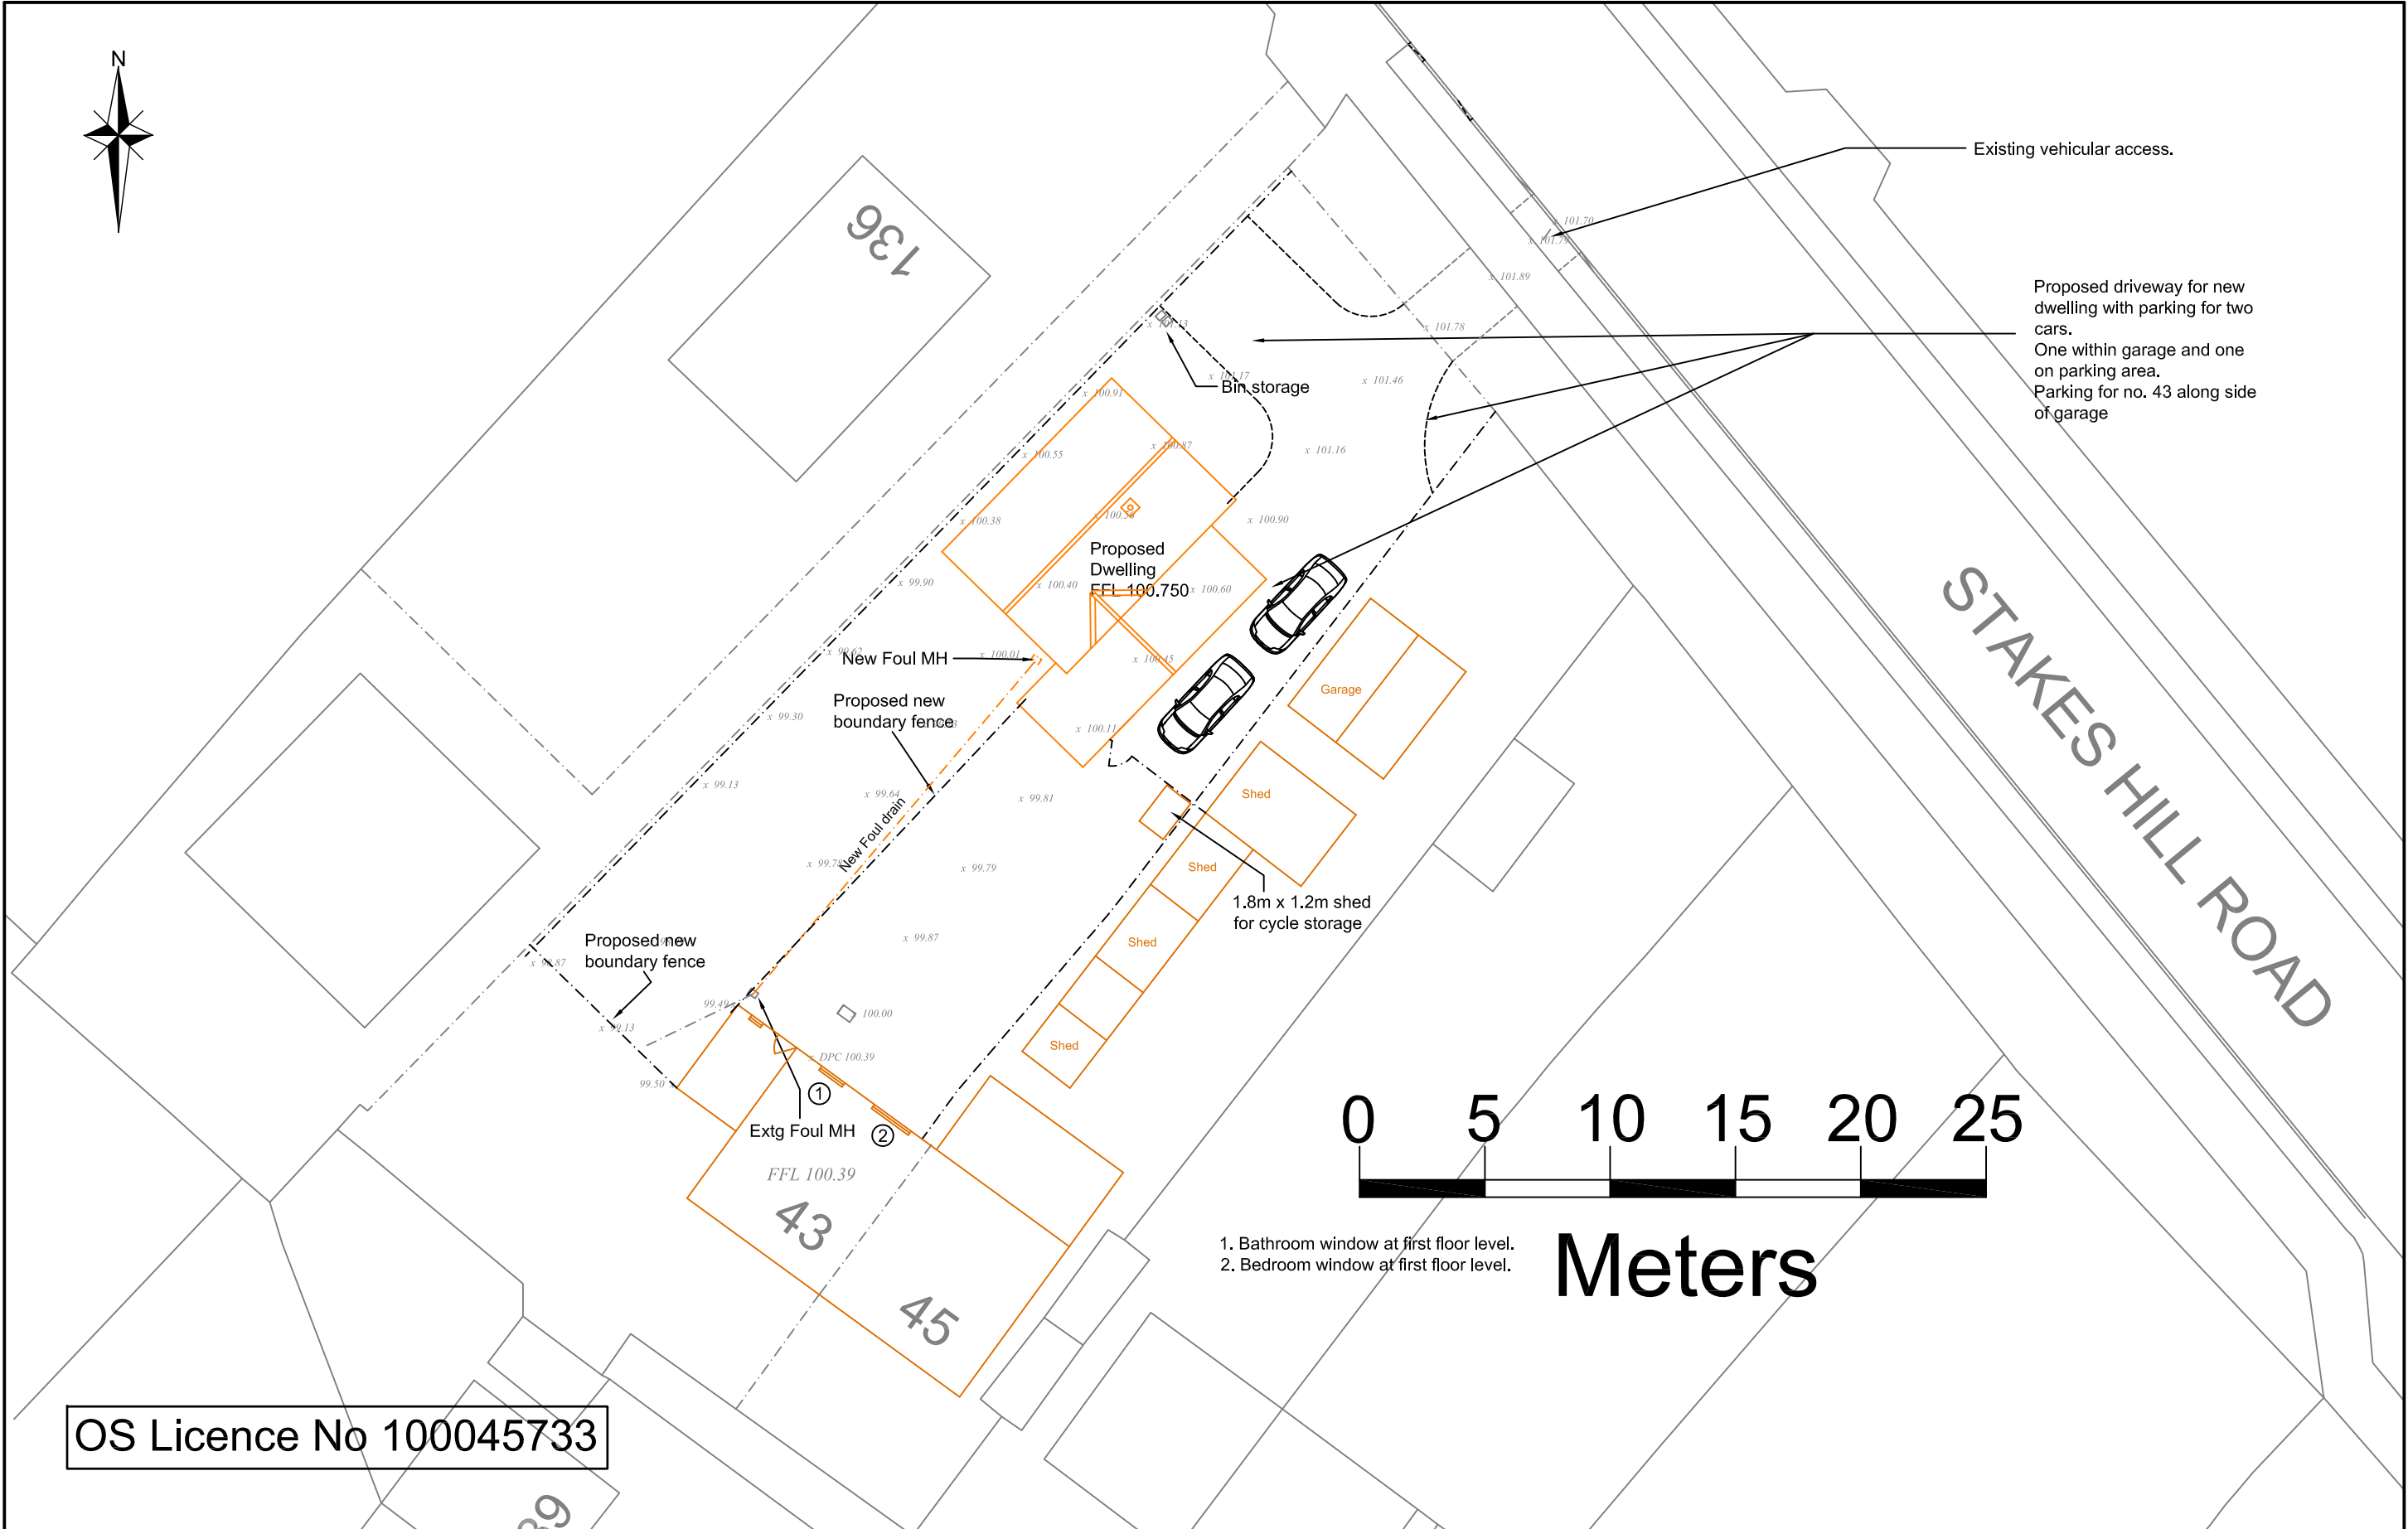


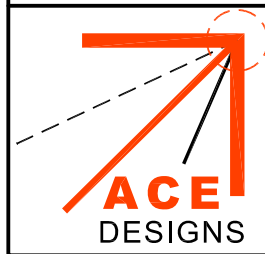

	Architectural & Civil Engineering Design 143 Station Road, Liss, Hants. GU33 7AJ Tel 01730 894988 Fax 01730 891165 e-mail:enquiries@acedesigns-ltd.co.uk www.ace-designs.co.uk	Job Title	Client	Scale	Date	Designed	
		Proposed New Dwelling rear of 43 Elizabeth Road, Waterlooville		1:250 @ A3	Feb 16	GG	
		Drawing Title		Drawn	Checked	Approved	
		Site Plan as proposed	Mr J G Gill	EV	GG		
				Job No	Drawing No	Rev	
				140301	140301 / 13	A	