


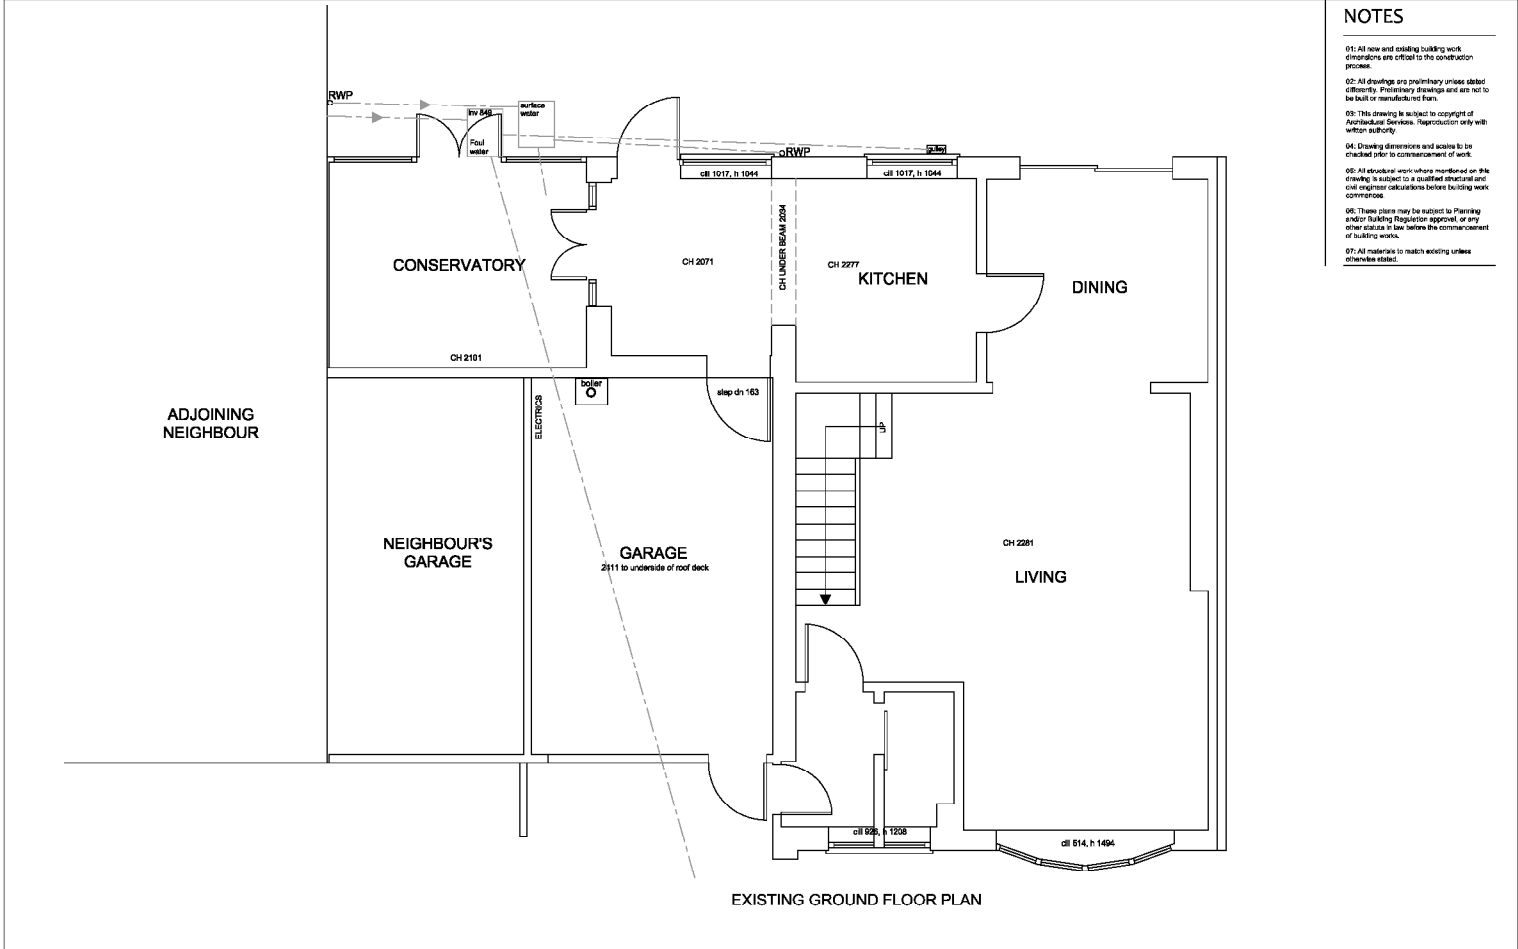

NOTES

- 01: All new and existing building work dimensions are critical to the construction process.
- 02: All drawings are preliminary unless stated otherwise. Preliminary drawings are not to be built or manufactured from.
- 03: This drawing is subject to copyright of Architectural Services. Reproduction only with written authority.
- 04: Drawing dimensions and scales to be checked prior to commencement of work.
- 05: All structural work where mentioned on this drawing is subject to a qualified structural and civil engineer calculations before building work commences.
- 06: These plans may be subject to Planning and/or Building Regulation approval or any other statute in law before the commencement of building works.
- 07: All materials to match existing unless otherwise stated.

EXISTING GROUND FLOOR PLAN

Client Jon Handford	Address 44 Park Side Bedhampton Havant, Hampshire PO9 3PL	DRAWING Existing Ground Floor Plan	DRAFT 1	Revisions A. B. C.	Scale: A3 = 1:50 Date: 10/06/2015 Drawn: PQ	Architectural Services planning by design 01243 787440 Forum House, Stirling Rd Chichester, PO19 7DN
metres			10		Drawing ref: E0021/JH/15/002	20