


NOTES:

Dimensions to be checked on site before commencing work. Any discrepancies shall be reported to the architect immediately.


Do not scale from these drawings except for planning purposes. Use figured dimensions only.

Where applicable this drawing is to be read in conjunction with other consultants' drawings.



Ordnance Survey. (c) Crown Copyright 2015.
All rights reserved. Licence number 100022432

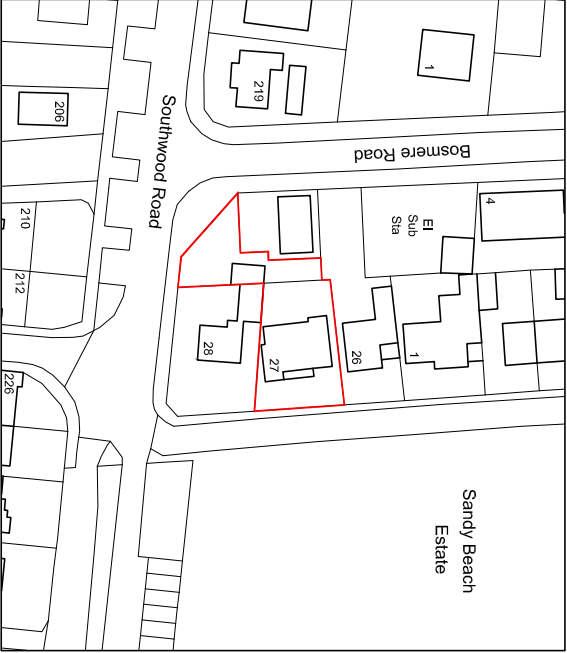

Location plan
scale 1:1250

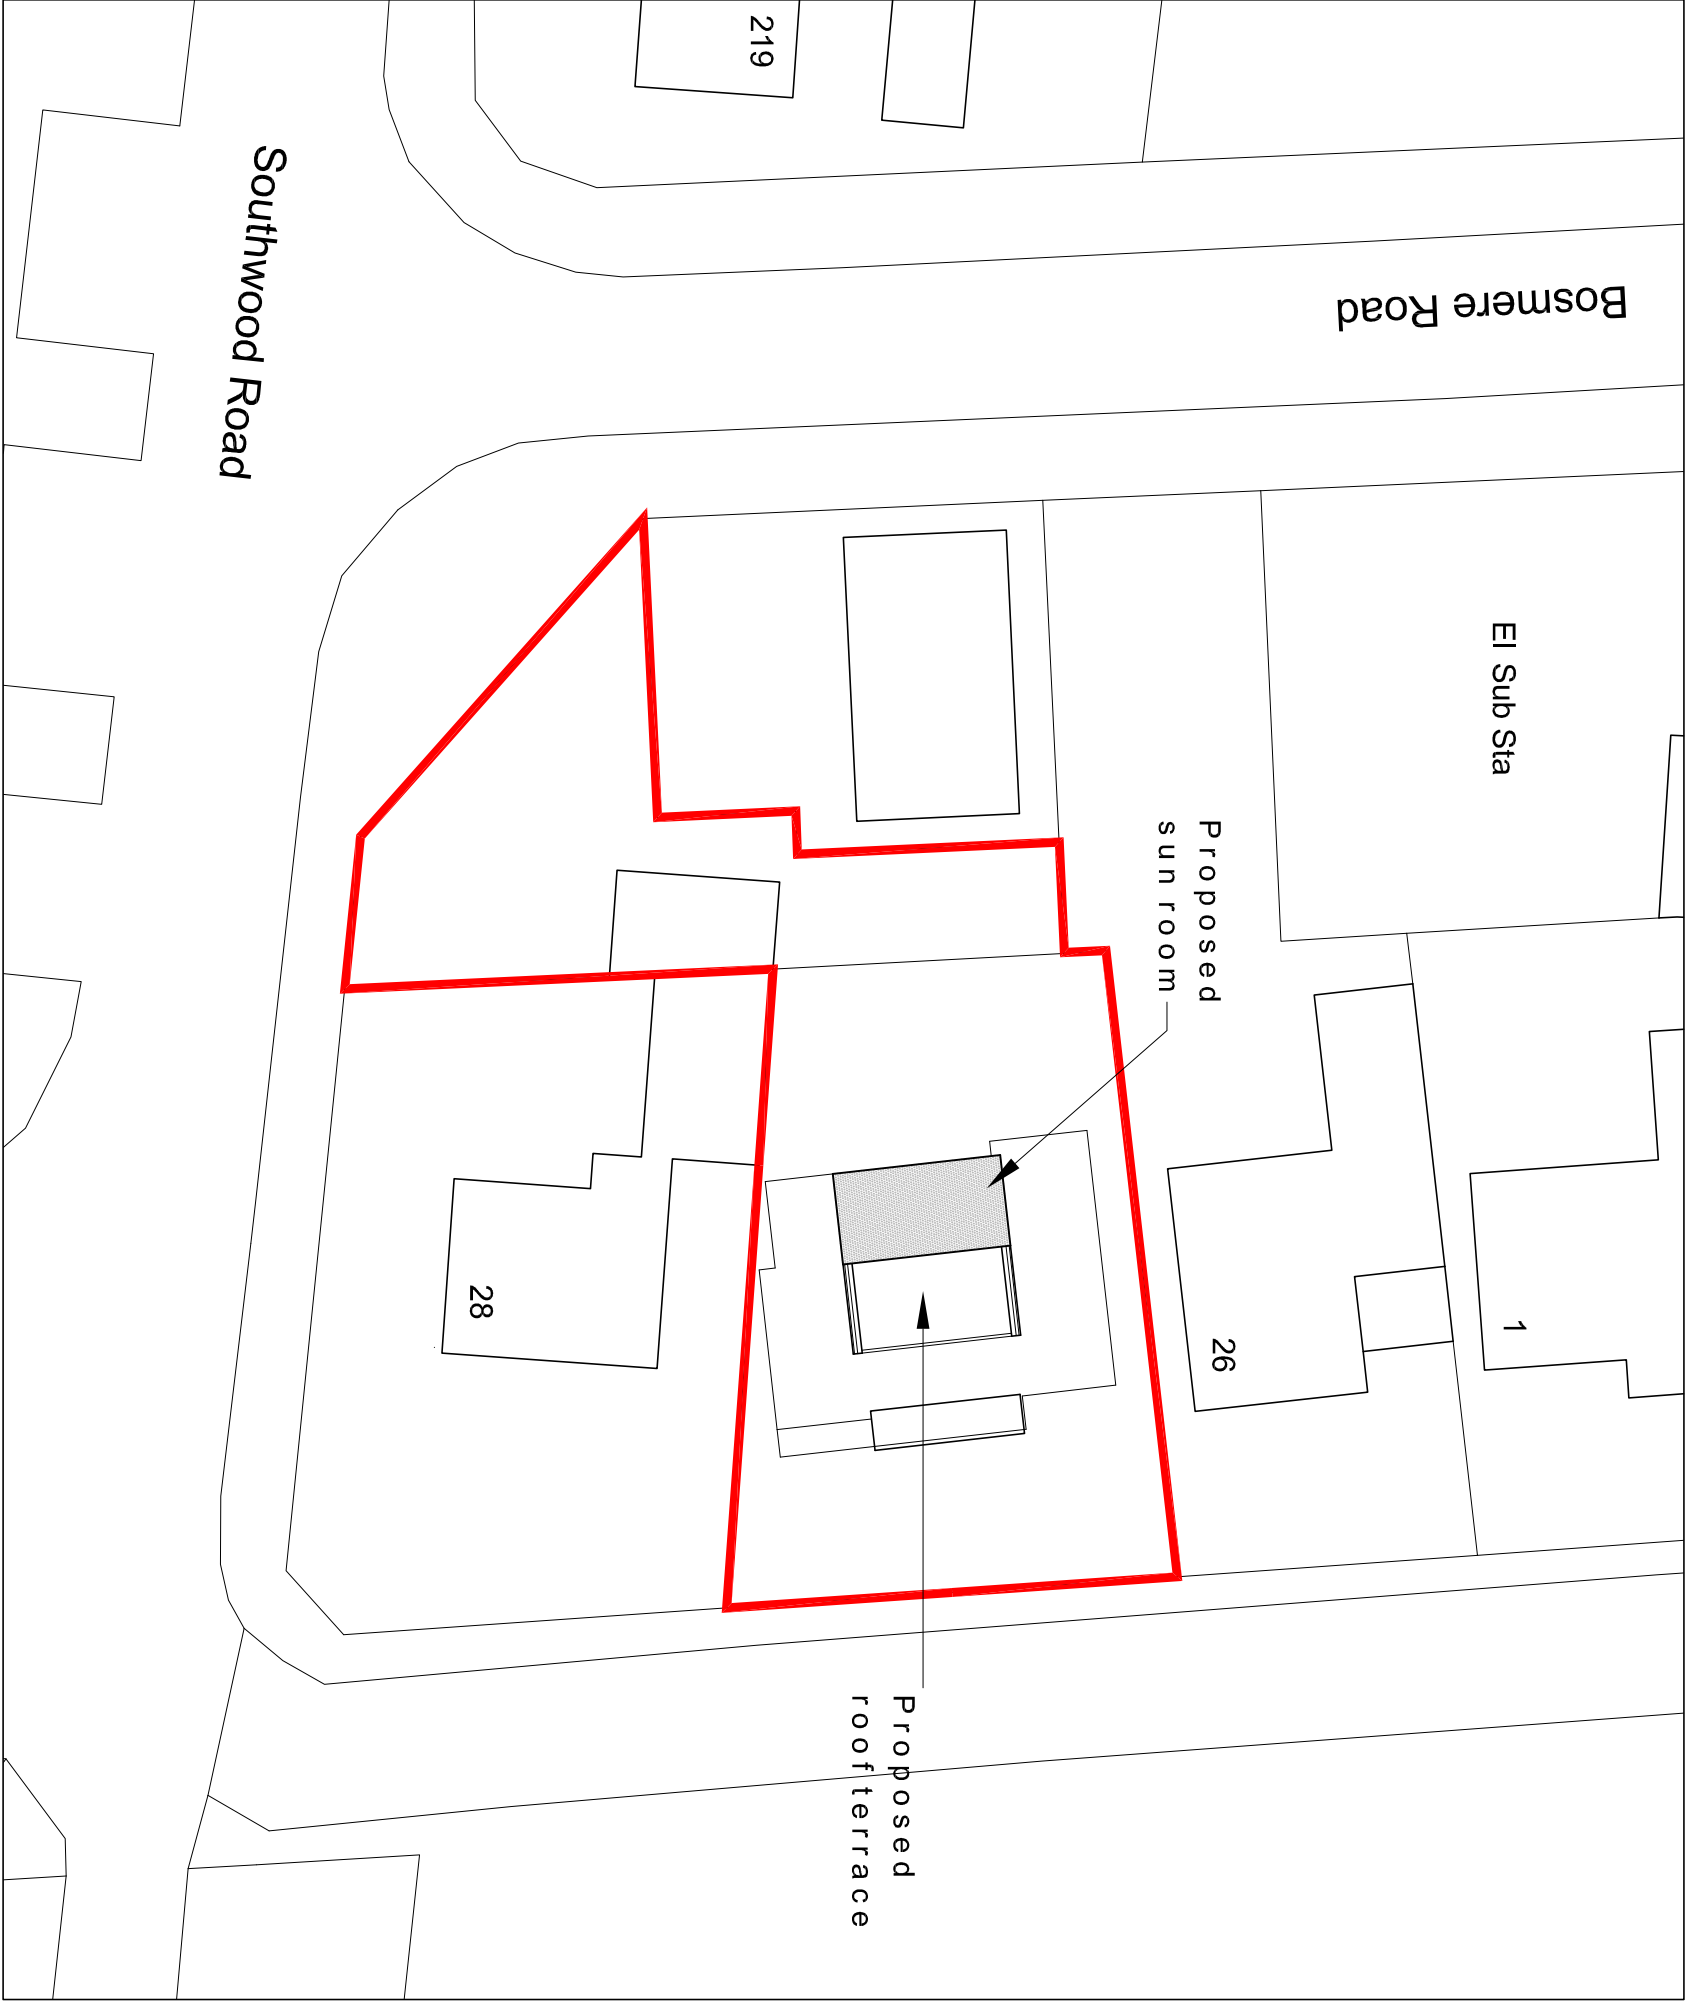

Proposed site plan scale 1:250

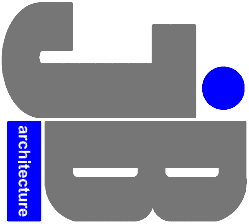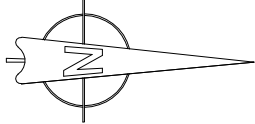

JIMMY BESSANT ARCHITECTURE
TEL: 01243 373620 M: 07769904282
E: jimmy@jb-architecture.co.uk
Web: www.jb-architecture.co.uk

Drawn	Scale	Checked
A	As shown @ A3	-

For MRS HALLSTONES

Project
PROPOSED ROOF TERRACE
27 SANDY BEACH ESTATE
HAYLING ISLAND
PO11 9RG

Title
SITE & LOCATION PLAN

Date	Drawn	Scale	Checked
FEB 2016	JB	As shown @ A3	-
Job Number	401	Drawing Number	A
PL 8.16			