



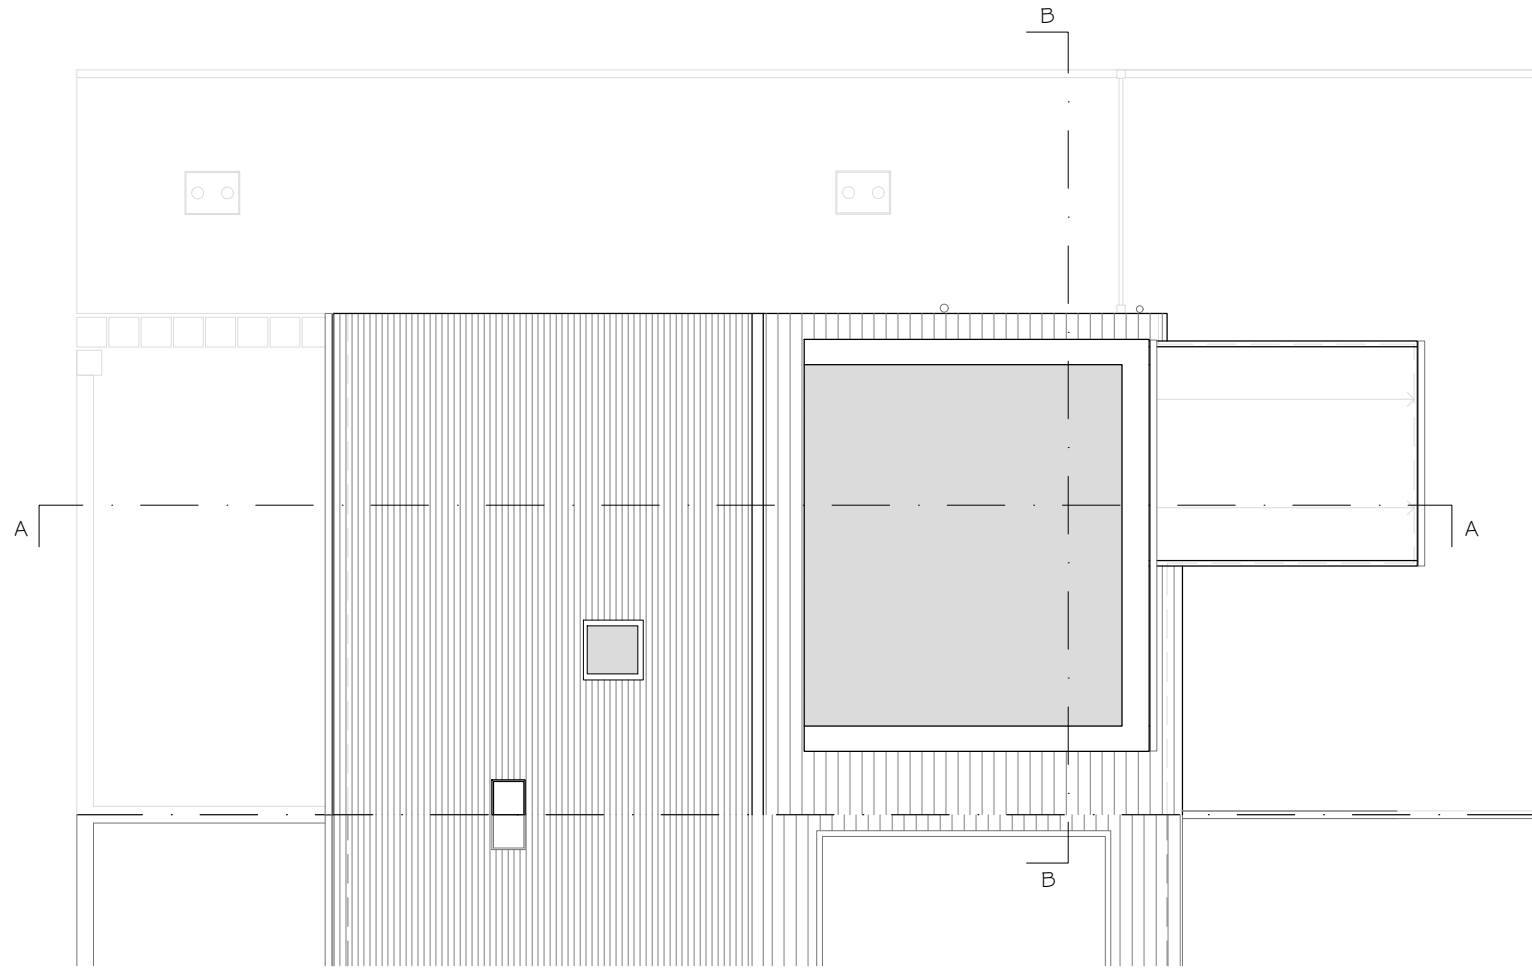

Existing Roof Plan
Scale 1 : 100

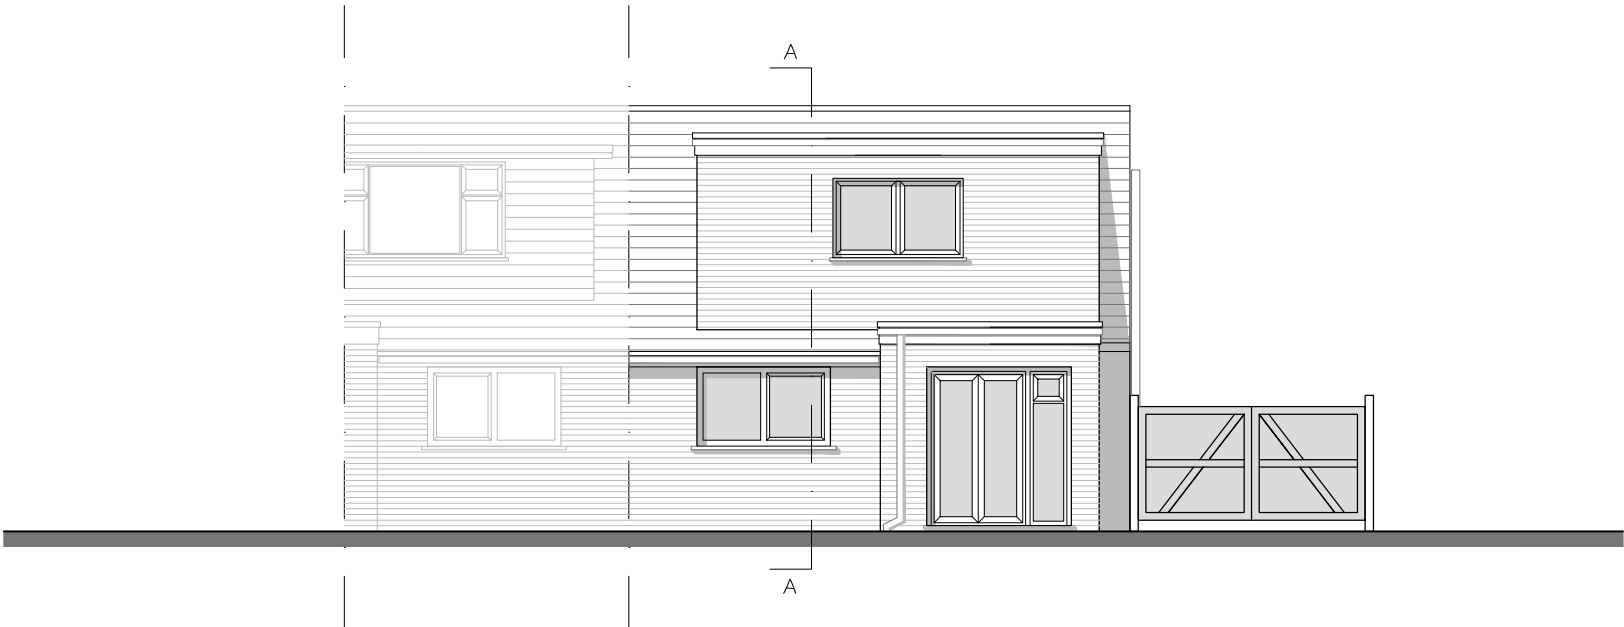

Existing North-East Elevation
Scale 1 : 100

- ▼ 5.540 Top of ridge
- ▲ 4.875 First Floor Ceiling level
- ▼ 2.580 Finished First Floor level
- ▲ 2.335 Ground Floor Ceiling level
- ▼ 0.00 Finished Ground Floor level

A	28.10.16	First Issue	CJ	JM
Rev	Date	Description	By	PM

REVISIONS

0

1

1.5

2

3

4

5m

Design Team Studios LLP

Copyright Reserved

Check Dimensions on Site

© Crown copyright and database rights [2015]

Ordnance Survey 0100031673

© Local Government Information House Limited copyright and database rights [2015] 0100031673

DRAWING STATUS:
Existing

REVISION:
A

PROJECT
Alterations to
26 Esher Grove, Waterloooville

CLIENT
Adam Forrest

Scale @ A3: 1:100

Date : © Oct 2016

Drawn by : CJ

Checked by : JM

DRAWING TITLE
Existing Roof Plan
and North-East Elevation

DRAWING NUMBER:
204.E101_A

Design Team
Studios

City Office (Design Drawn)

The Clock Tower, Great Southsea Street at Castle Road

Southsea, Portsmouth, Hants, PO5 3BY

Tel: 02392 837149

South Downs Office (iDraw)

51 Catherington Lane, Horndean, Hants, PO8 9HT.

Tel: 02392 346 530

E: info@designteamstudios.com

W: www.designteamstudios.com