


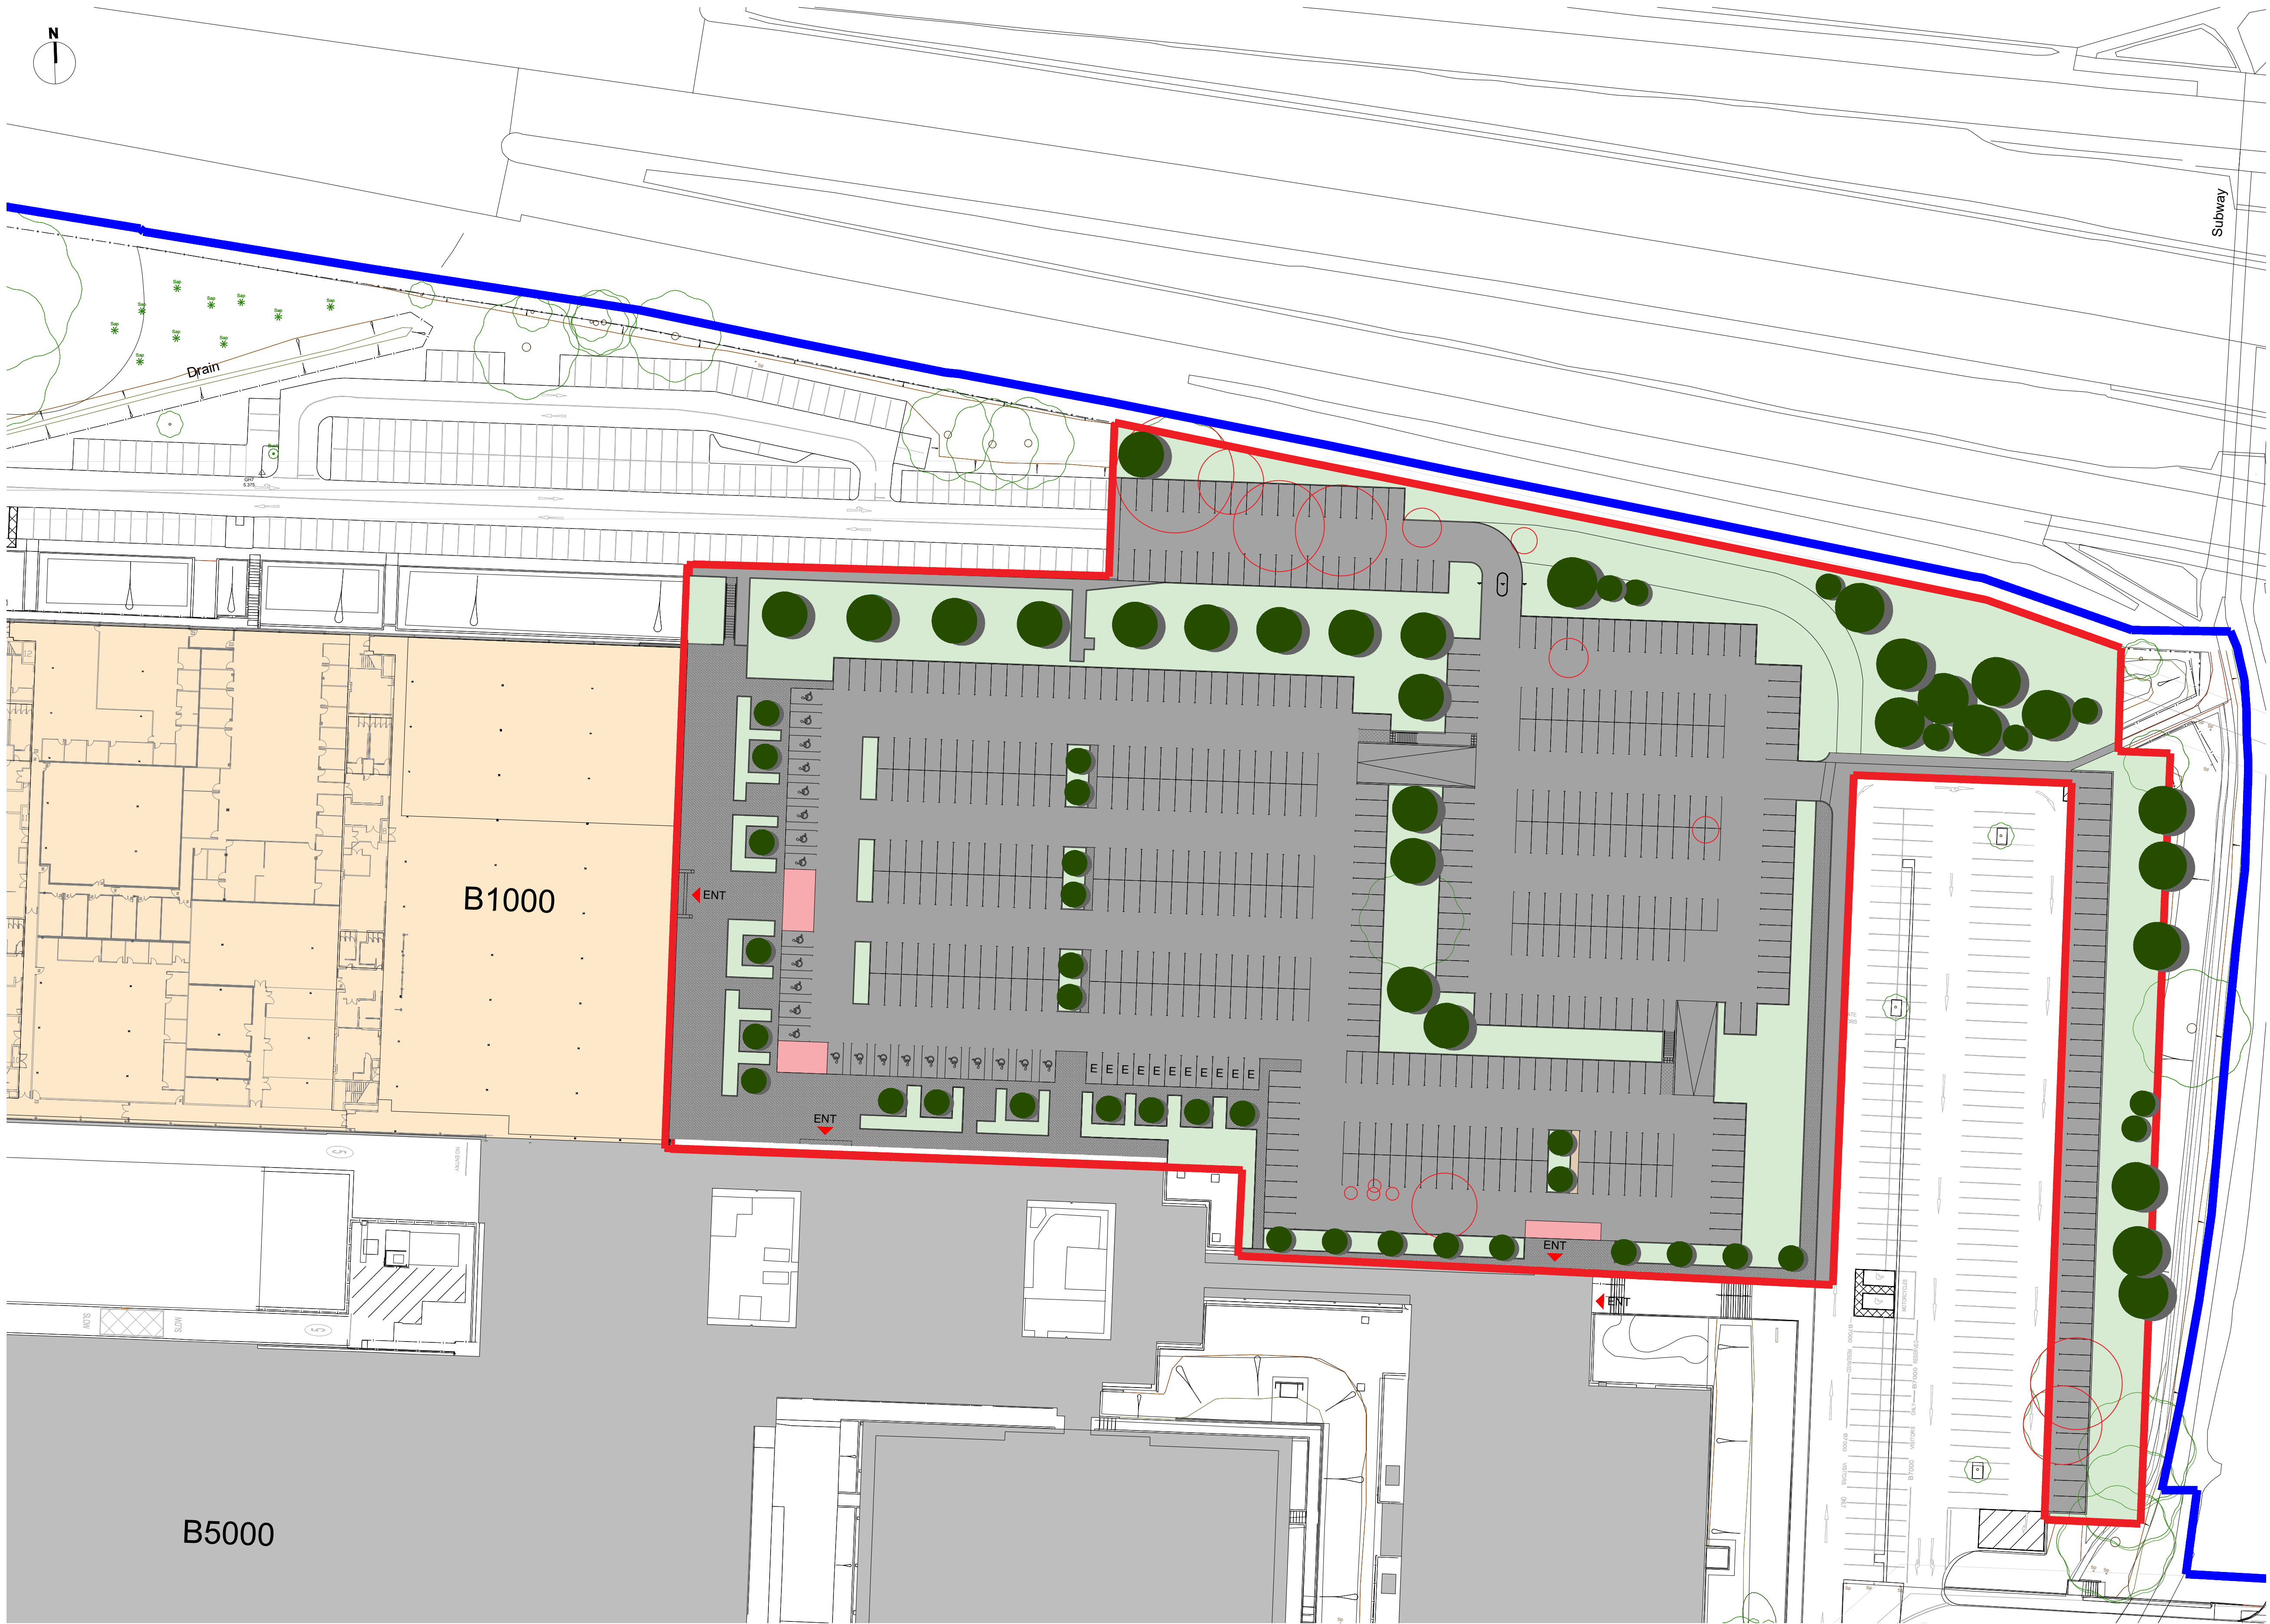

Figured dimensions only are to be used. All dimensions to be checked onsite. Differences between drawings and between drawings and specification or bills of quantities to be reported to the PRC Group.

The copyright of the drawings and designs contained therein remains vested in the PRC Group.

Revisions: Drawn/Chkd: Date:

- KEY**
- APPLICATION AREA
 - SOFT LANDSCAPE
 - TARMACADAM SURFACING
 - CHARCOAL BLOCK PAVING TO PEDESTRIAN AREAS
 - DISABLED PARKING BAY
 - E ELECTRIC CHARGING POINT
 - PROPOSED TREES
 - EXISTING TREES TO BE RETAINED
 - EXISTING TREES TO BE REMOVED

Client:
XLB PROPERTY LTD &
HAVANT S.a.r.l. (Luxembourg)



Project:
LANGSTONE TECHNOLOGY PARK
HAVANT

12 Warren Yard,
Warren Park,
Milton Keynes,
MK12 5HW
01908 305 246

info@prc-group.com
www.prc-group.com

Drawing Title:
PROPOSED GROUND FLOOR PLAN
B1000

Scale @ A1: 1:500
Checked by: ME
Date: AUG 21
Job No: 11319
Stage: PL
Drawing No: 110
Rev:

Issue Status:
Construction ☐ Preliminary ☐
Information ☐ Approval ☐
Tender ☐
Working
London
Milton Keynes
Warsaw

PRC Architecture & Planning

0 10 20 30 40 50m
Scale 1:500