

GENERAL NOTES:

This drawing is the property of McAndrew Marth and must not be reproduced in part or whole or used for the execution of works without their permission.

All dimensions to be checked on site prior to commencement of any construction works and McAndrew Marth notified of any discrepancy via the Supervising Officer.

Figured dimensions are to be used in preference to scaled dimensions. However for Planning purposes scaling is permitted.

No deviation from this drawing will be permitted without the express consent of McAndrew Marth via the Supervising officer.

All works are to comply with the current edition of the Building Regulations and British Standards.

It is the contractors responsibility to check all dimensions and quantities on site prior to submitting the tender for the works.

Construction Design and Management (CDM) REGULATIONS 2015 RISK ASSESSMENT.

M & E




Standards required - CIBSE, BAFE, NICEIC, Gas Safe,
Dampers to ducting where required,
Fire stopping where required,
Light fittings to be Fire Rated where ceilings are fire separation,
Fire Officer Testing and Certificate.

BUILDING REGULATIONS


To Building regulation and British Standard Requirements in all respects.
To Fire Officer requirements in all respects.
The Building Contractor must include for all works required by the M&E Contractors.

HEALTH & SAFETY


Refer to Designers Risk Assessment.

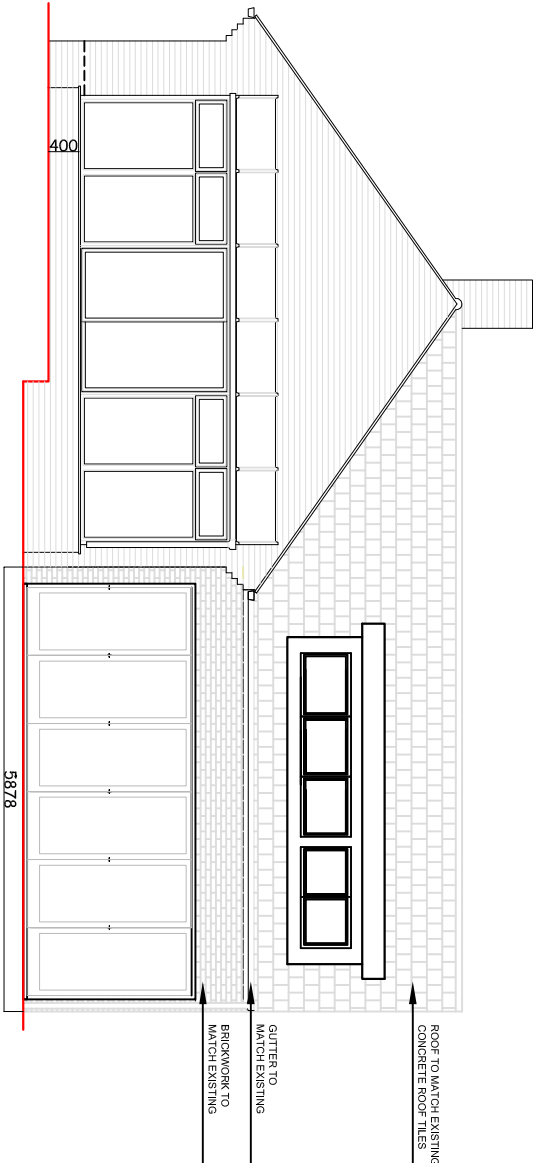

PROPOSED NORTH ELEVATION
SCALE 1:100

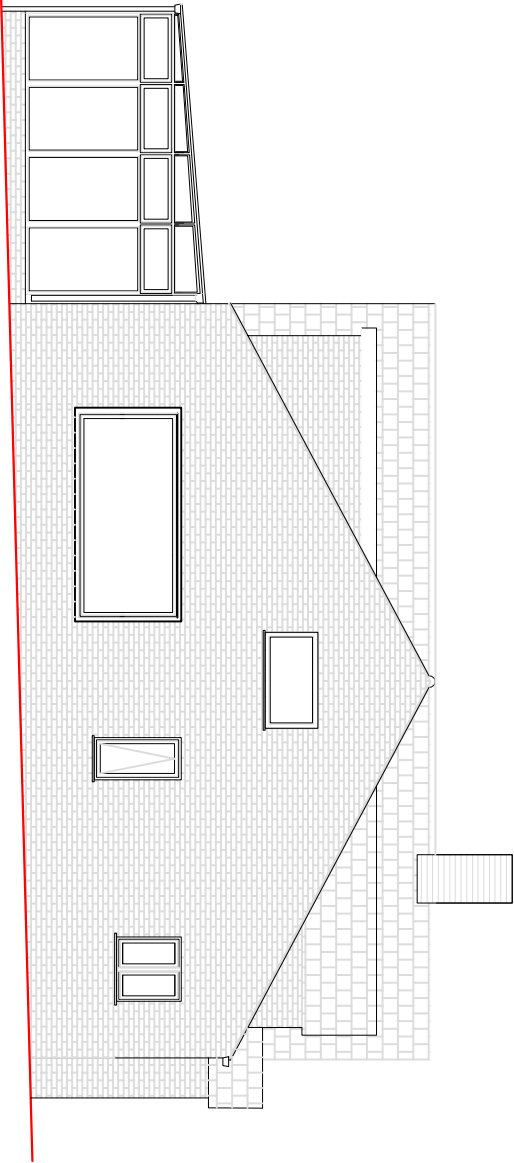

PROPOSED WEST ELEVATION
SCALE 1:100

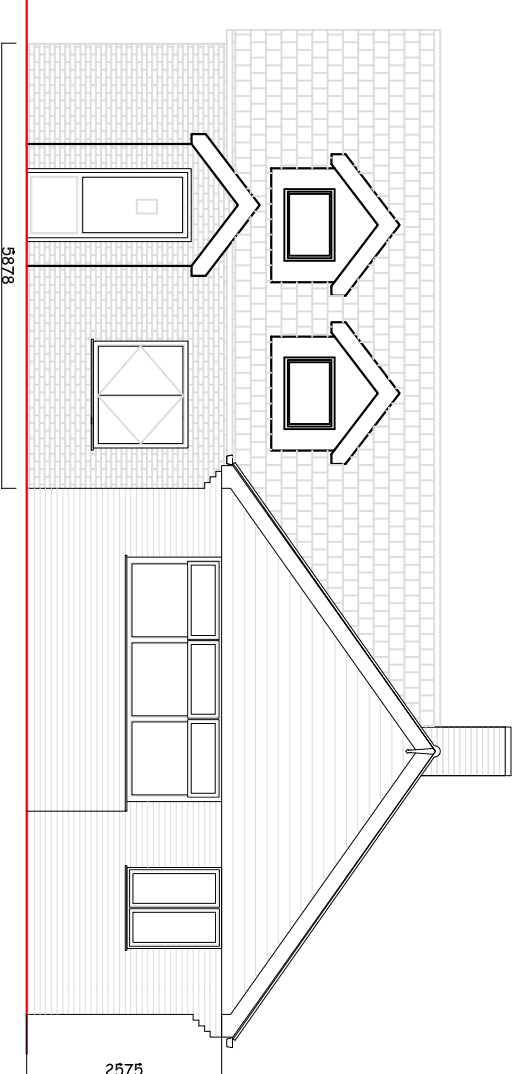

PROPOSED SOUTH ELEVATION
SCALE 1:100

PROJECT INFORMATION				
CLIENT: Mr David Ness 13 Hillop Crescent Plymouth Hants PO8 1BB		PROJECT: 1 The Thicket Witley Portsmouth Hants PO7 5LL		
DATE: 01.03.2016	DRAWN BY: AR	CHECKED BY: WM	SCALE: 1:100 @A3	
DRAWING TITLE: PROPOSED ELEVATIONS				
	DRAWING NO:	REVISION:		
091P	157.16	D		

AMENDMENTS:		DATE	REASON
A	Initial drawing (not revised)	03.03.16	WM
B	Minor Amendments	22.03.16	WM
C	Minor Amendments	21.04.16	WM
D	Planning Application	19.05.16	WM



SURVEYING, ENGINEERING, ARCHITECTURE.

ONE LINKS WISE
FARMWAY BUSINESS
DUNKINS LANE
PORTSMOUTH
PO7 5HL

office@mcandrewmartin.com

TEL: 023 9299 7193

FAX: 023 9296 4678



WWW.MCANDREW MARTIN.COM