



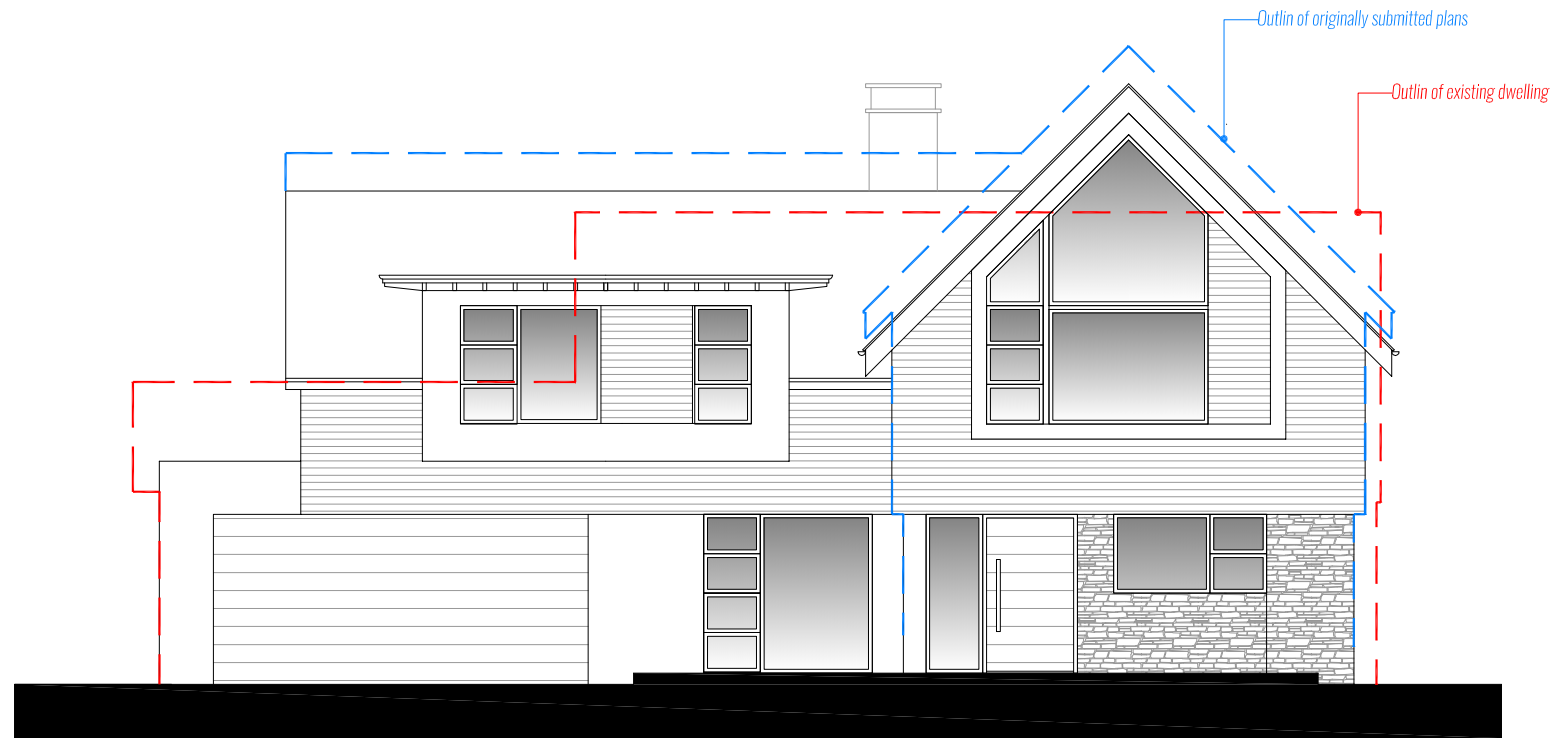

South East Elevation | *Proposed*

0m 1.0m 2.5m 5.0m
1:100

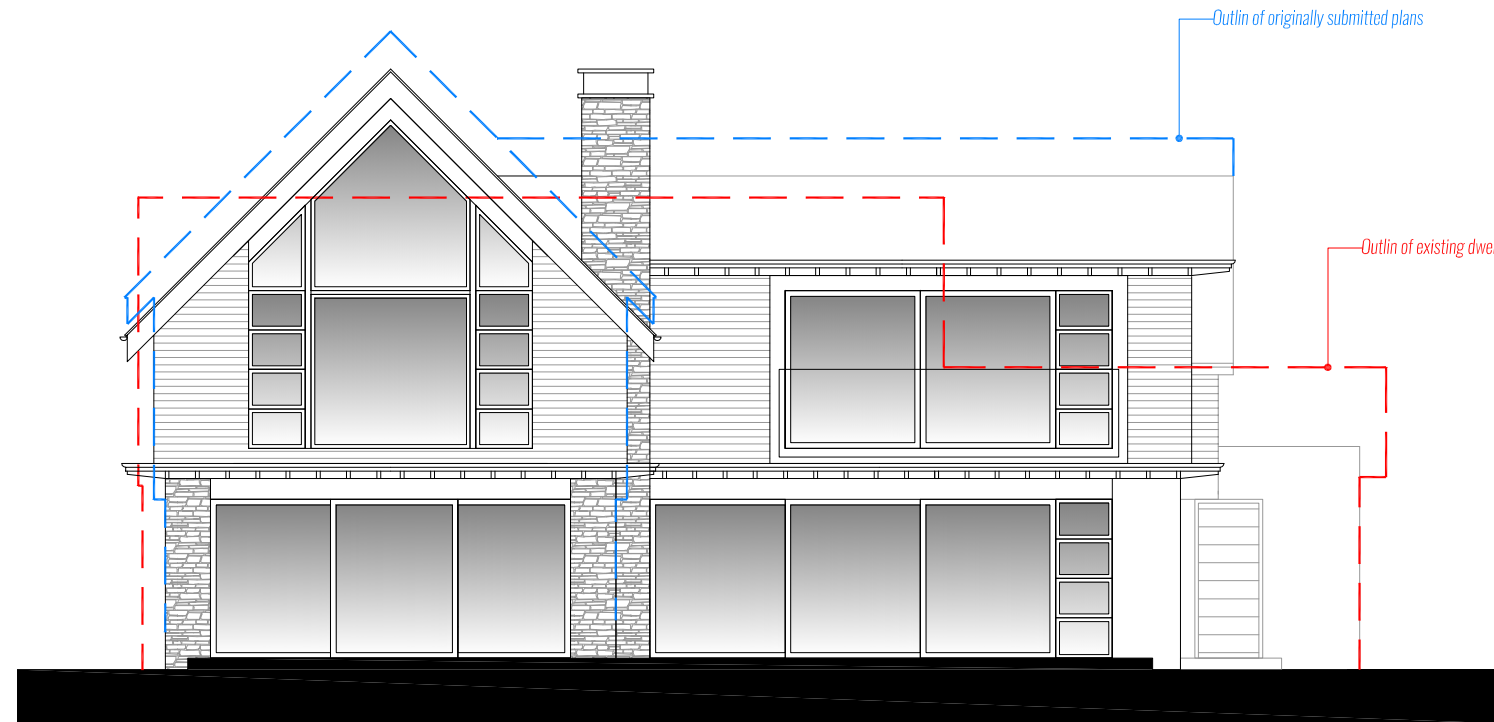

North West Elevation | *Proposed*

0m 1.0m 2.5m 5.0m
1:100

project name 35 North Shore Road, Hayling Island, Havant. PO11 0HN
dwg name Proposed South East & North West Elevations
dwg no 004
dwg sheet A3@1:100
rev B

TONY HOLT DESIGN.

Bespoke Property Designer

Bournemouth:

01202 208331

Email:
Website:

info@tonyholt-design.co.uk
www.tonyholt-design.co.uk