


NOTES

Reproduced from the Ordnance Survey map with the permission of the Controller of Her Majesty's Stationary Office, (C) Crown Copyright
C A Cornish Architects
Licence No. AR161859

Do not scale. Work only to figured dimensions.

Subject to Statutory Approvals.

Subject to design development

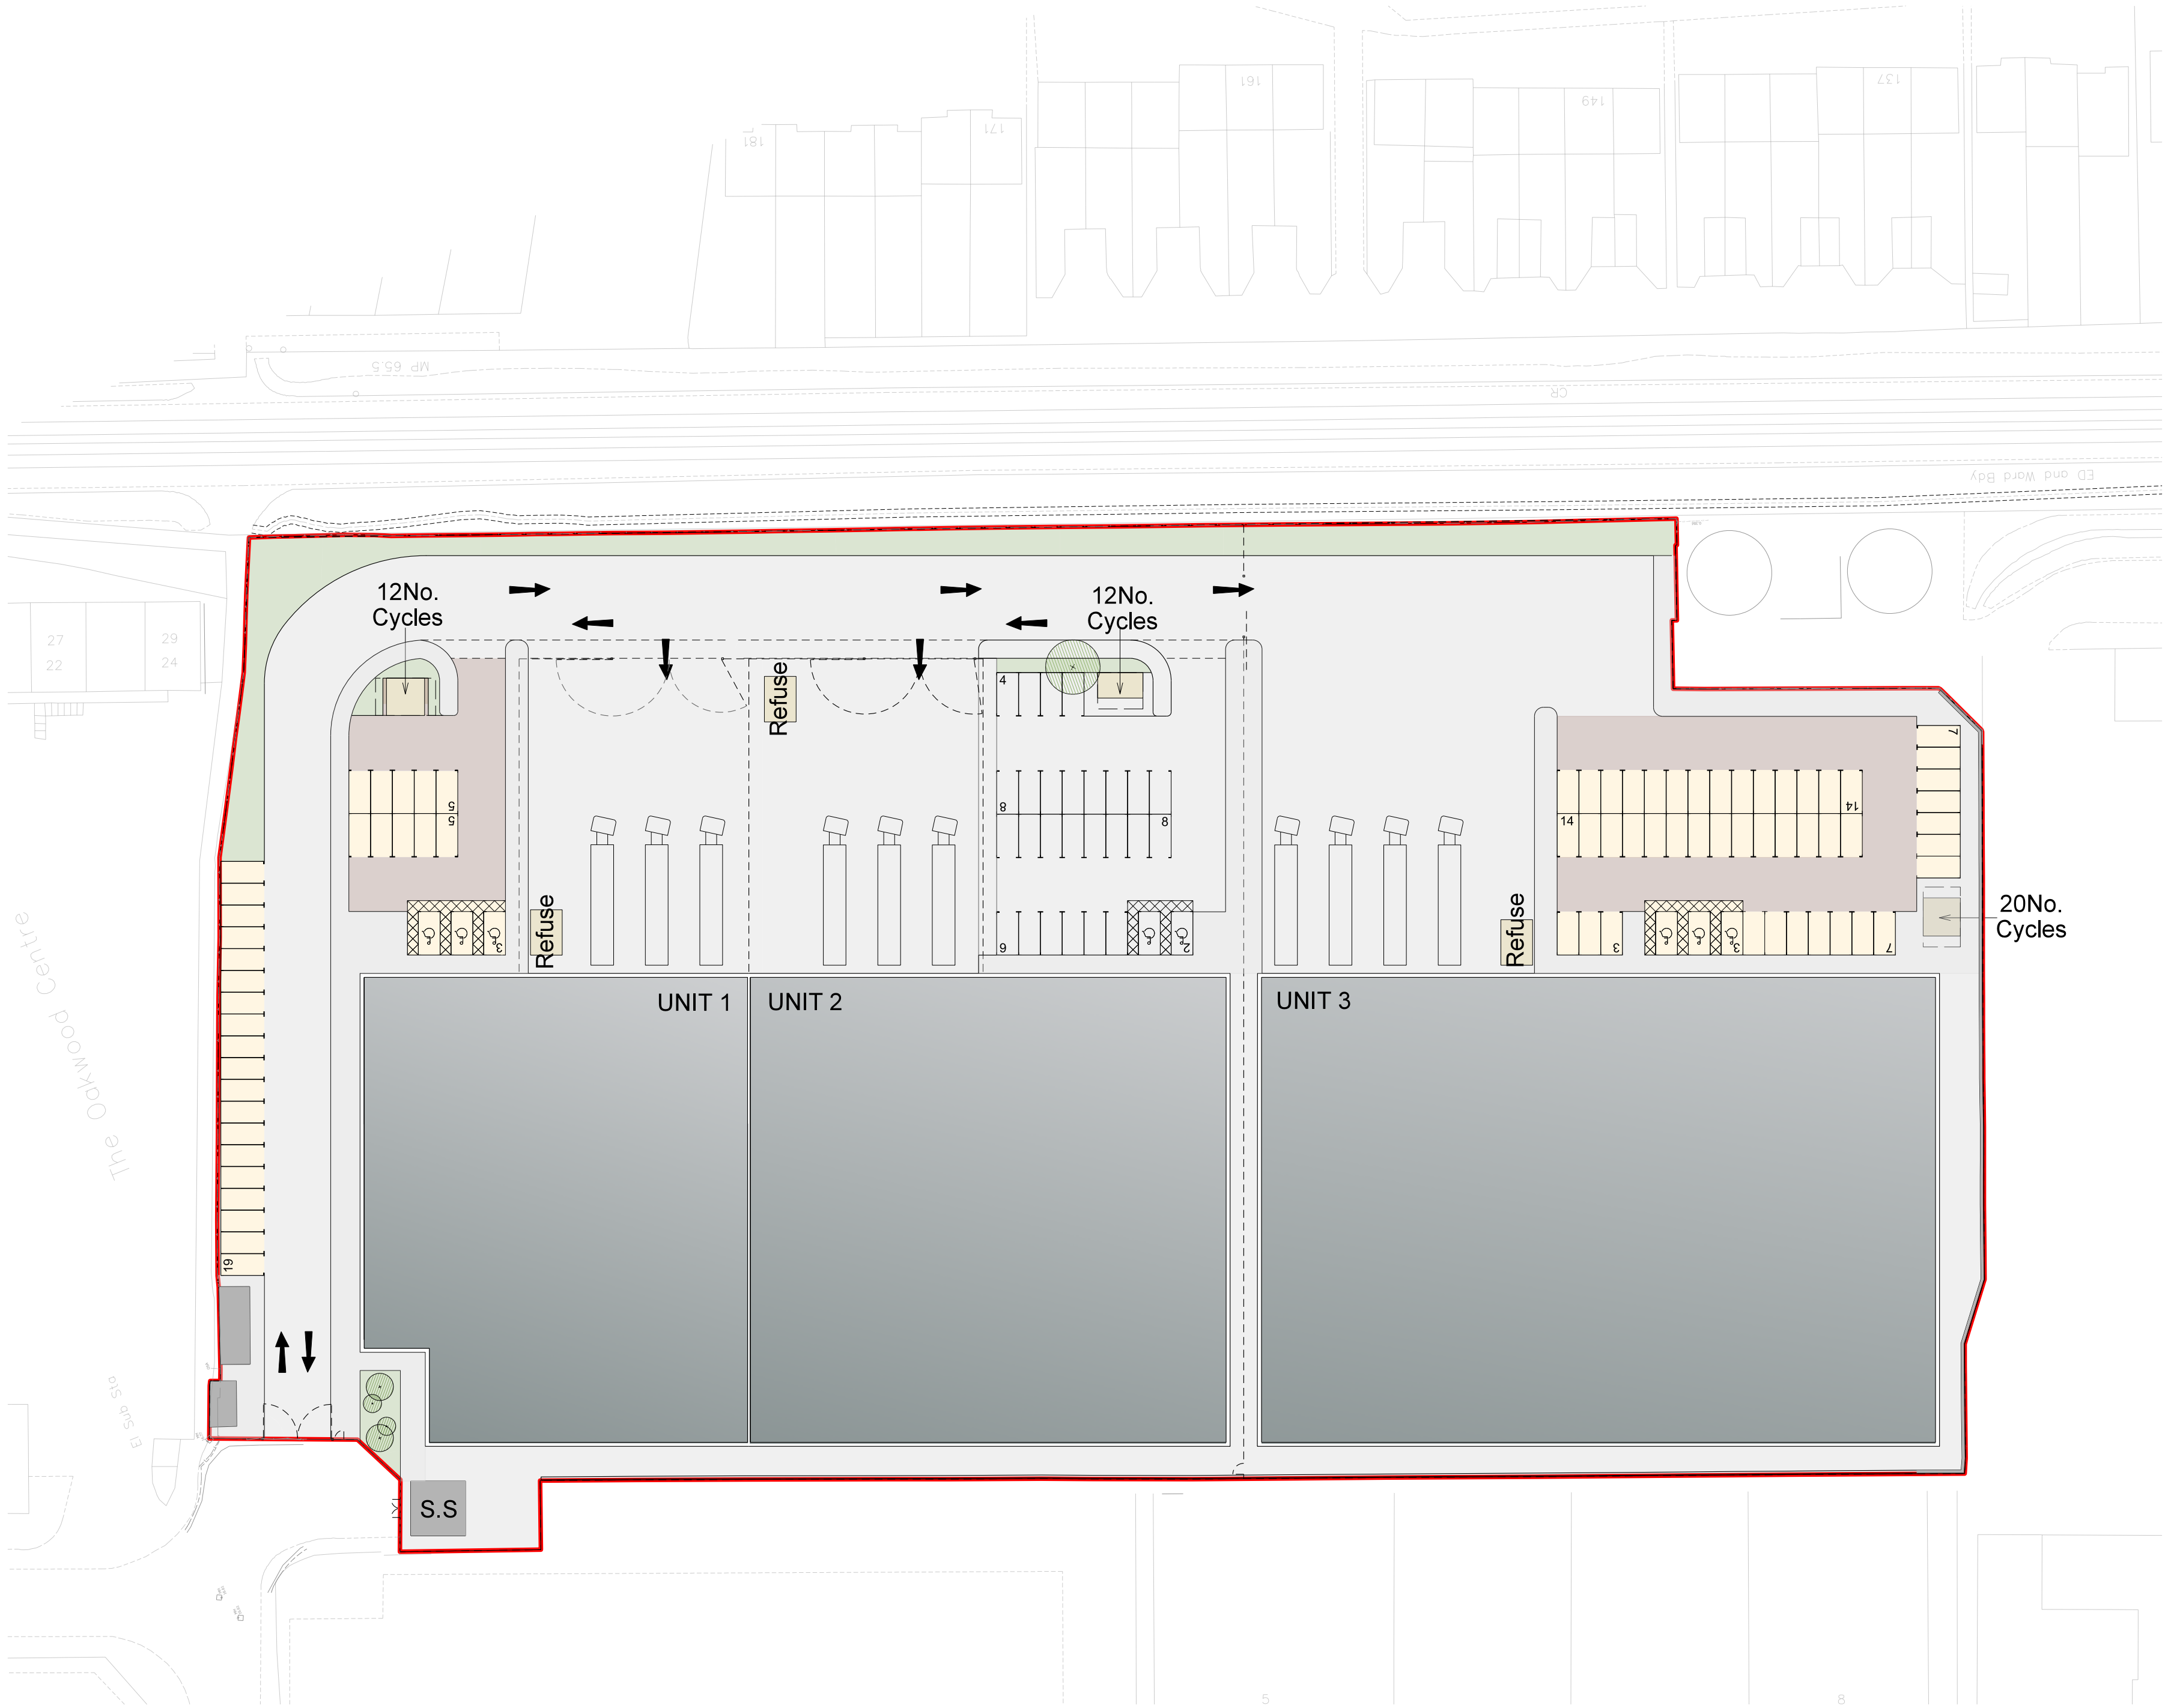

E	Kerb lines updated	SM	25.07.16
D	Line weights adjusted	SM	18.07.16
C	Levels moved to external works drawing.	SM	15.07.16
B	Existing & Proposed levels added	AS	11.07.16
A	Unit 01 & 02 amended to match Unit 03	AS	11.07.16
Rev	Description	Chkd	Date

Peer House
8 -14 Verulam Street
London WC1X 8LZ
tel +44(0)20 7400 2120
enquiries@cornisharchitects.com
www.cornisharchitects.com

cornisharchitects

Project	VELOCITY STANBRIDGE ROAD HAVANT		
Drg Title	Site Plan		
Status	PLANNING		
Scale	1:500 @ A1	Date	04/07/2016
Drg No	14021 / TP / 030	Rev	E