


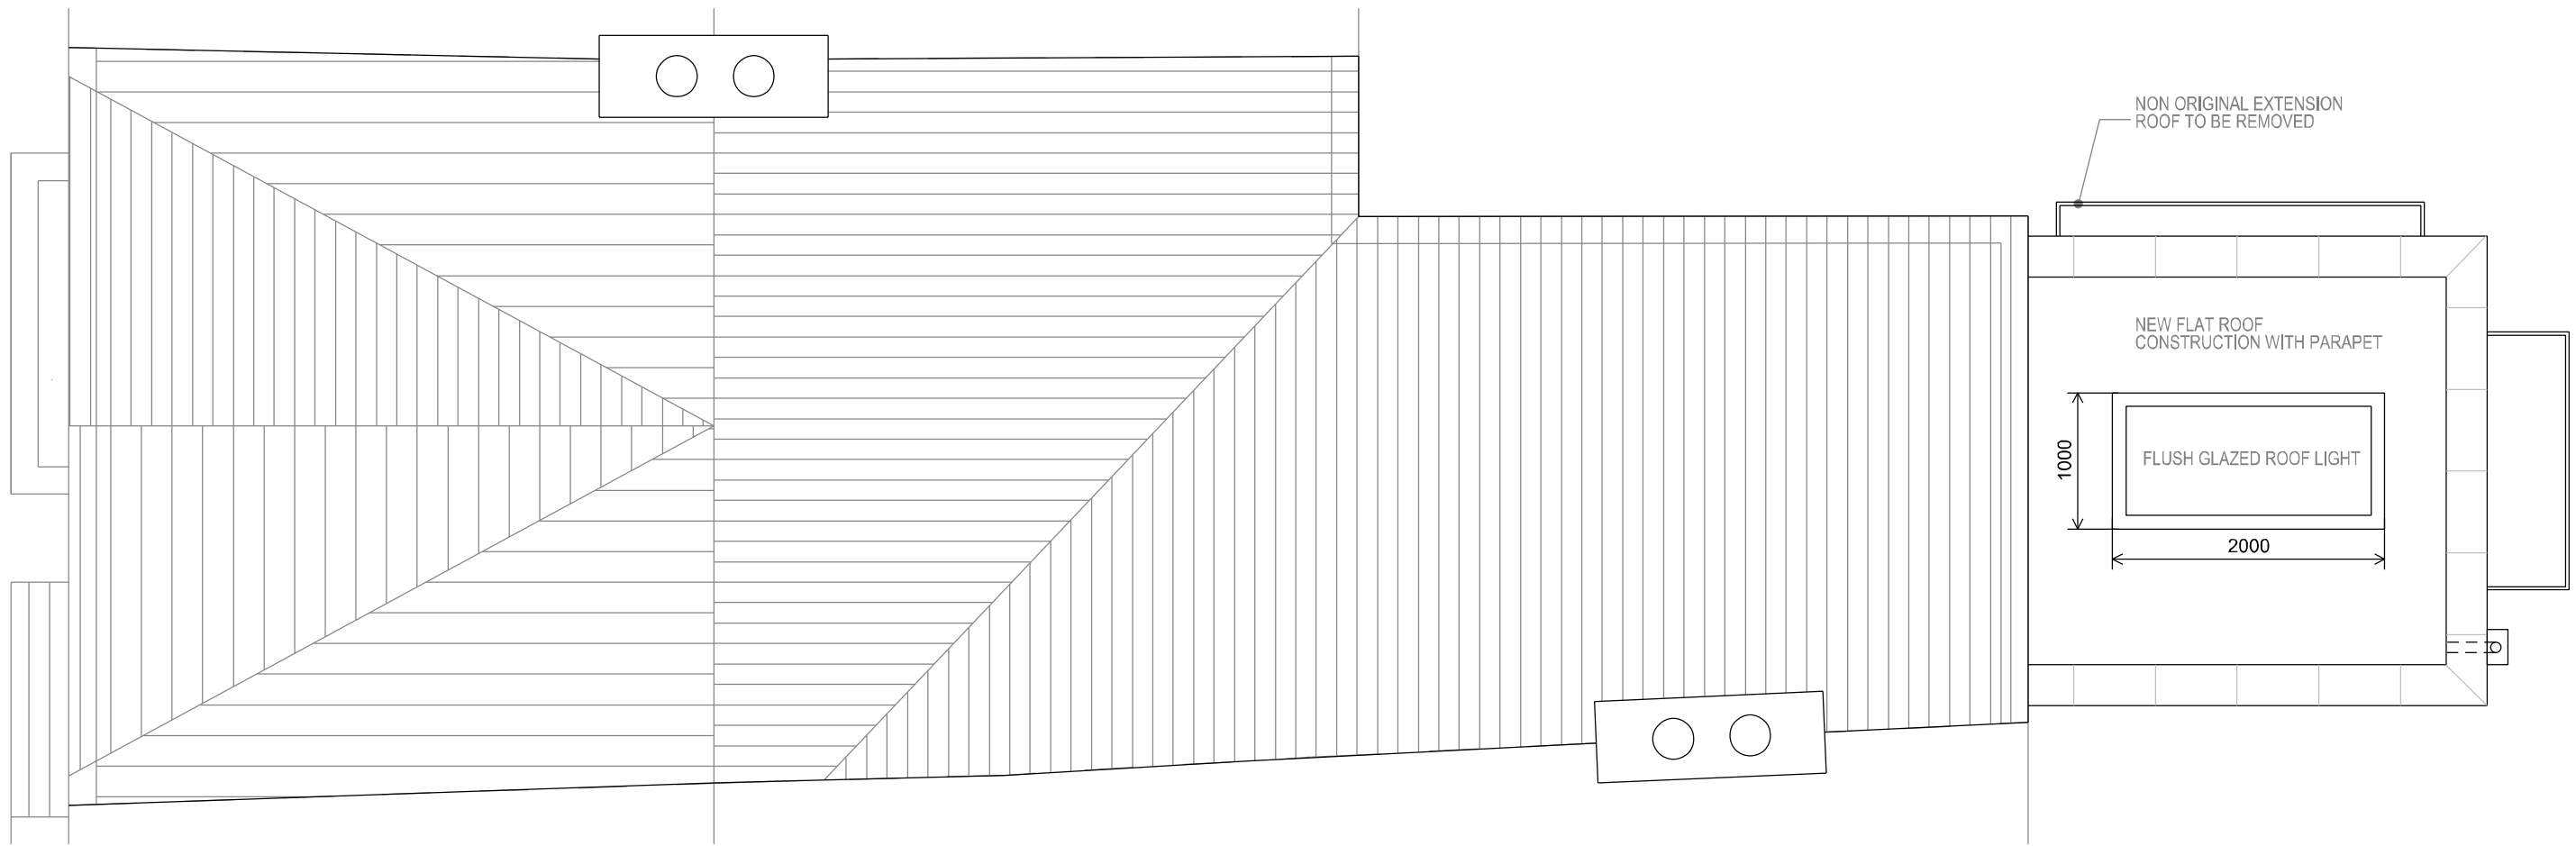

|                     |       |                      |       |
|---------------------|-------|----------------------|-------|
| / 29.05.2016        |       | PLANNING APPLICATION | GM    |
| REV                 | DATE  | NOTES                | INIT. |
| DRAWING TITLE       |       |                      |       |
| PROPOSED ROOF PLAN  |       |                      |       |
| PROJECT             |       | PROJECT NO.          |       |
| 3 FAIRFIELD TERRACE |       | 015                  |       |
| W1K 4BA             |       |                      |       |
| DRAWING NUMBER      |       | 1003                 |       |
| DATE                | DRAWN | SCALE @ A3           | 1:50  |
| MAY 2016            | GM    | SCALE @ A1           | 1:25  |
|                     |       | REVISION             |       |

0 1 2 3 4 5  
SCALE IN METRES @ 1:50

