



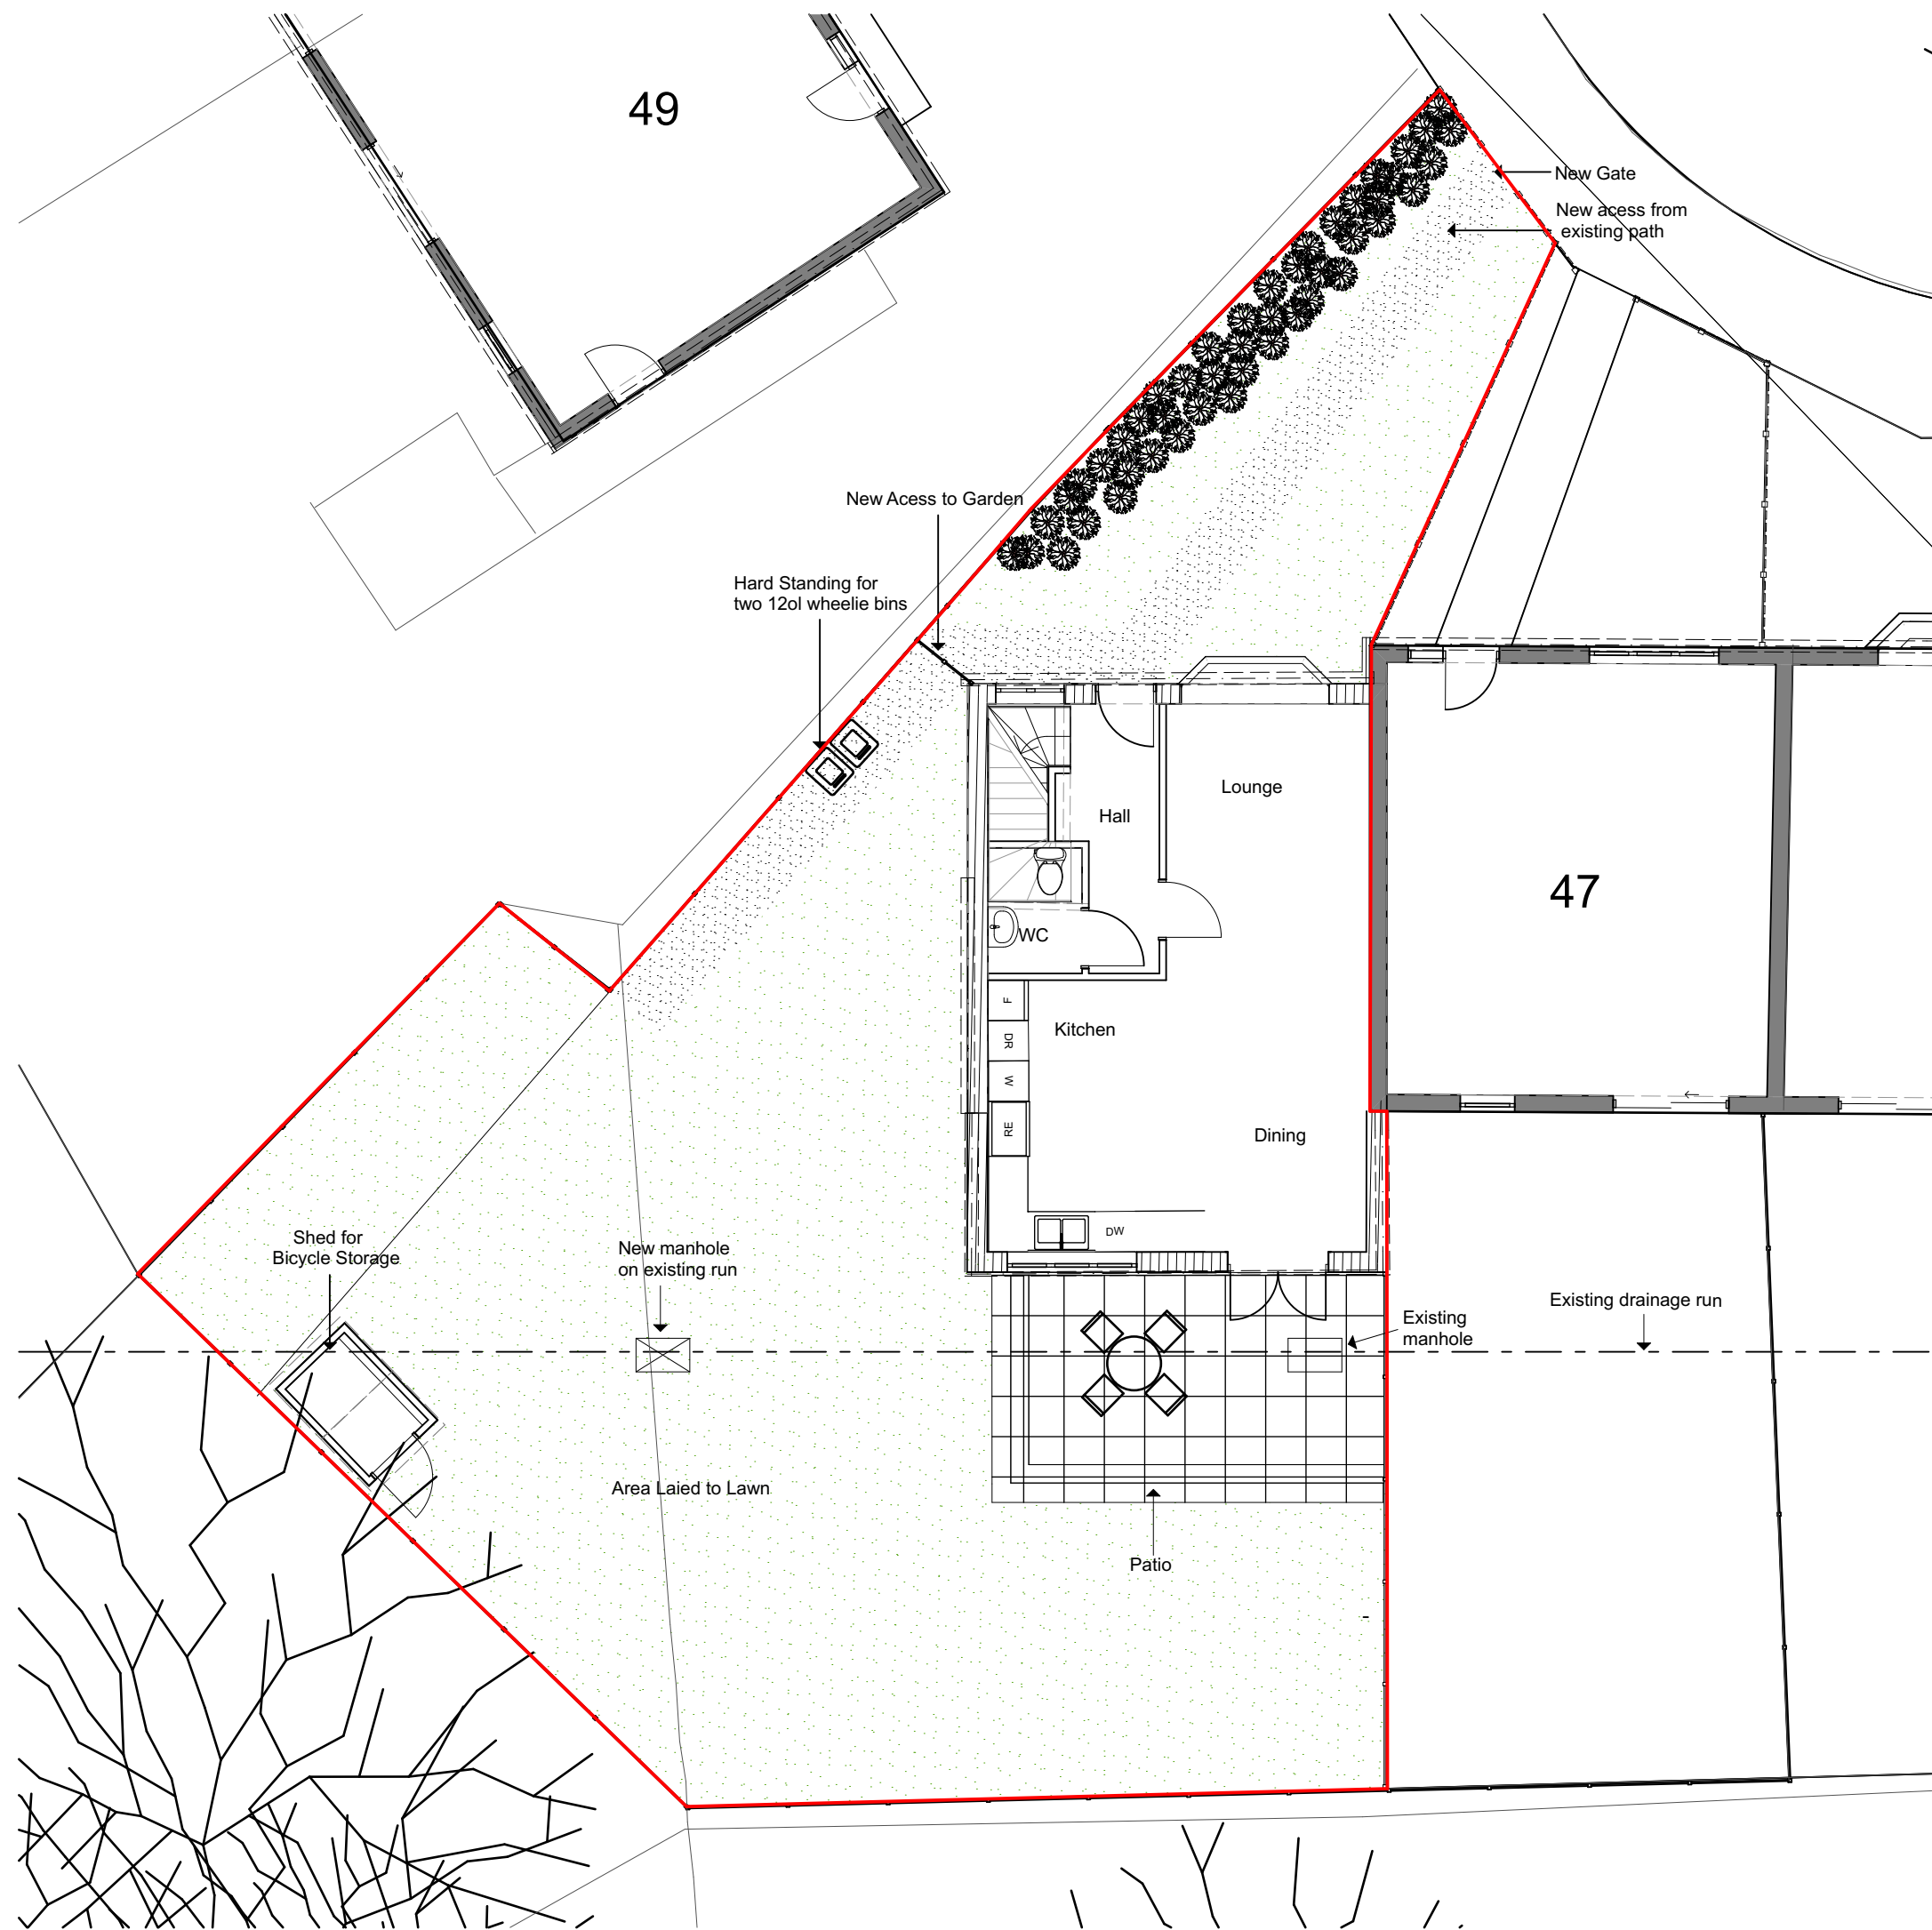


PROPOSED GROUND FLOOR PLAN

1:100

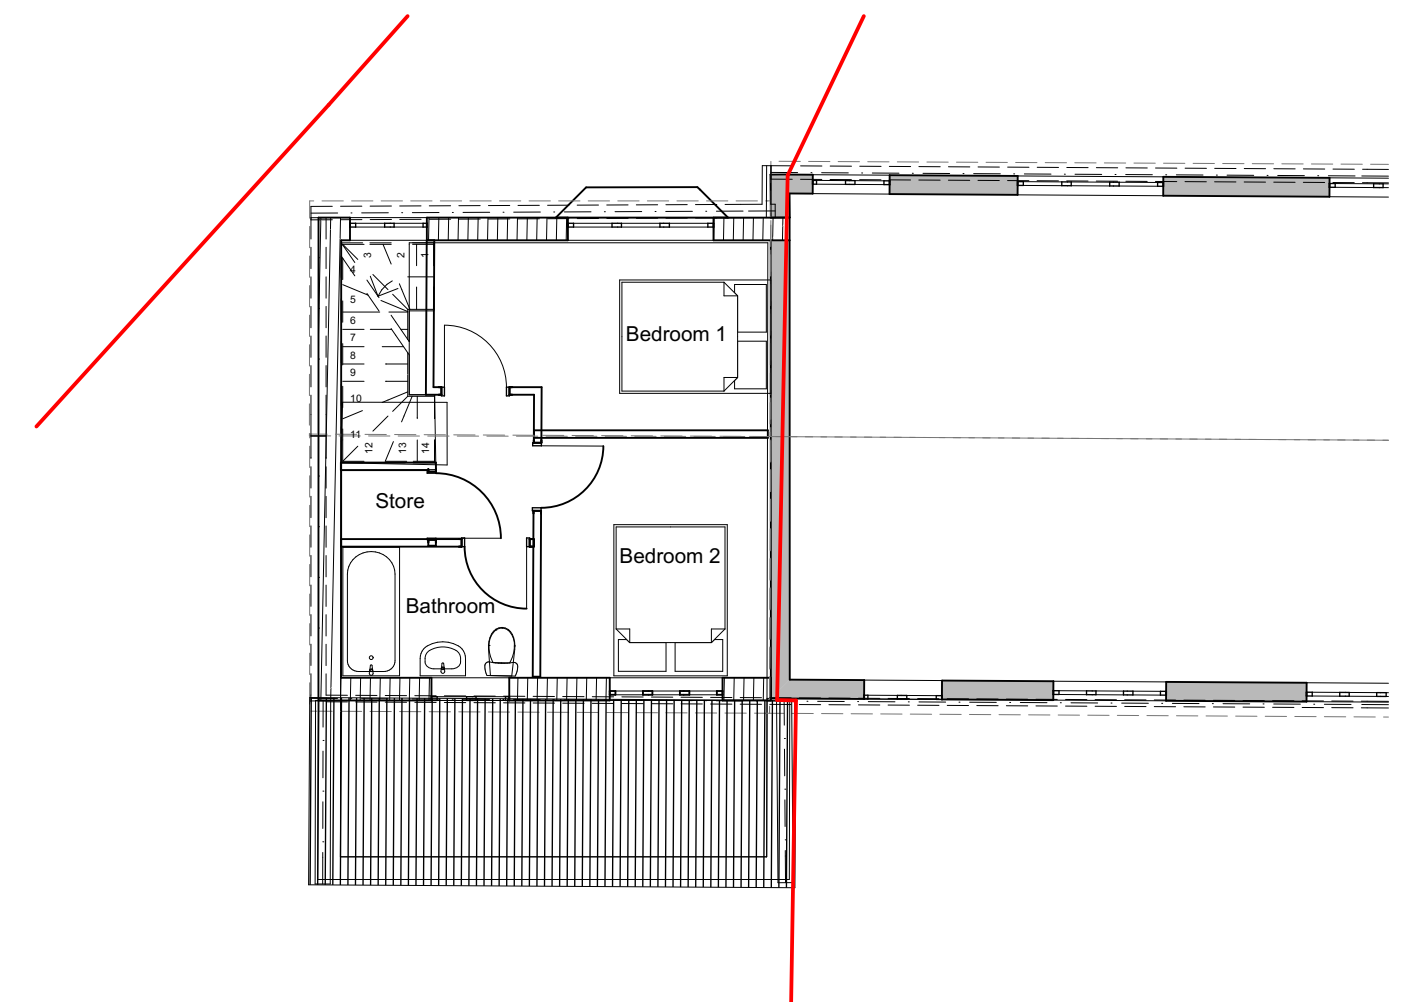


PROPOSED FIRST FLOOR PLAN

1:100

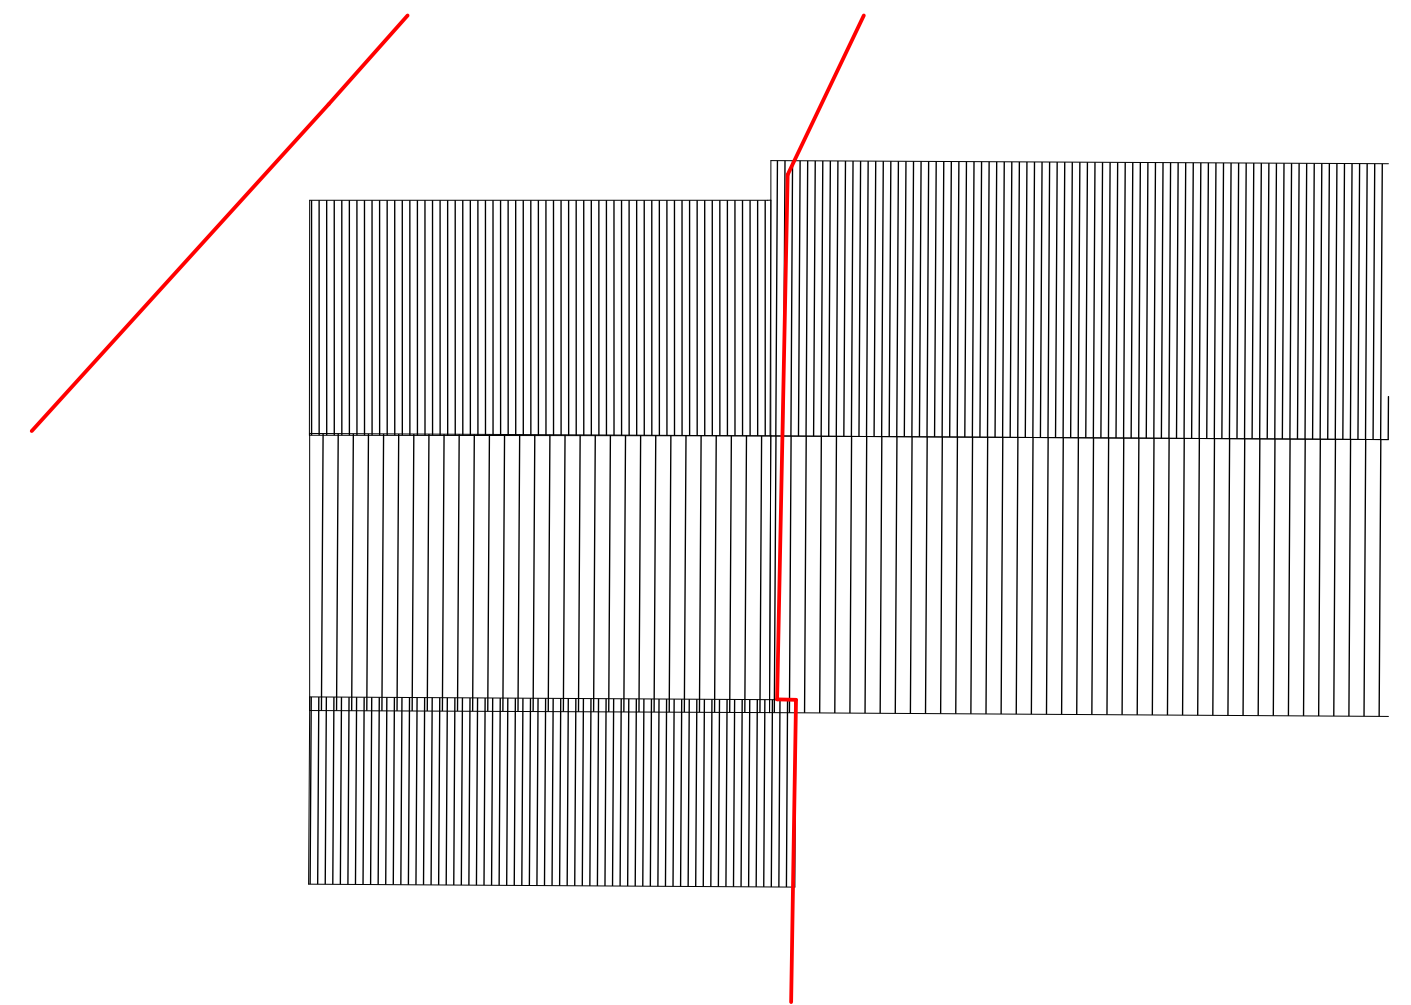

PROPOSED ROOF PLAN

1:100

 

revisions & notes:

0

100mm @A2

Note: All dimensions to be checked on site by the contractor before fabrication and erection. Figured dimensions to be taken in preference to scaled dimensions. This drawing is the copyright of the architects and must not be reproduced or used without their express consent, except for the purposes of a planning application. Electronic issue of this drawing to be confirmed by paper hard copy only.

project: 47 Dockenfield Close

drawing name: Proposed Floor Plans

status:

date:

scale: 1:100 @A2

drawn: NWM



61 South Street, Havant, Hampshire PO9 1BZ

t: 023 9248 2494

e: design@pwp-architects.com

Project No. 5272

f: 023 9248 1152

w: www.pwp-architects.com

drawing No. 1101

rev A