

NOTES:


Dimensions to be checked on site before commencing work. Any discrepancies shall be reported to the architect immediately.

Do not scale from these drawings except for planning purposes.


Use figured dimensions only.

Where applicable this drawing is to be read in conjunction with other consultants' drawings.

All drawings to be read in conjunction with specification and all other drawings including structural engineer and mechanical and electrical drawings / specification

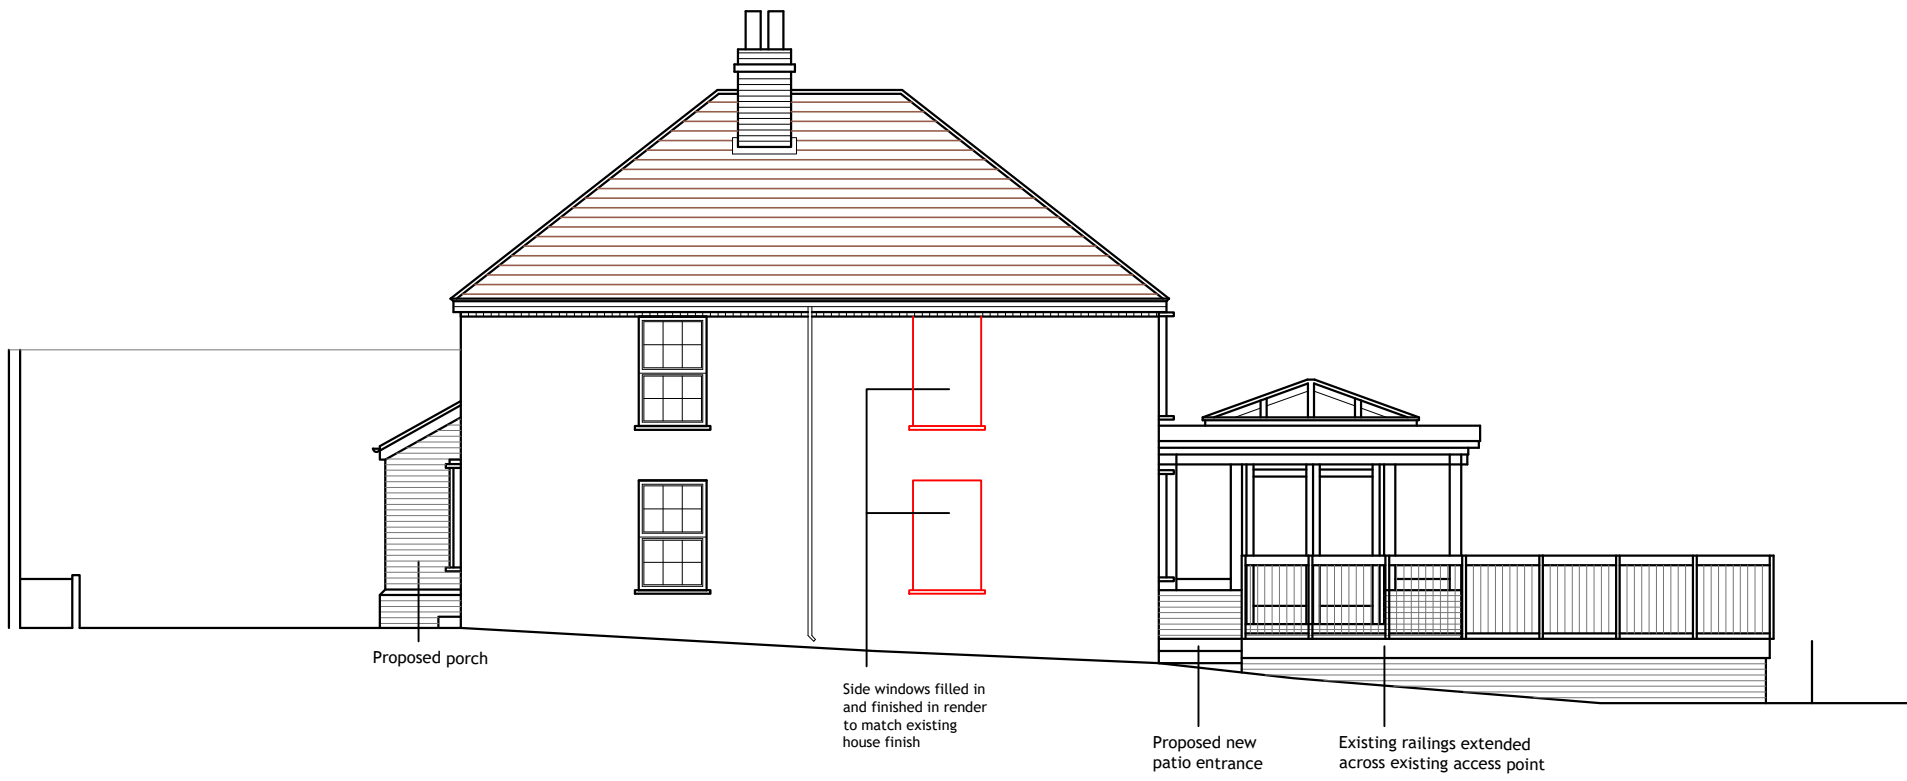

SIDE ELEVATION
[south east] 1:100

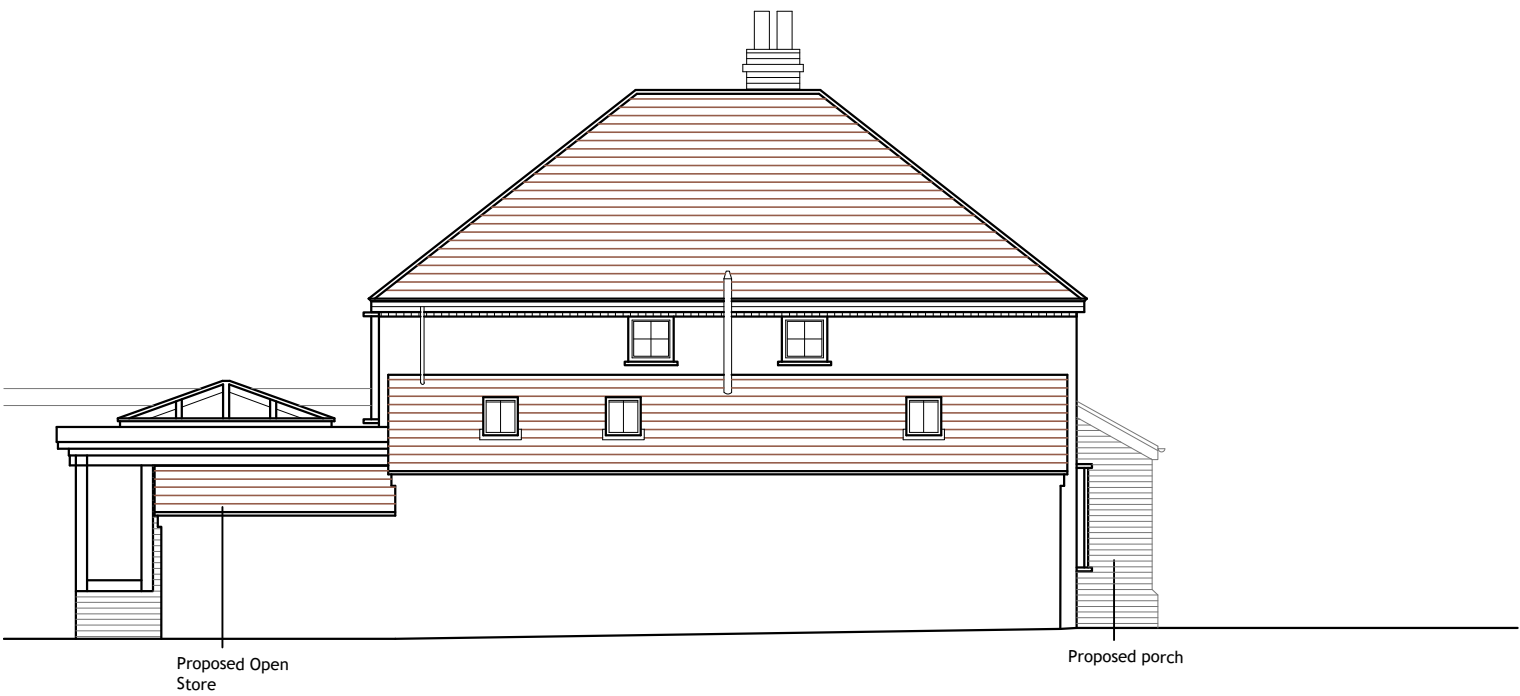


SIDE ELEVATION
[north west] 1:100




FRONT ELEVATION
[south west] 1:100




REAR ELEVATION
[north east] 1:100

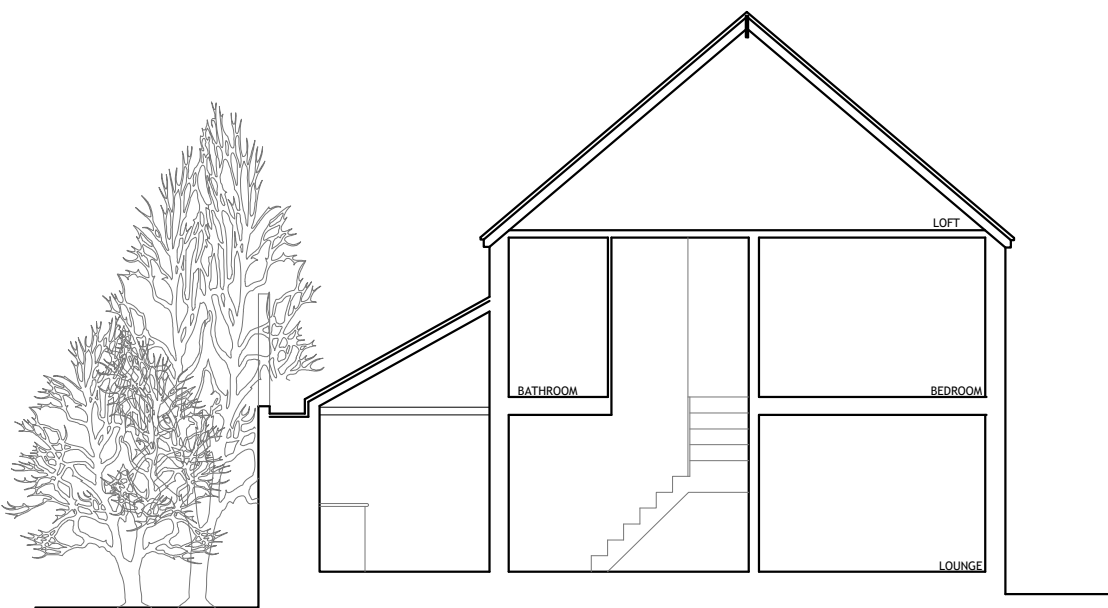

SECTION A
1:100

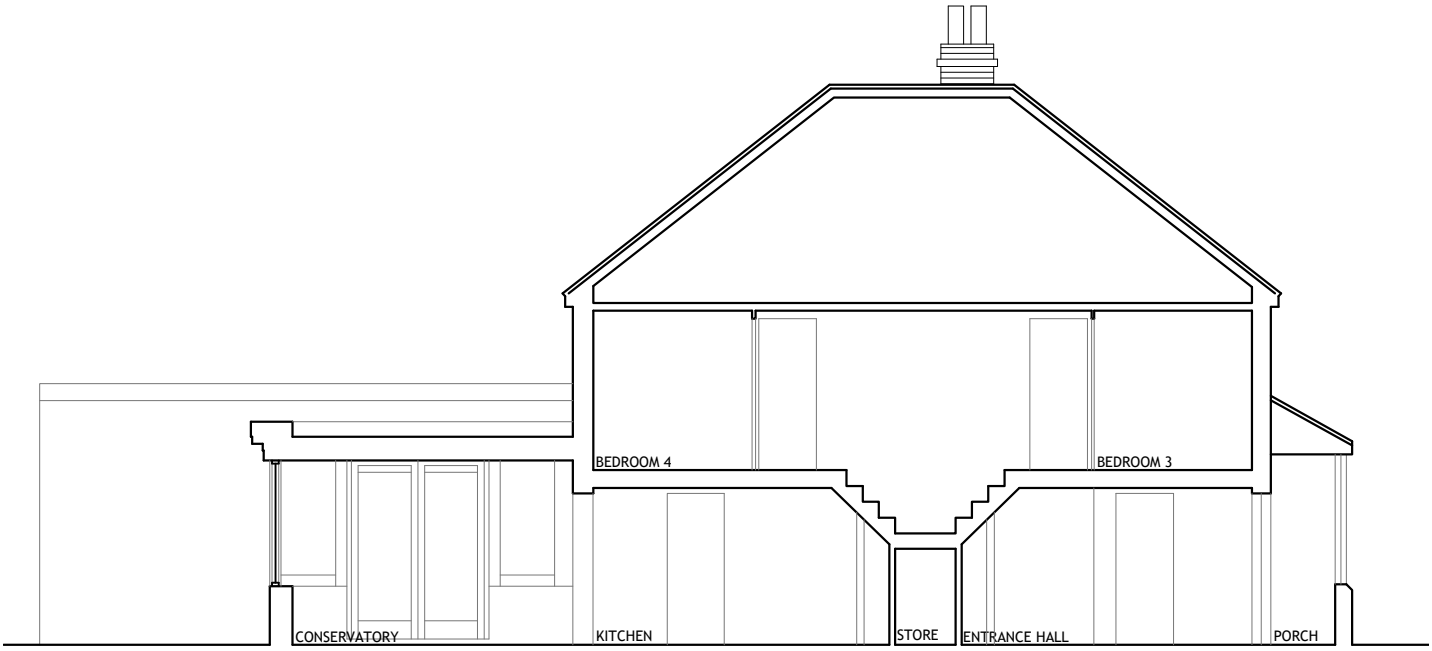


SECTION B
1:100

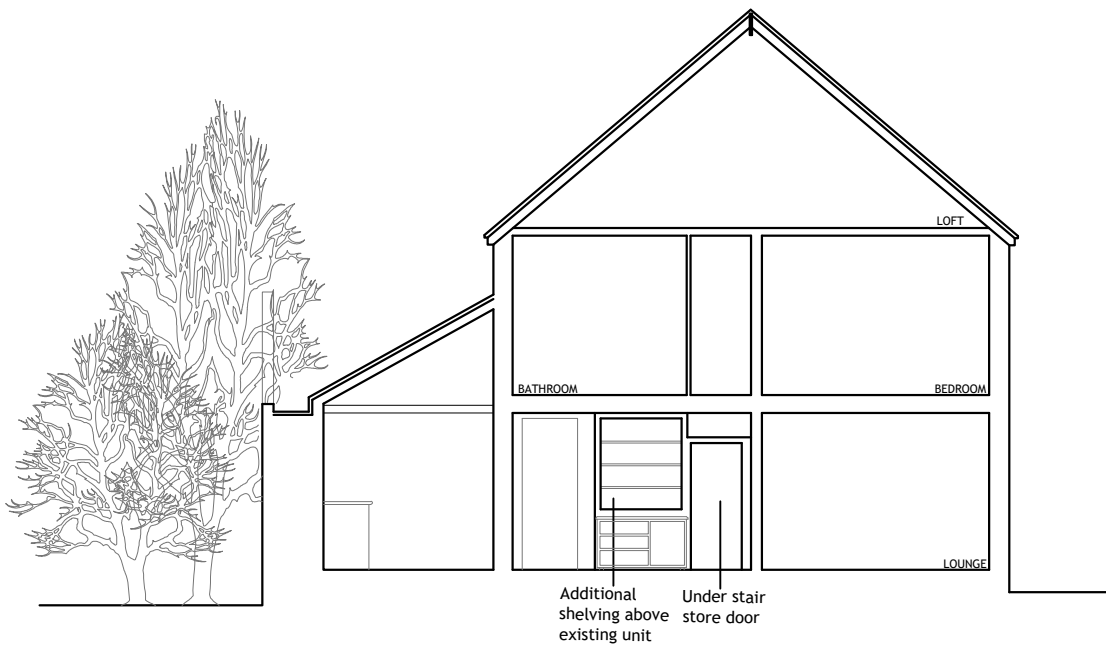


SECTION C
1:100


GARAGE

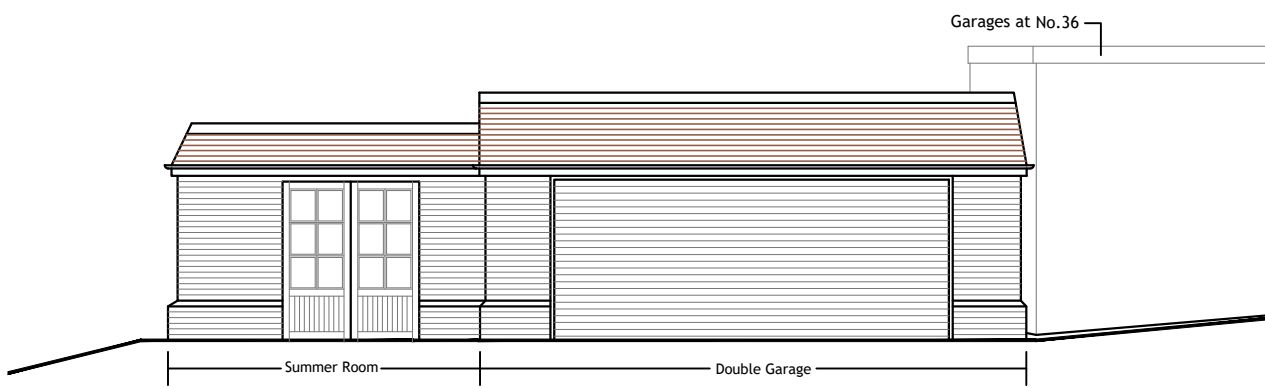

GARAGE FRONT ELEVATION
[north west] 1:100

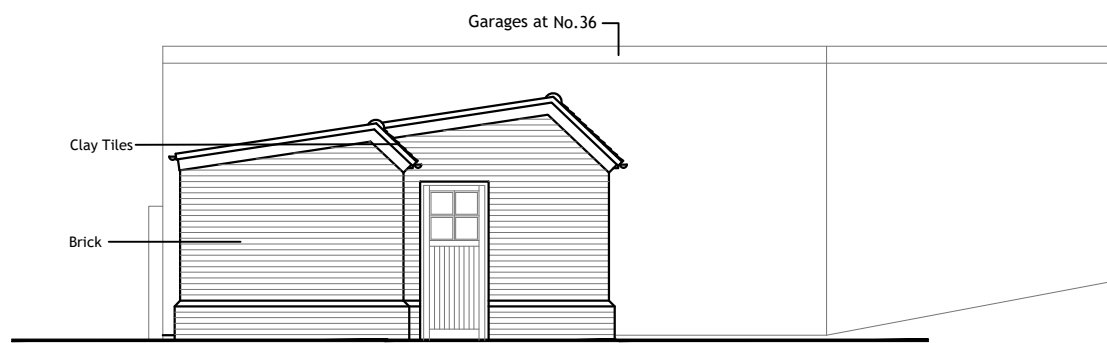


GARAGE SIDE ELEVATION
[north east] 1:100

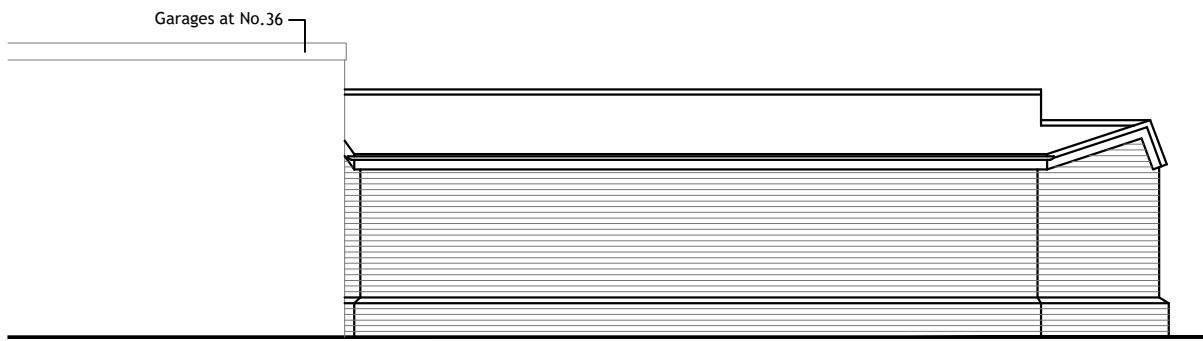


GARAGE REAR ELEVATION
[south east] 1:100



GARAGE SIDE ELEVATION
[south west] 1:100

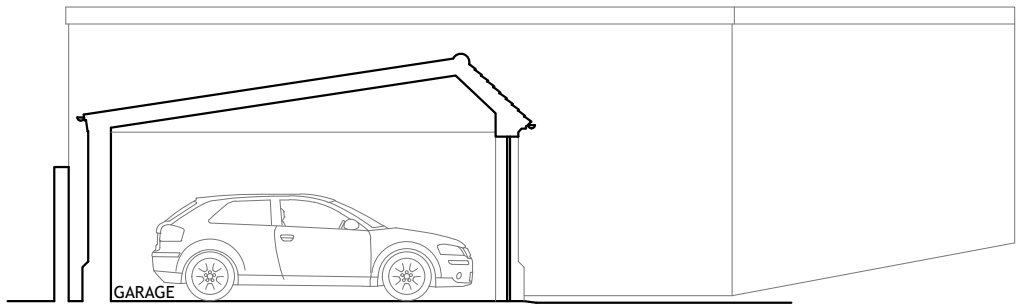

GARAGE SECTION D
1:100

 

REV	DATE	AMENDMENT	DRAWN

hd
architects

Helyer Davies Architects Ltd
1 The Old Flour Mill,
Emsworth, PO10 7BT
01243 370 715
www.hdarchitects.co.uk mail@hdarchitects.co.uk

PROJECT
32 KING STREET
EMSWORTH

DRAWING
PROPOSED
Elevations
Sections

SCALE
as noted @ A1

DATE	JUNE 2021	DRAWN	TP
DRAWING NUMBER	21101 - 05	REVISION	C