


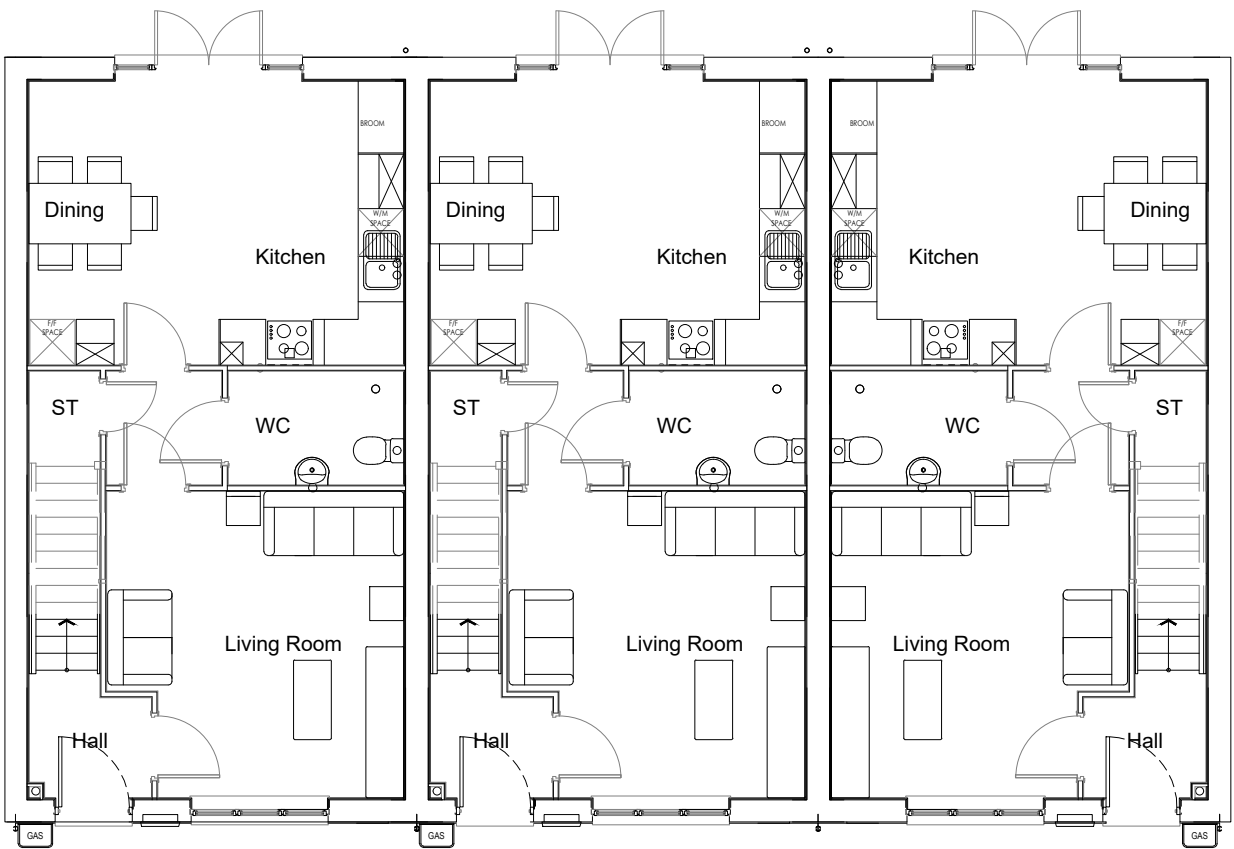

Ground Floor Plan



First Floor Plan

Housetype	DART	Variation	Option
Bedrooms	3	Persons	5
Sq.ft finish	1012	Sq.m finish	94
Sq.ft structural	1027	Sq.m structural	95.46



Romsey Office
Building 300, The Grange,
Romsey Road,
Michelmersh, Romsey,
Hampshire, SO51 0AE
T:01794 367703 F:01794 367276

Portishead Office
Unit 5, Middle Bridge Business Park,
Bristol Road,
Portishead,
Bristol, BS20 6PN
T:01275 407000 F:01794 367276

Rev Description
A Planning Issue.

Date Au Ch
31.03.21 JF

www.thrivearchitects.co.uk
This drawing is the copyright of Thrive Architects Ltd ©. All rights reserved. Ordnance Survey Data © Crown Copyright. All rights reserved. Licence No. 100007359. DO NOT scale from this drawing. Contractors, Sub-Contractors and Suppliers are to check all relevant dimensions and levels of the site and building before commencing any shop drawings or building work. Any discrepancies should be recorded to the Architect. Where applicable this drawing is to be read in conjunction with the Consultants' drawings.

Project	Camps Field, Barton Road		
Drawing	Plots 26-28 - Housetype Dart Floor Plans		
Client	Redrow Homes Southern Counties		
Job no.	REDR200818	Date	11.03.21
Dwg no.	P26-28.p	Rev.	A
Author	JF	Checker	Scale 1:100 at A3
Status	PLANNING	Office	Romsey
Client ref.			

