




This drawing may be scaled with reference to the scale bar for planning application purposes only. Do not scale for any other purpose. Use only annotated dimensions. All dimensions are to be checked by parties using the drawing, and any errors or omissions are to be reported to James Potter Associates Ltd.

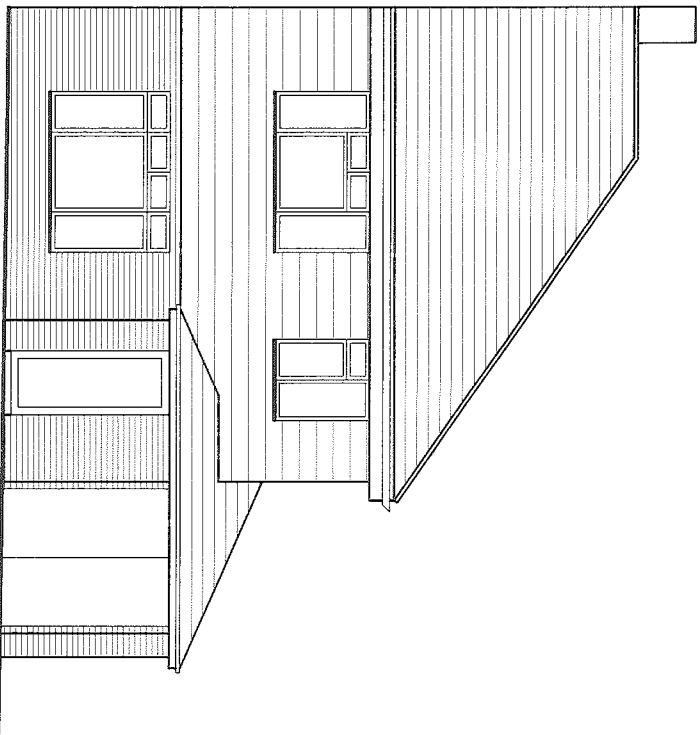


PROPOSED NORTH ELEVATION

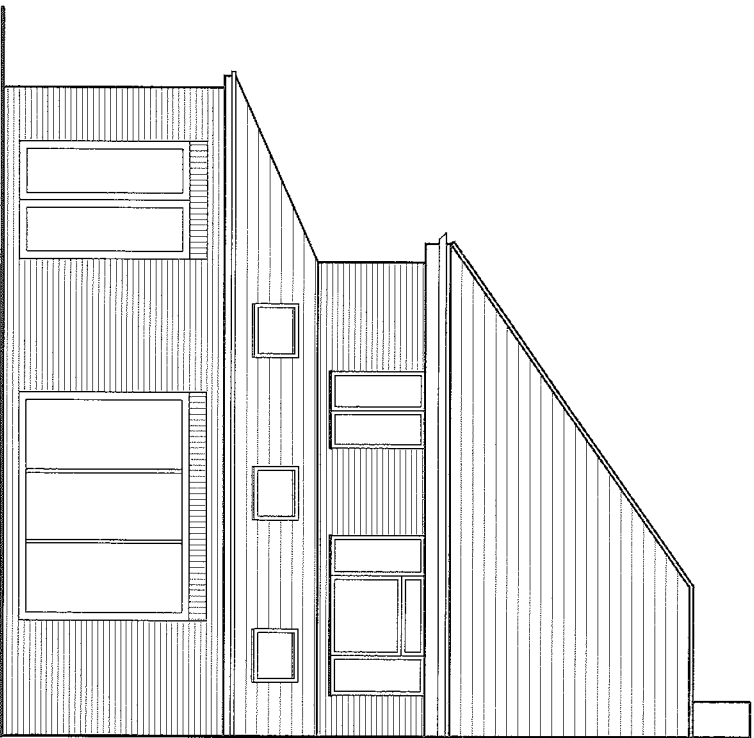

PROPOSED SOUTH ELEVATION

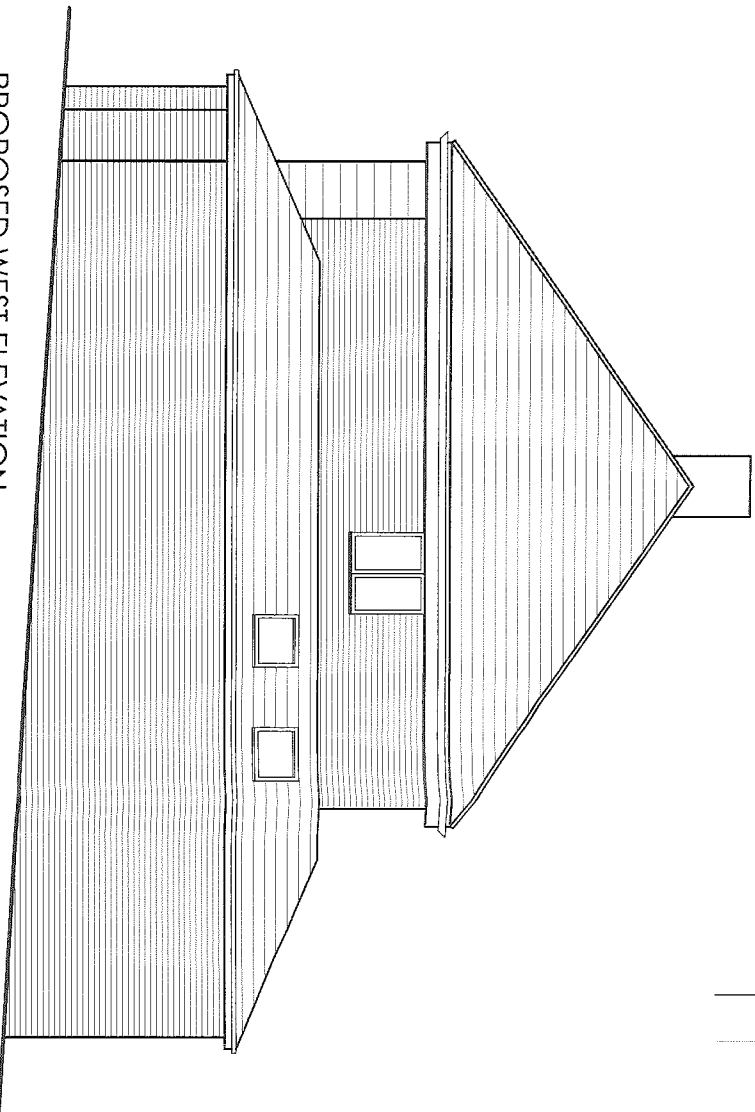


PROPOSED WEST ELEVATION

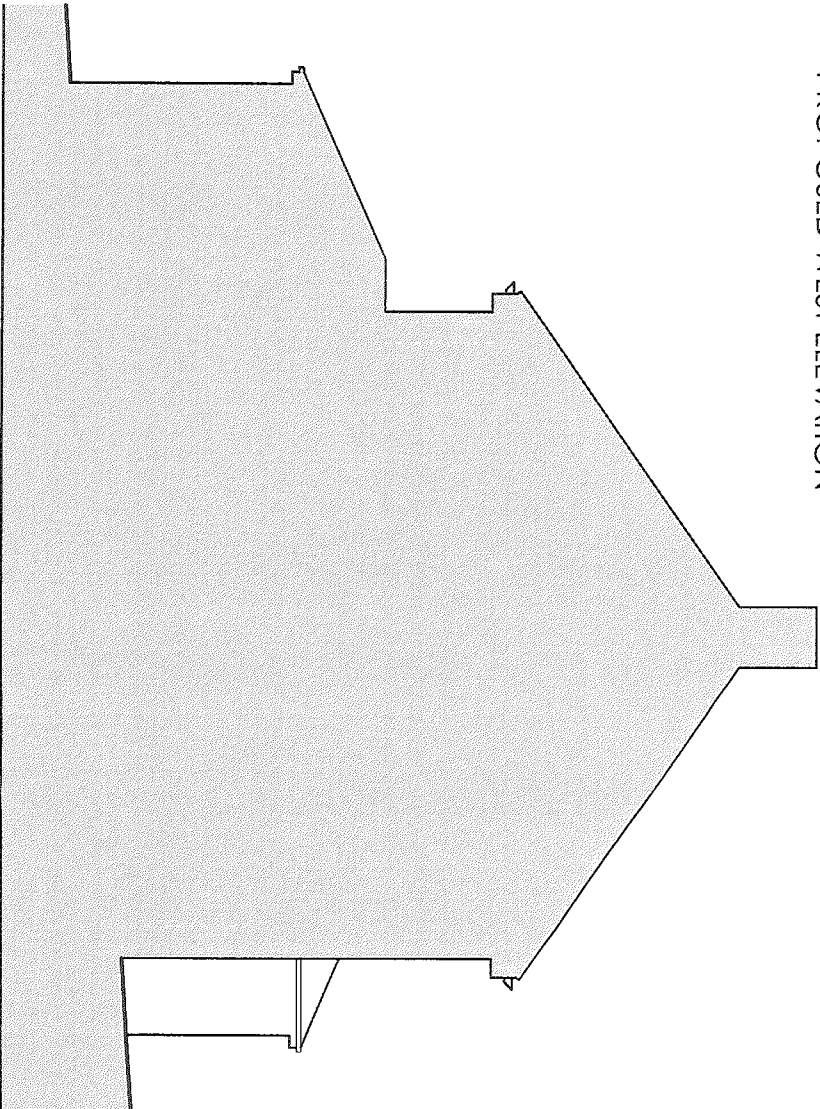


PROPOSED EAST ELEVATION

SCALE 1:100

 

Rev.	Date	Note	Author	Checked
-	dd/mm/yy	Note	XXX	XXX

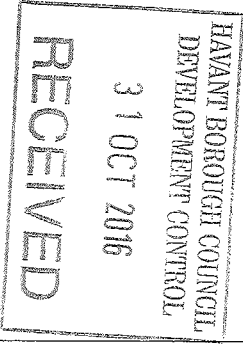

Project		Drawing	
SIDE & REAR EXTENSION & HOME ALTS. 30 PENK RIDGE HAVANT PO9 3LU		PROPOSED ELEVATIONS	
Client	MR MACKLEY	Job-Dwg Number	16055-PL-004
Status	PLANNING	Rev.	-
Scale	1:100	Sheet Size	A3
Author	RH	Checked	JP
		Date	20/10/16
JPA JAMES POTTER ASSOCIATES www.jpac.design JPA - PORTSMOUTH Suite 2, Winter Works, Reed at 19 White Road, Southsea, Portsmouth, PO4 8BS T: +44(0)2393 871 000			