


REVISIONS			
NO.	DESCRIPTION	DESIGNED	DATE
A	Drawing updated with some existing windows now retained as agreed.	JR	15/12/15
B	Drawing updated to revised floor plan layout.	ML	11/10/16
C	Drawing updated to revised floor plan & retained building layout.		




ELEVATION 1




ELEVATION 2

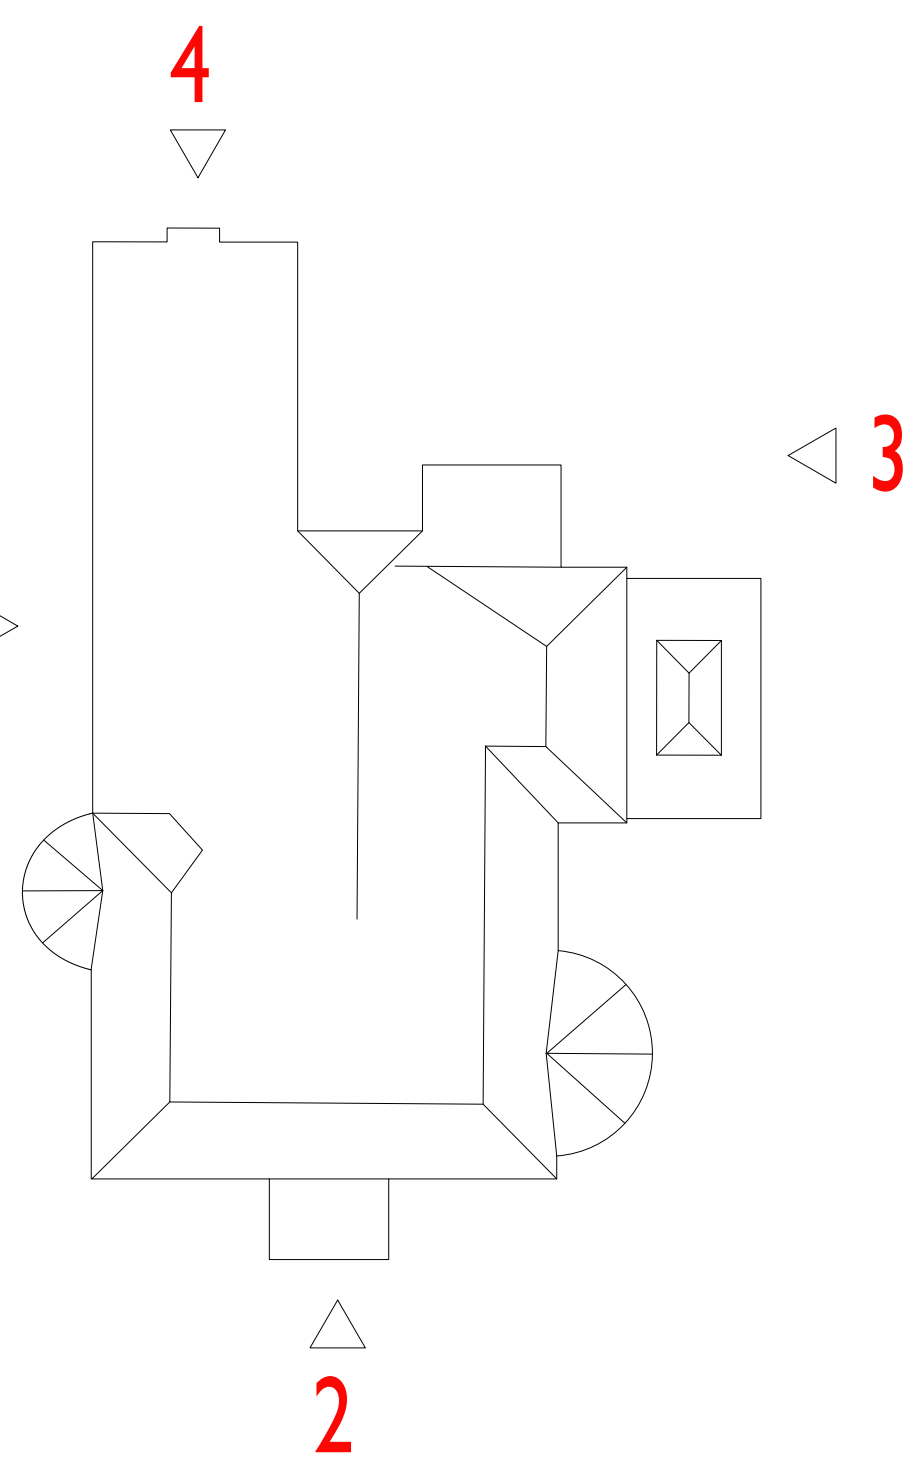


Elevation Location Plan

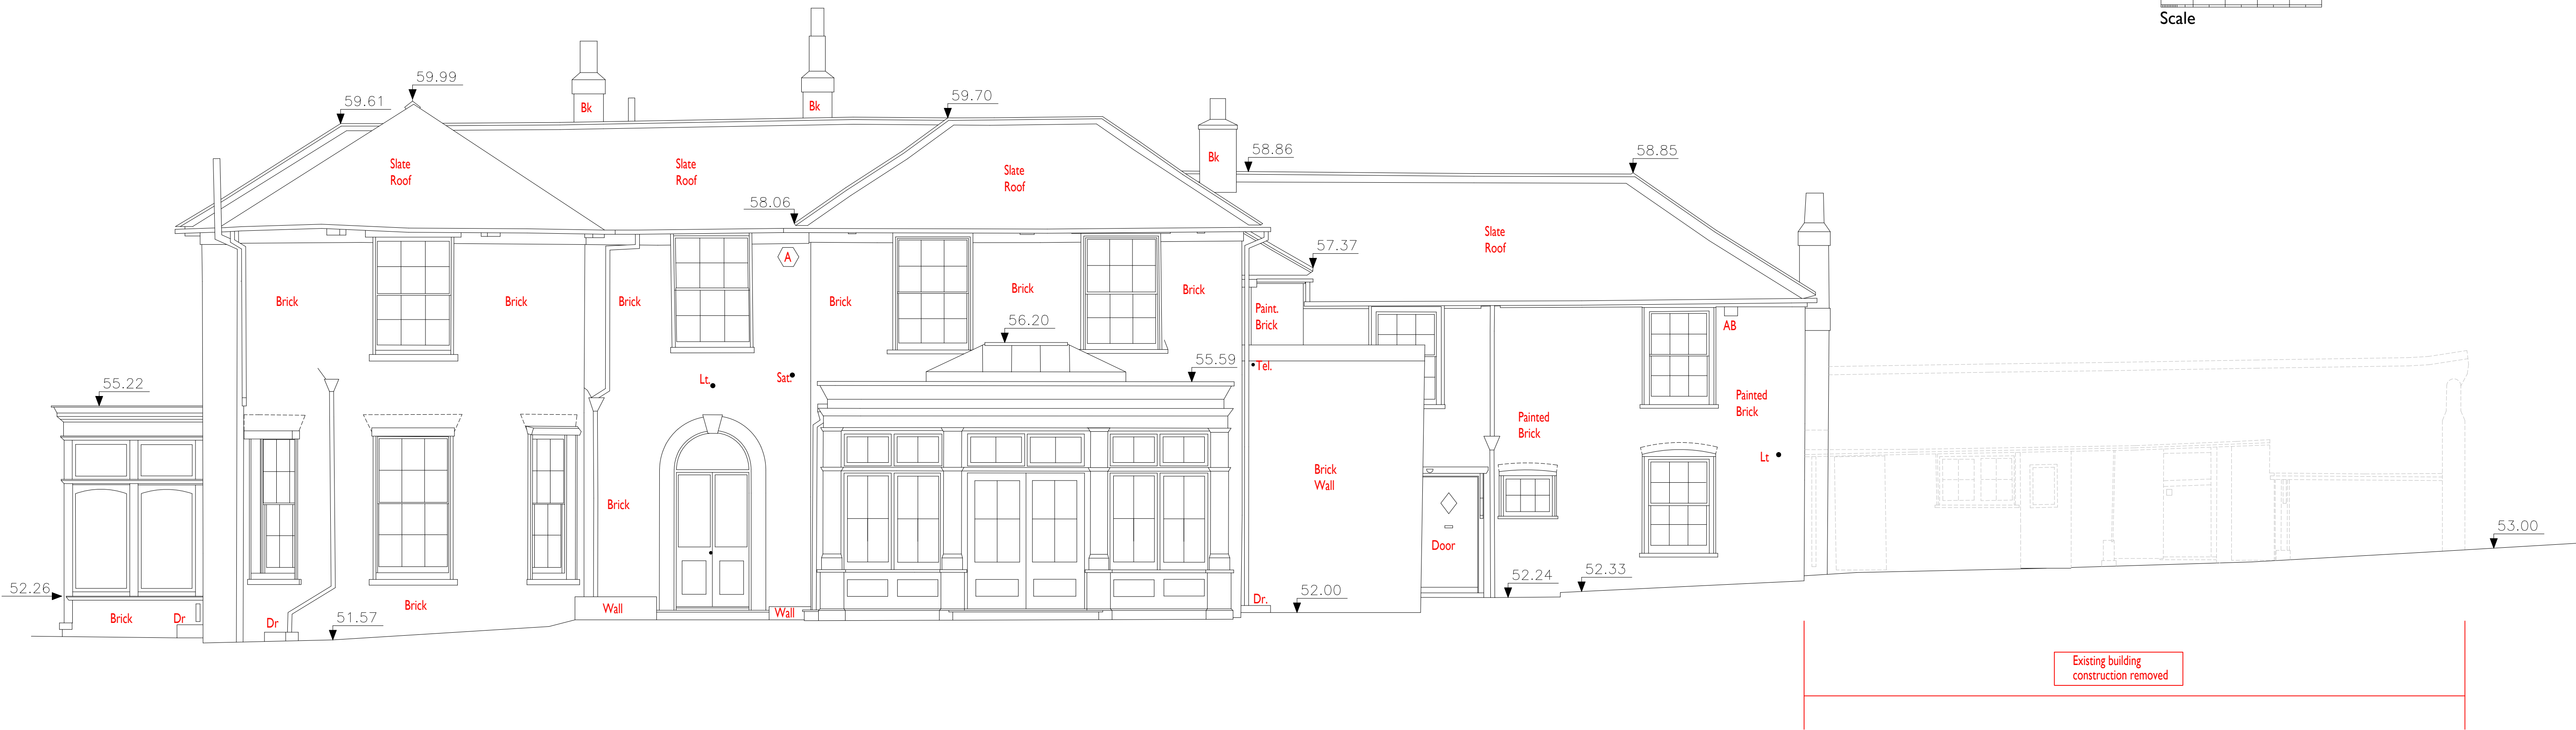

ELEVATION 3

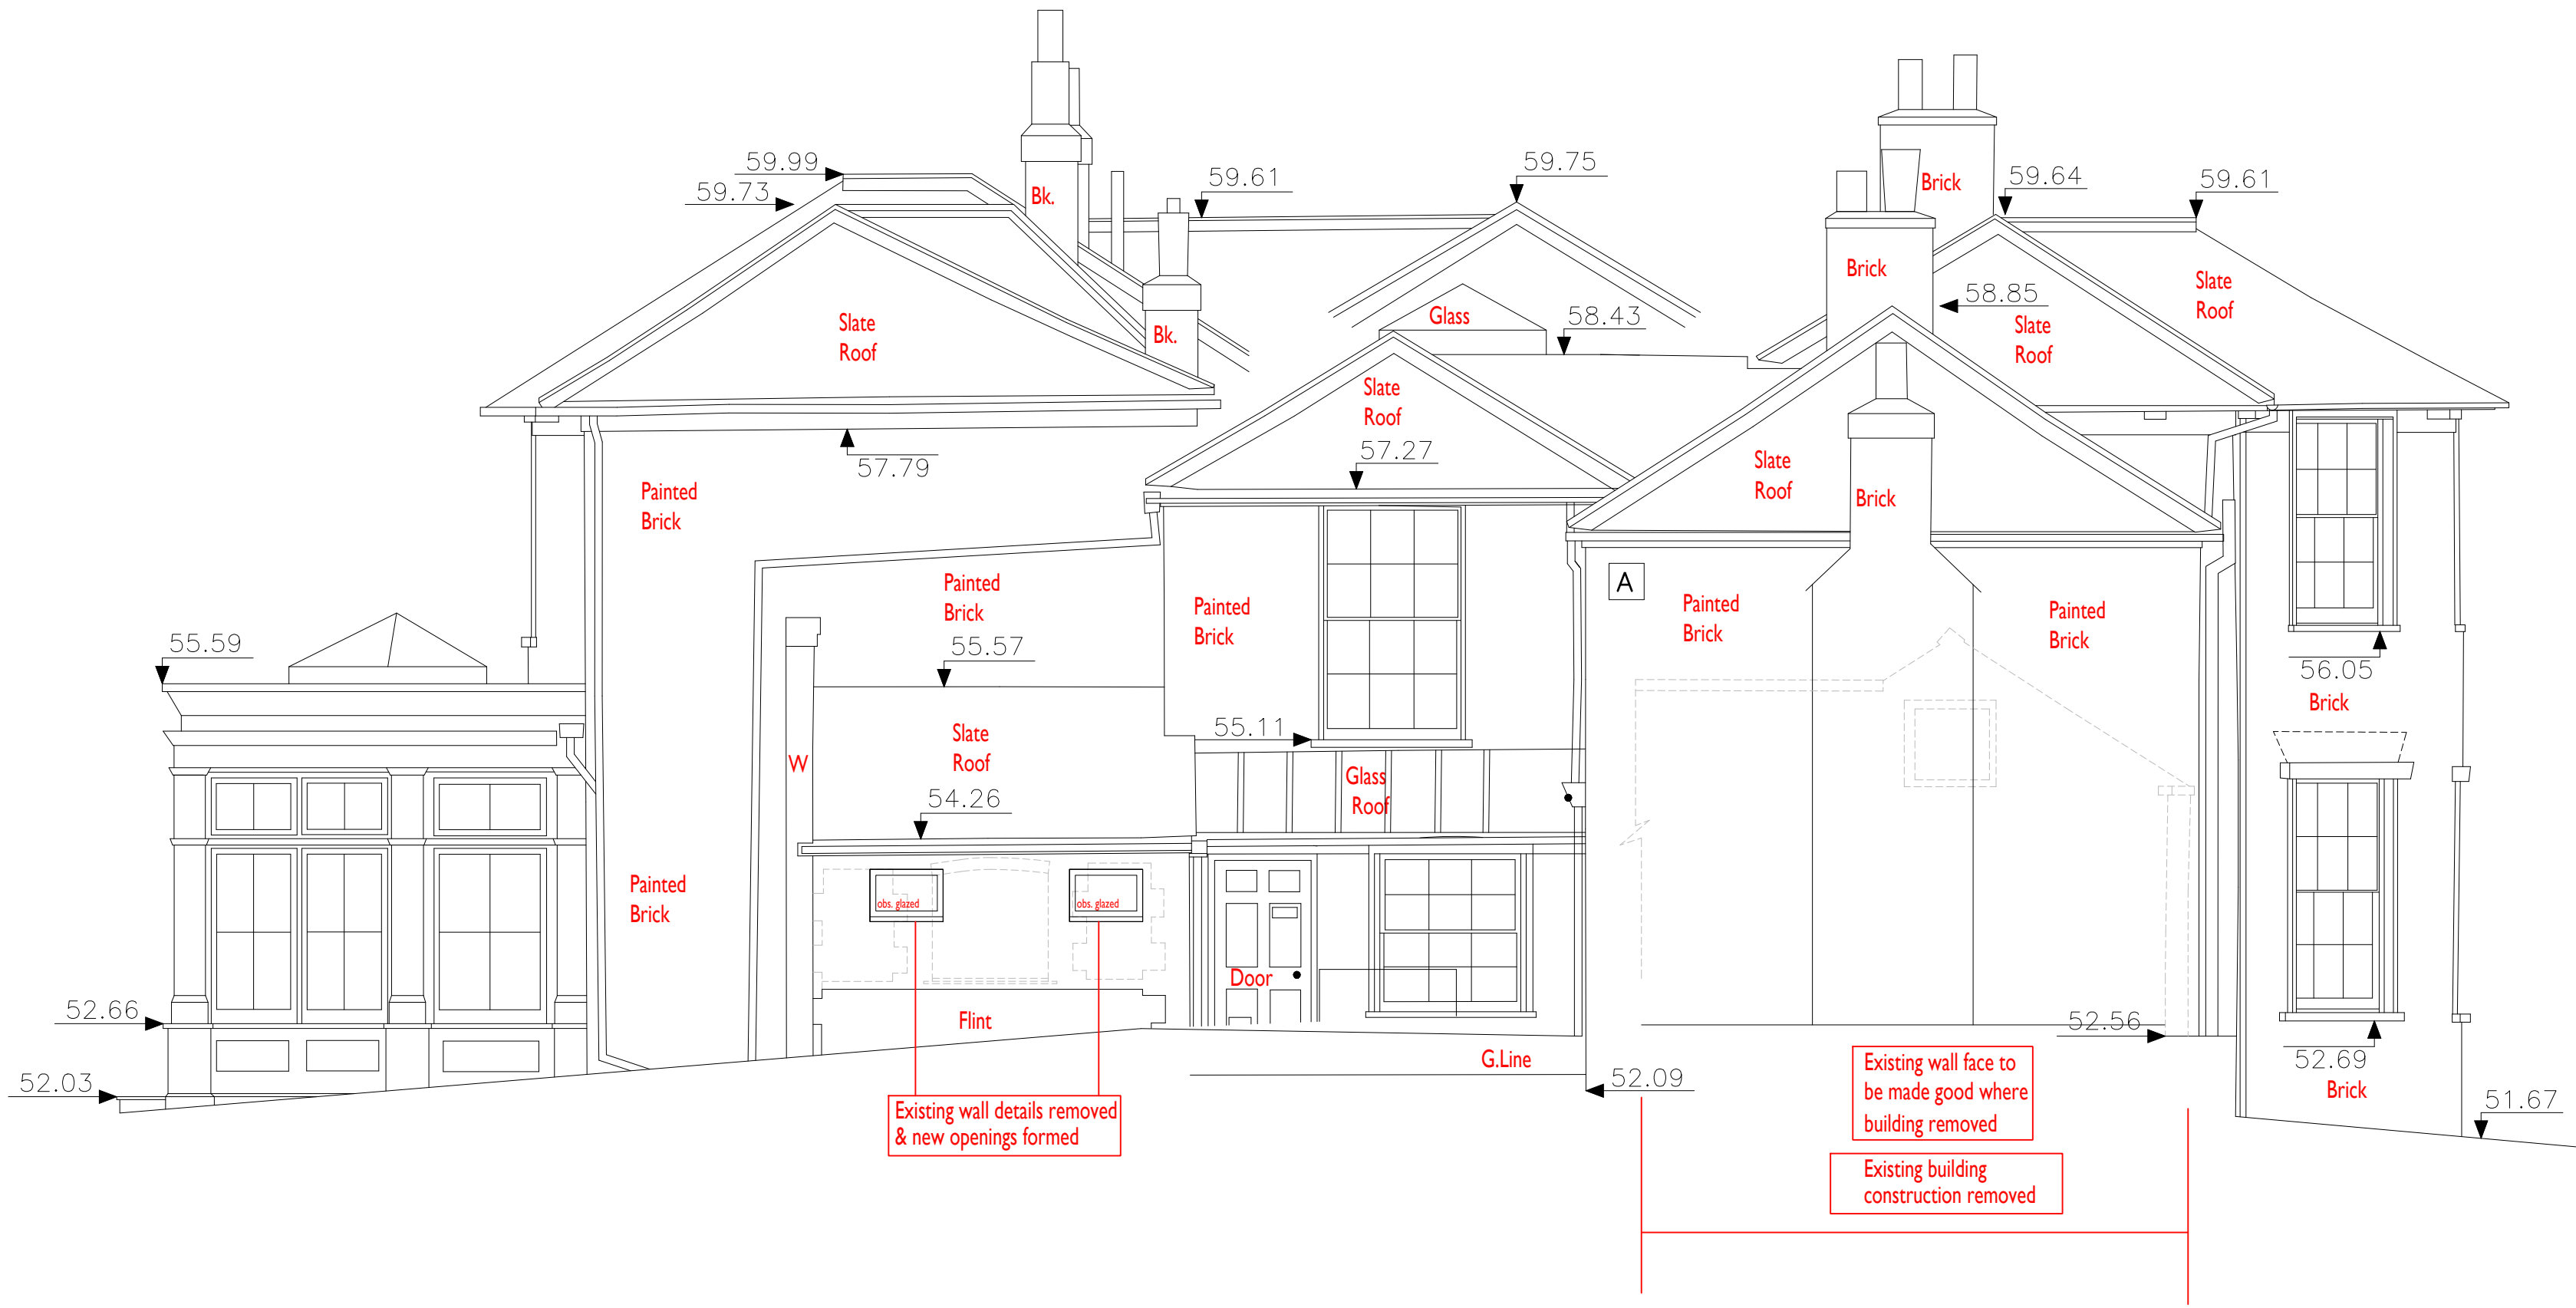

ELEVATION 4

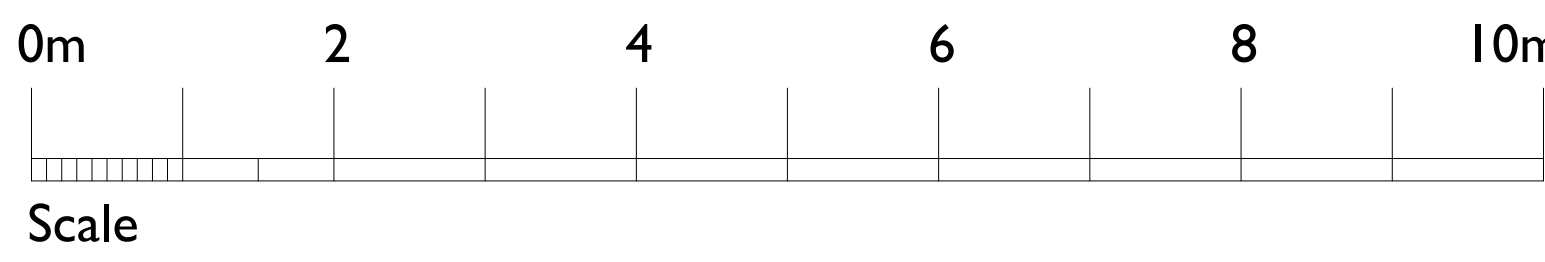

urban pulse design

The Studio - Unit 17, Vicarage Farm Business Park, Winchester Road, Fareham, Hampshire, SO23 7HD
023 8069 7010
enquiries@urbanpulse.co.uk www.urbanpulse.co.uk

East Leigh House
Bartons Road
Havant
Mildren Homes

Project: Resident's + Commercial Planning
Drawing: Planning
Work used: Floor Plans/Elevations

DRAWING TITLE
Existing Building
Proposed Elevations

MILDREN HOMES

SCALE	SHEET SIZE	SHEET NO.	DRAWN	CHECKED	DATE	CAD FILE
1:50	A3	1 of 1				

DRAWING NUMBER

Detail Planning

14-1096-008-C