




FRONT ELEVATION

Note : wall area left clear to elevations are in facing brickwork


SIDE ELEVATION

REAR ELEVATION


SIDE ELEVATION

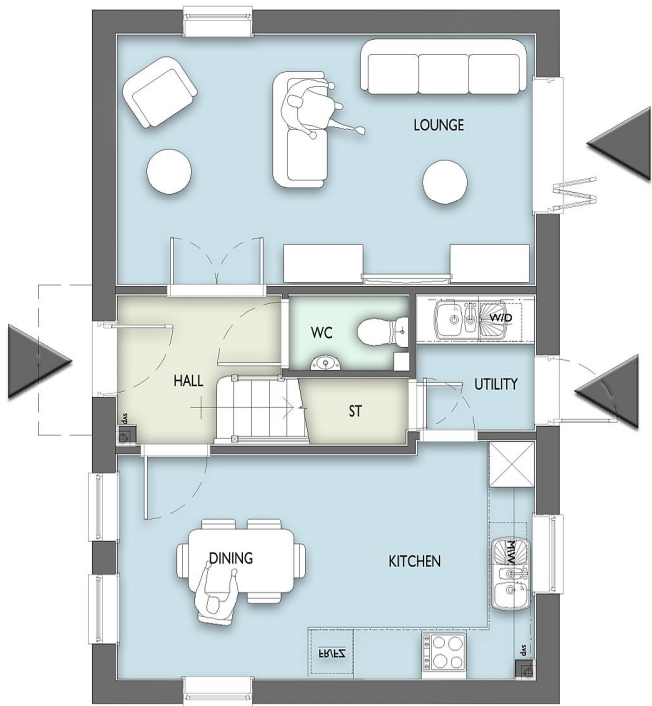

Ground Floor Plan

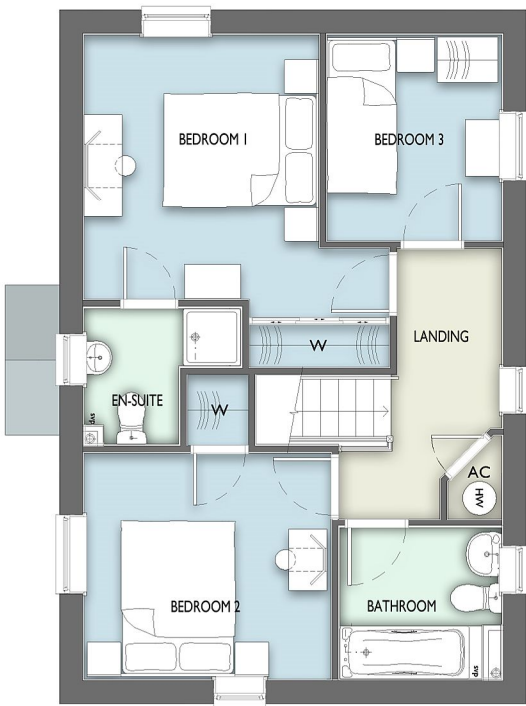

First Floor Plan

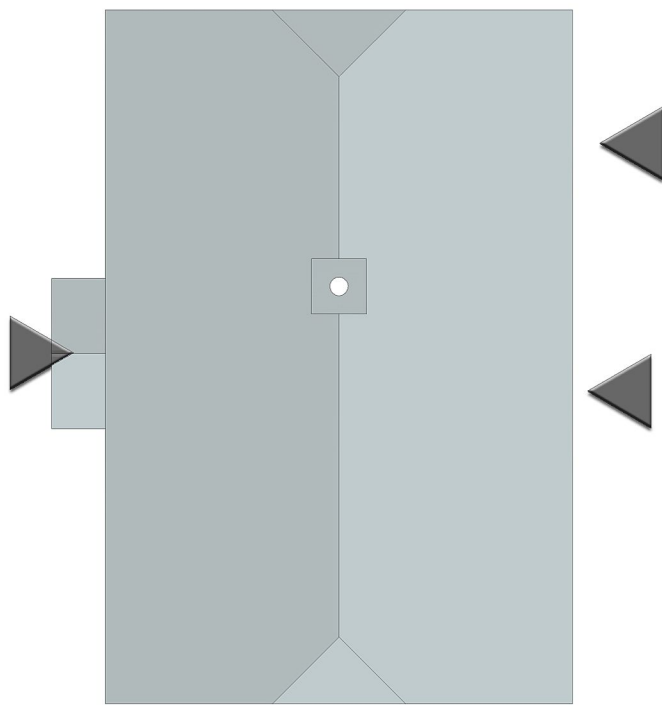

Roof Plan

Plot 4
3 Bedroom 2 storey house.
94.18 sq.m. / 1012 sq.ft.



Scale 1:100 at A2

urban pulse design

The Studio, Unit 17, Vicarage Farm, Winchester Road,
Fairoak, Hampshire, SO50 7HD
023 8069 7010

enquiries@urbanpulsedesign.co.uk www.urbanpulsedesign.co.uk
PROJECT
East Leigh House
Bartons Road
Havant
Mildren Homes

Project type Resident's + Commercial Drawing classification Work stage Floor Plans/Elevations

DRAWING TITLE
Plot 4
Floor Plans
And Elevations



SCALE 1:100 SHEET SIZE A2 SHEET No. 1 of 1 DRAWN ML CHKD DATE 28/09/2016 CAD FILE

Detail Planning

14-1096-063