



OS Map Licence: 100019980



Location Plan Scale 1:1250 @ A3

Site Plan Scale 1:250 @ A3

Rev.	Notes	Date
 JB ARCHITECTURE The Bricks, Manor Farm Barns Chichester, West Sussex, PO20 7PL T: 01243 785342 E: admin@jbarch.co.uk W: www.jbarch.co.uk		
Project 46 Ellisfield Road Havant Hampshire PO9 5AY		
Drawing Location & Site Plan		
Drawn By CC	Scale as shown	
Date JAN 2015	Revision A	
Drawing No. 1160-DPA-01		




OS Map Licence: 100019980

Location Plan Scale 1:500 @ A3




Site Plan Scale 1:250 @ A3

Rev.	Notes	Date
 JB ARCHITECTURE The Bricks, Manor Farm Barns Chichester, West Sussex, PO20 7PL T: 01243 785342 E: admin@jbarch.co.uk W: www.jbarch.co.uk		
Project 46 Ellisfield Road Havant Hampshire PO9 5AY		
Drawing Proposed Location & Site Plan		
Drawn By CC		Scale as shown
Date JAN 2015		Revision A
Drawing No. 1160-DPA-02		

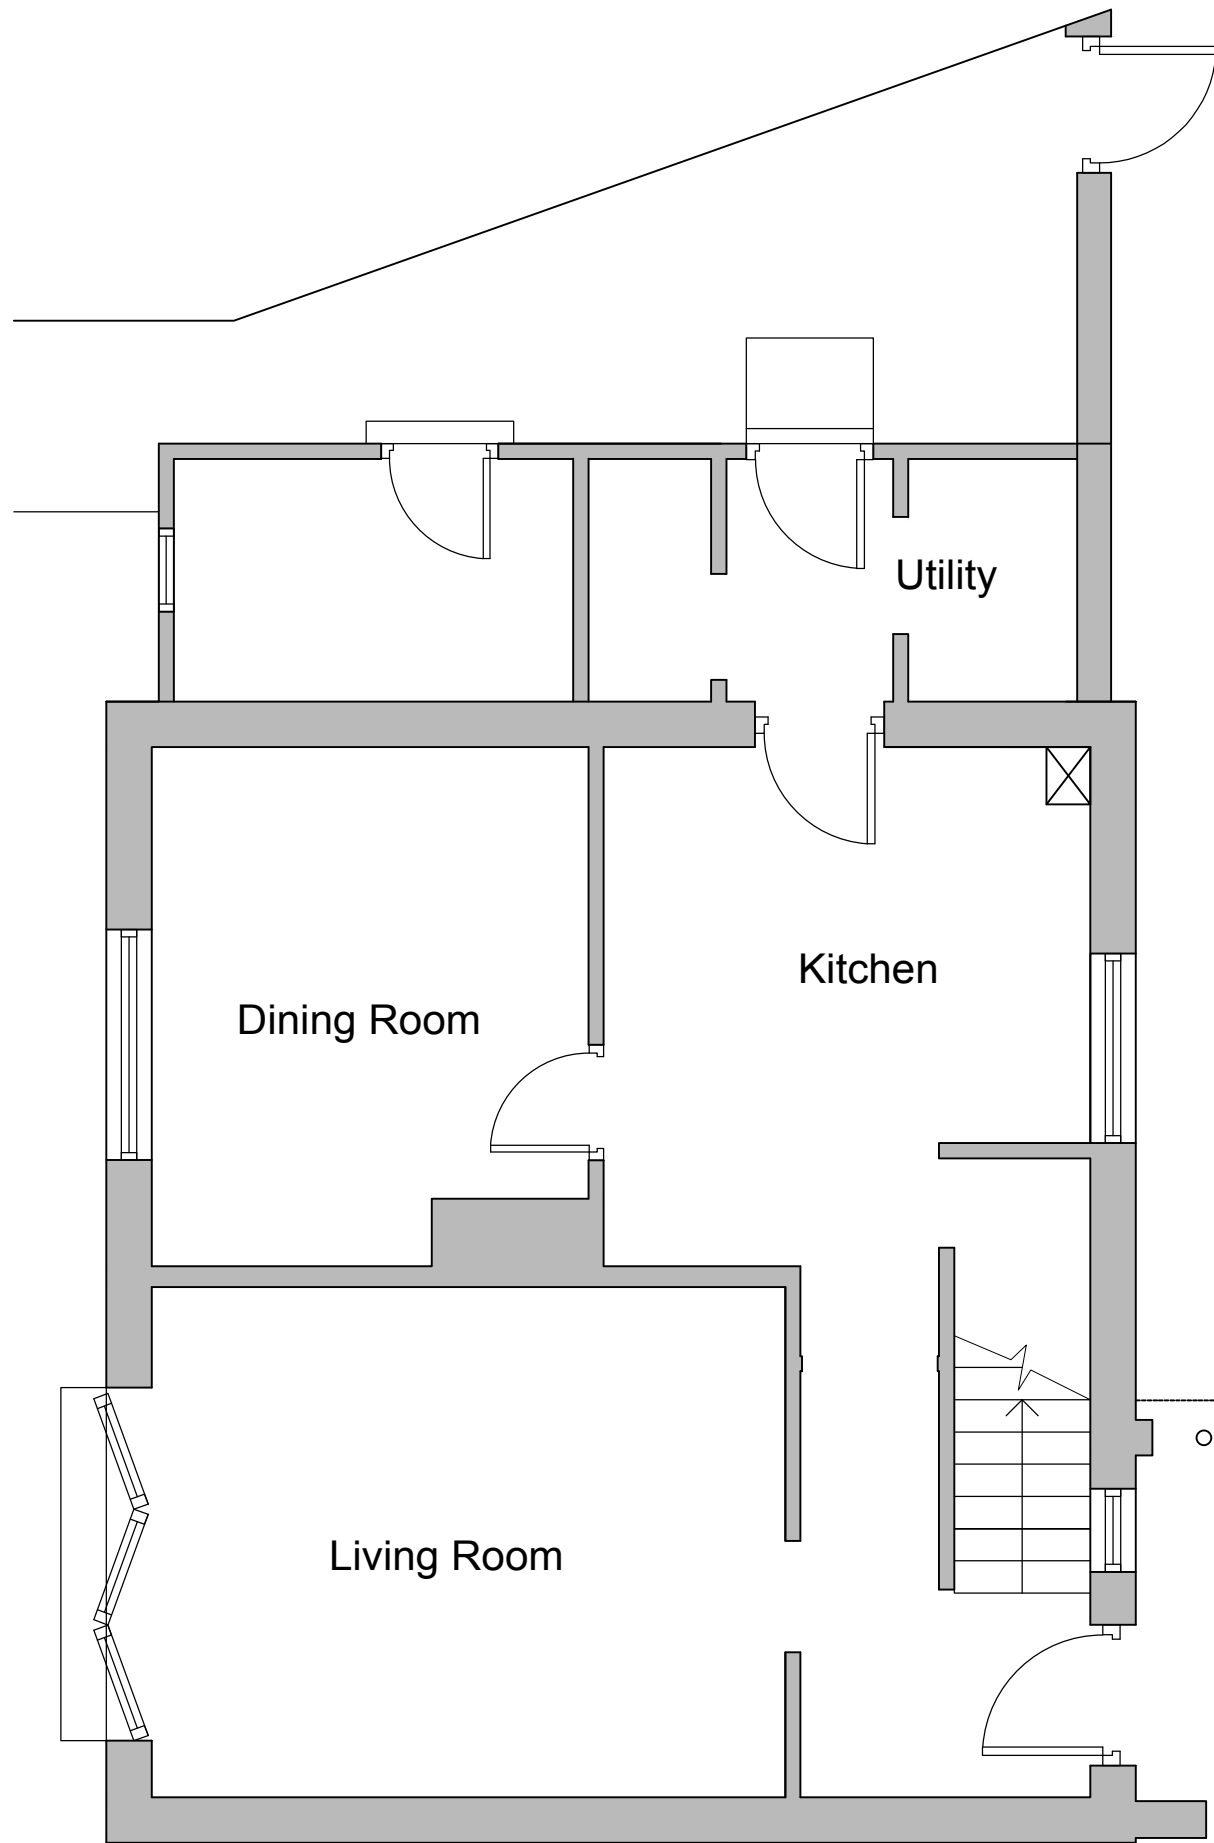


Ground Floor Plan Scale 1:50 @ A3

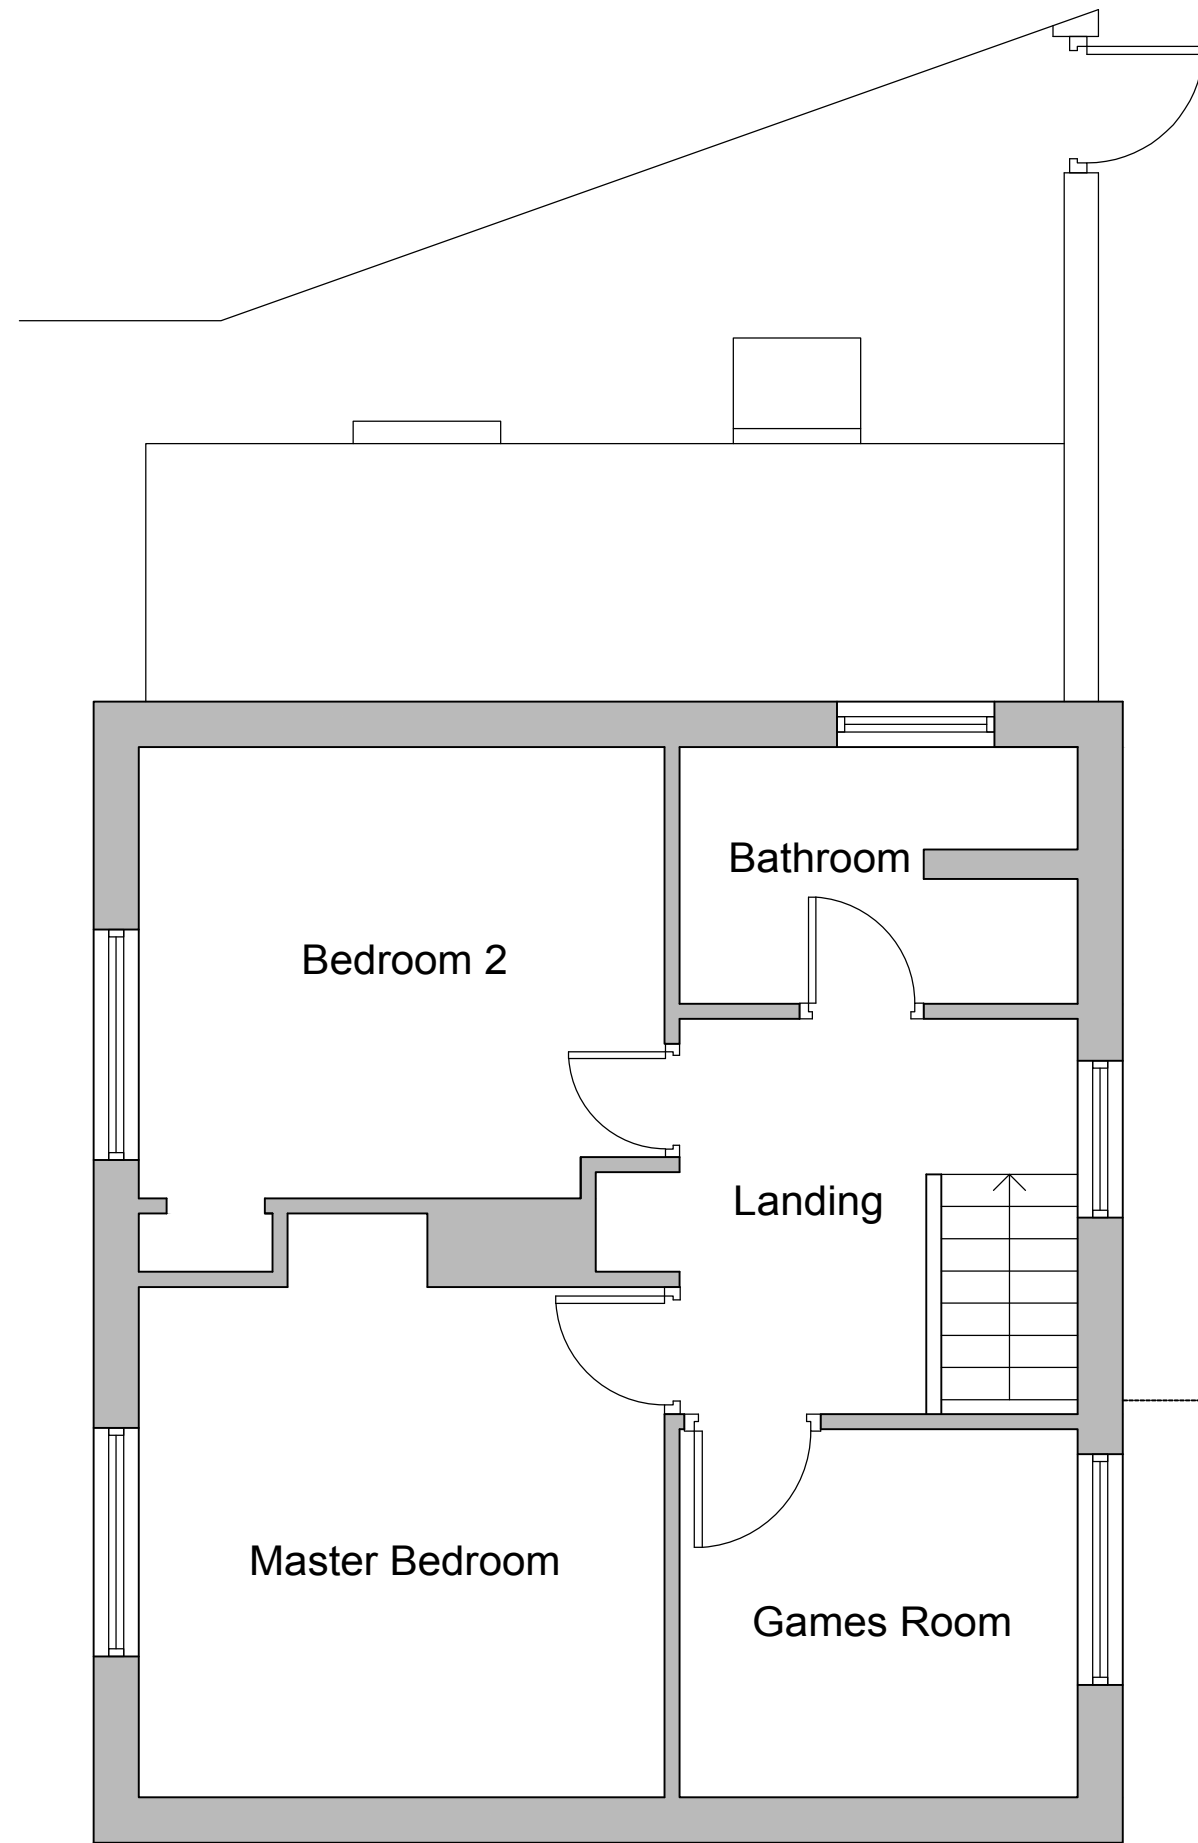


First Floor Plan Scale 1:50 @ A3


Rev.	Notes	Date
 JB ARCHITECTURE The Bricks, Manor Farm Barns Chichester, West Sussex, PO20 7PL T: 01243 785342 E: admin@jbarch.co.uk W: www.jbarch.co.uk		
Project 46 Ellisfield Road Havant Hampshire PO9 5AY		
Drawing Existing Plans		
Drawn By CC	Scale as shown	
Date JAN 2015	Revision A	
Drawing No. 1160-DPA-03		

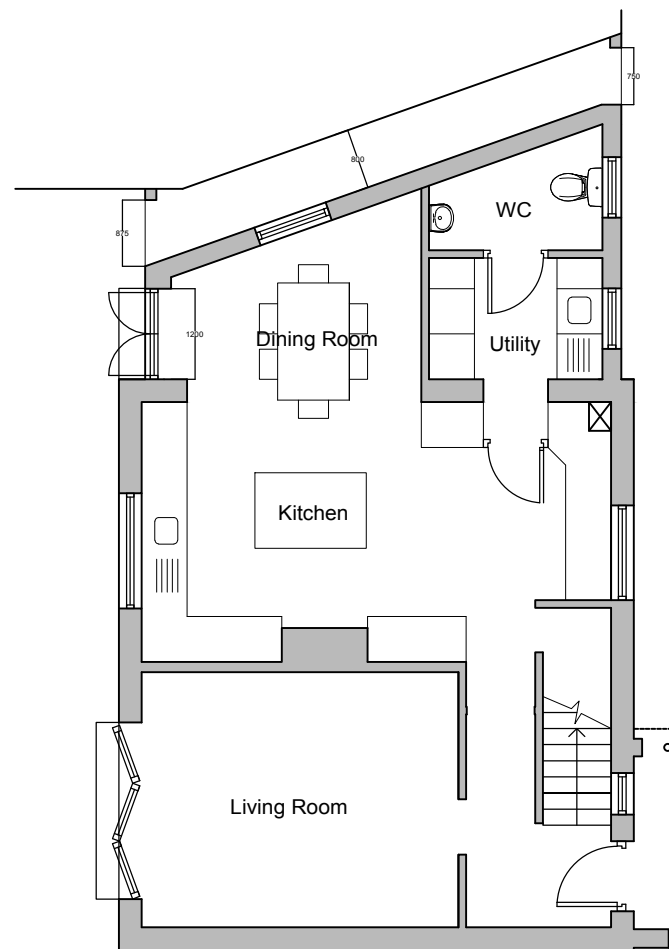

Ground Floor Plan Scale 1:100 @ A3

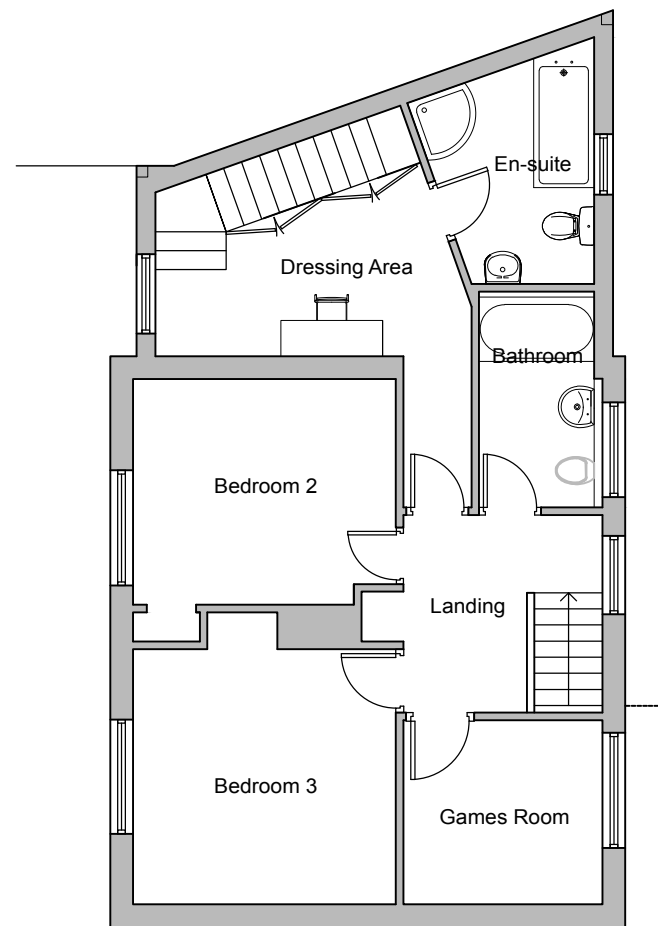

First Floor Plan Scale 1:100 @ A3

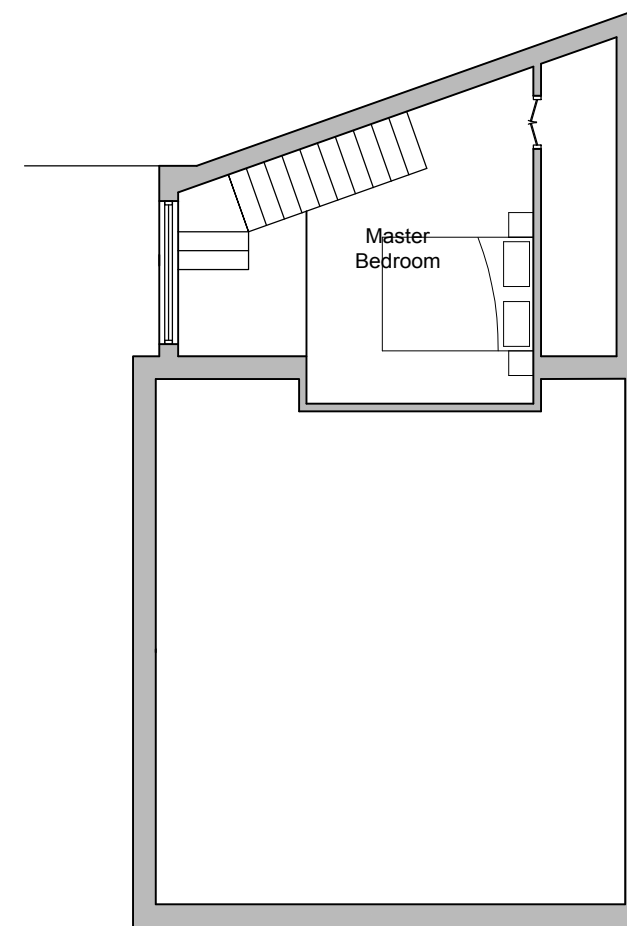

Mezzanine Floor Plan Scale 1:100 @ A3


Rev.	Notes	Date
 JB ARCHITECTURE The Bricks, Manor Farm Barns Chichester, West Sussex, PO20 7PL T: 01243 785342 E: admin@jbarch.co.uk W: www.jbarch.co.uk		
Project 46 Ellisfield Road Havant Hampshire PO9 5AY		
Drawing Proposed Plans		
Drawn By CC		Scale as shown
Date JAN 2015		Revision A
Drawing No. 1160-DPA-04		



North Elevation Scale 1:100 @ A3



West Elevation Scale 1:100 @ A3

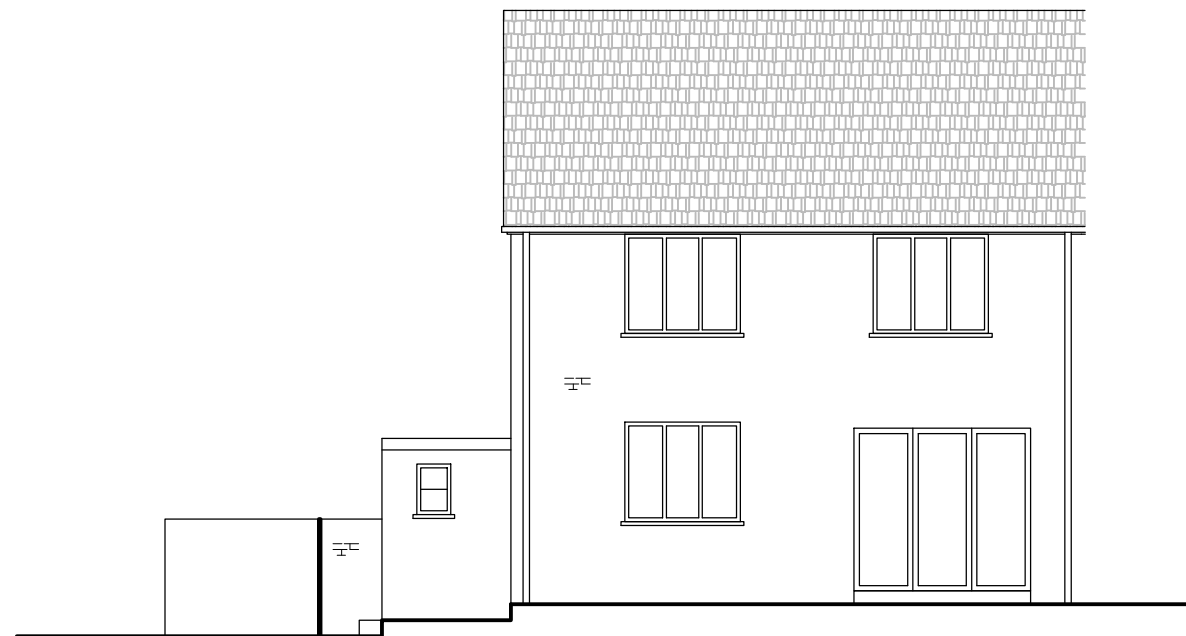


South Elevation Scale 1:100 @ A3

Rev.	Notes	Date
 JB ARCHITECTURE The Bricks, Manor Farm Barns Chichester, West Sussex, PO20 7PL T: 01243 785342 E: admin@jbarch.co.uk W: www.jbarch.co.uk		
Project 46 Ellisfield Road Havant Hampshire PO9 5AY		
Drawing Existing Elevations		
Drawn By CC		Scale as shown
Date JAN 2015		Revision A
Drawing No. 1160-DPA-05		




North Elevation Scale 1:100 @ A3

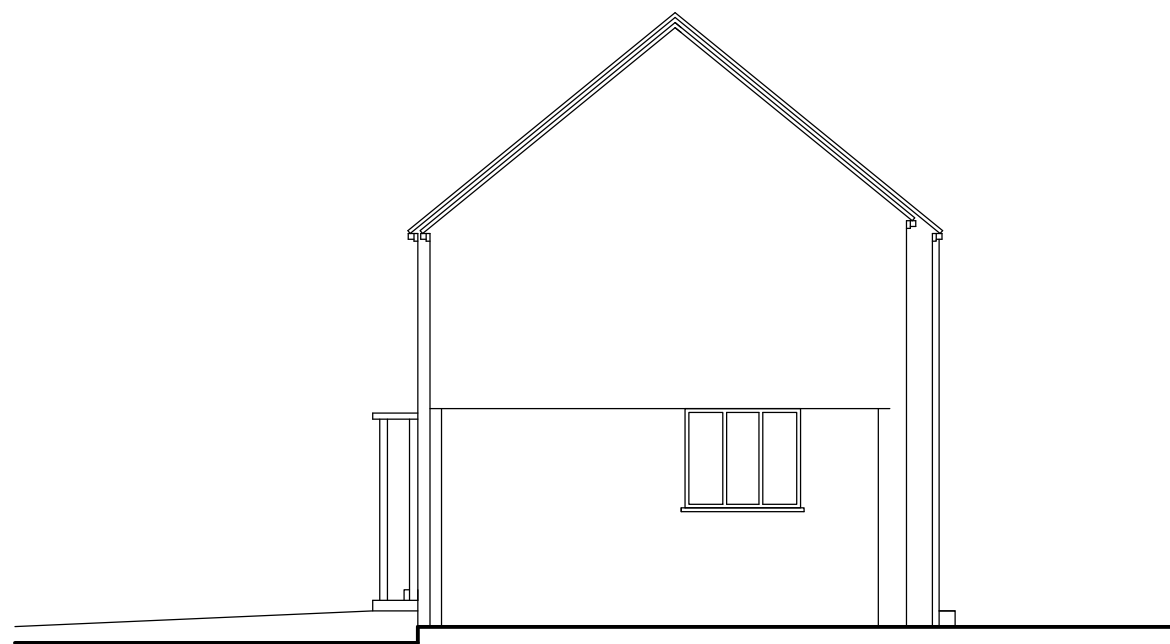

West Elevation Scale 1:100 @ A3



South Elevation Scale 1:100 @ A3

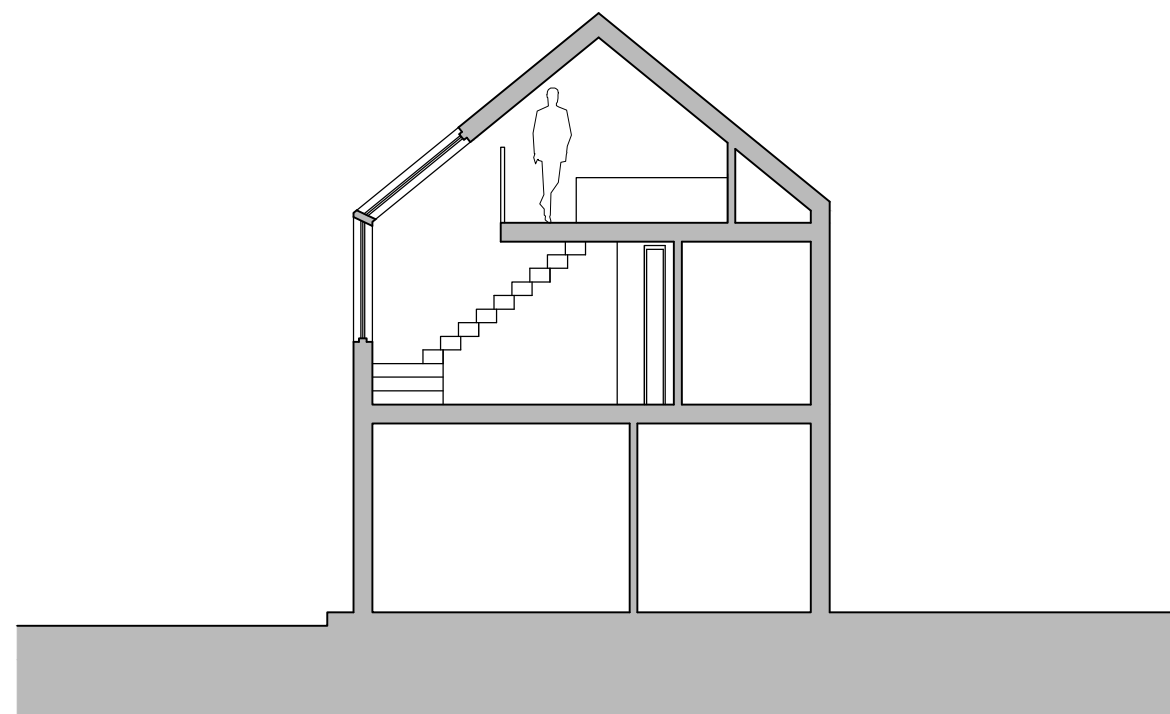

Section Scale 1:100 @ A3

Rev.	Notes	Date
 JB ARCHITECTURE The Bricks, Manor Farm Barns Chichester, West Sussex, PO20 7PL T: 01243 785342 E: admin@jbarch.co.uk W: www.jbarch.co.uk		
Project 46 Ellisfield Road Havant Hampshire PO9 5AY		
Drawing Proposed Elevations		
Drawn By CC		Scale as shown
Date JAN 2015		Revision A
Drawing No. 1160-DPA-06		