




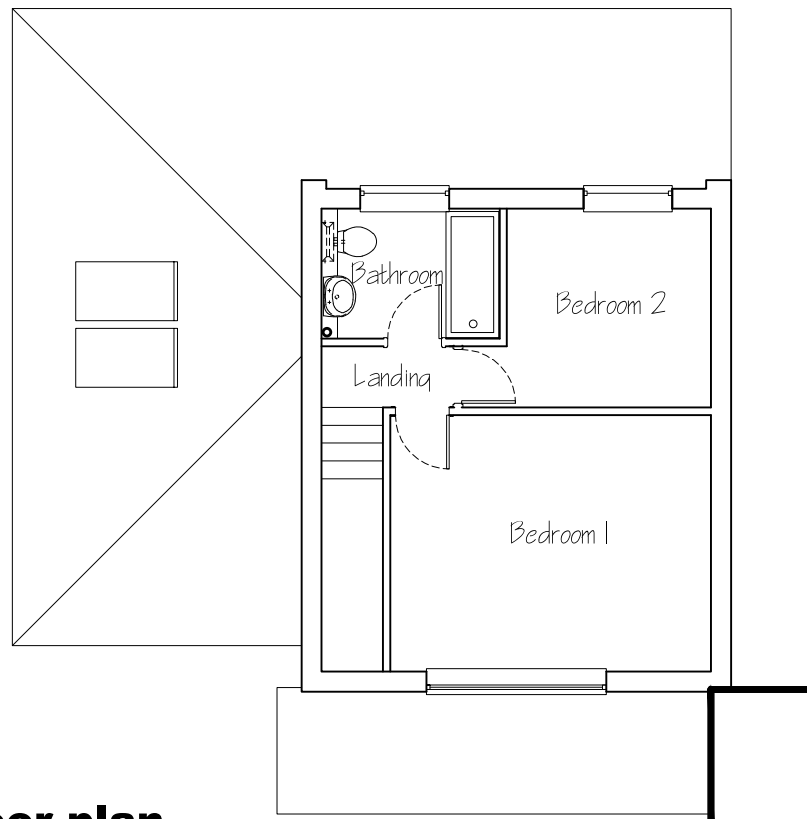


First floor plan

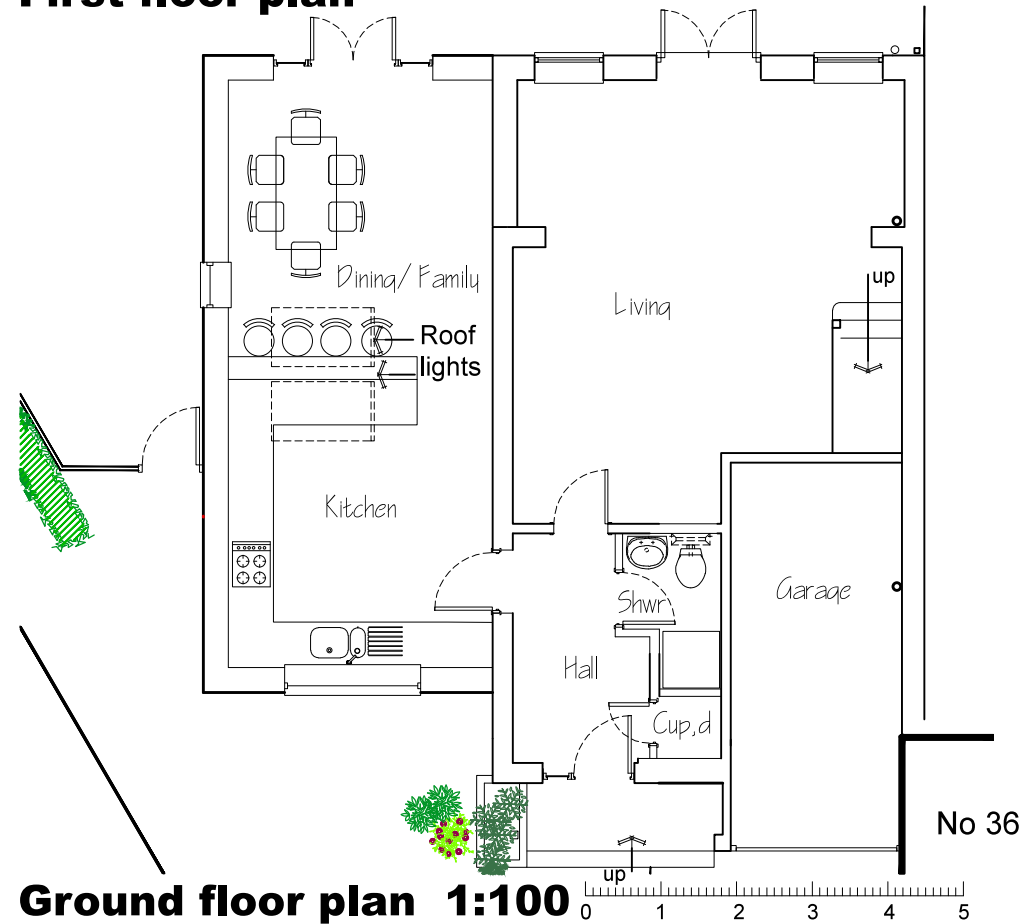

Ground floor plan 1:100

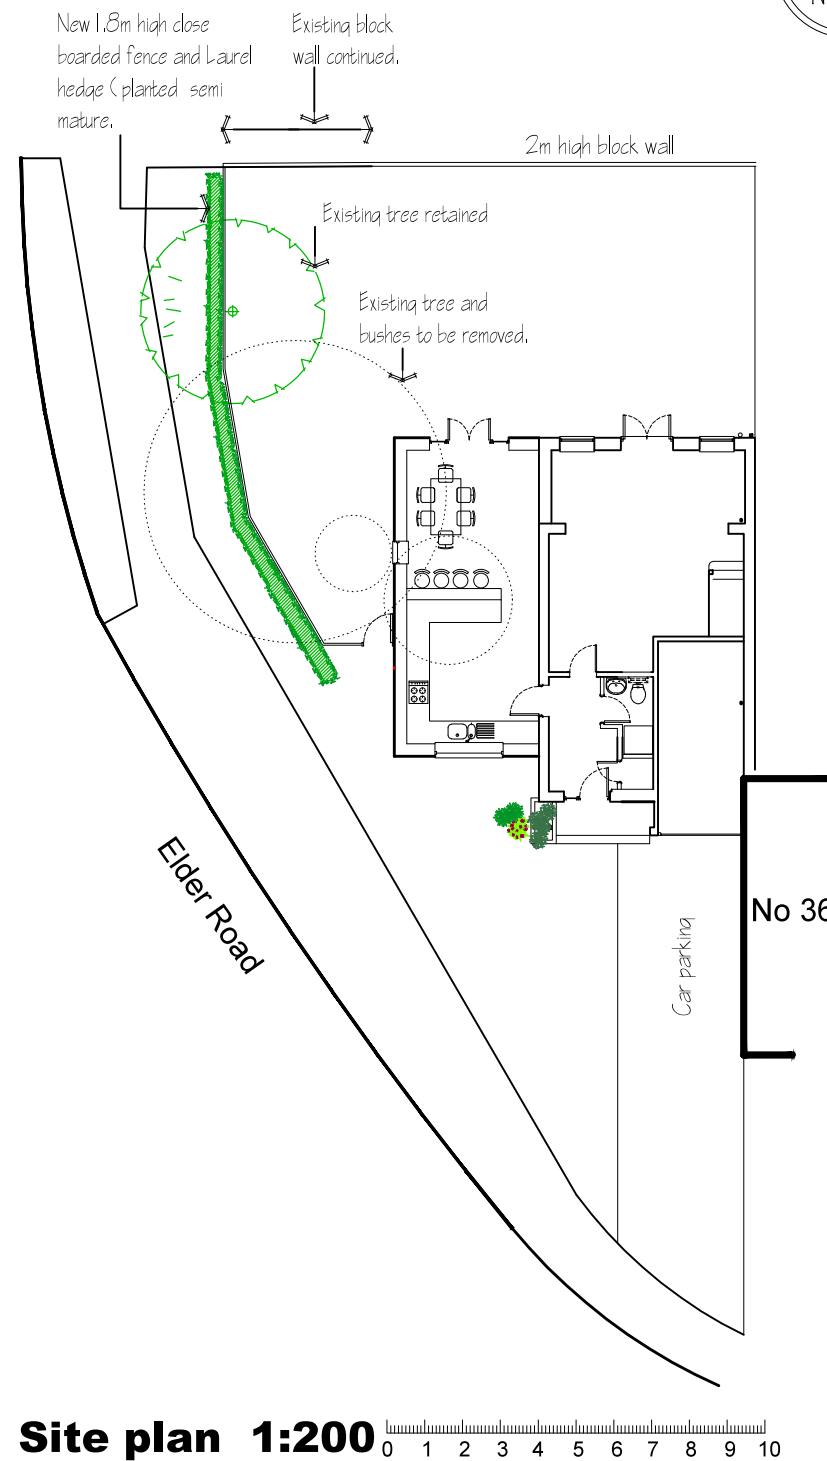



Site plan 1:200

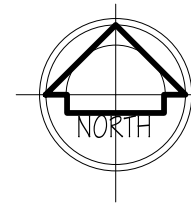

Ordnance Survey, (c) Crown Copyright 2012.
All rights reserved. Licence number 100020449

Site location plan 1:1250

0 5 10 15 20 25 30 35 40 45 50 55 60

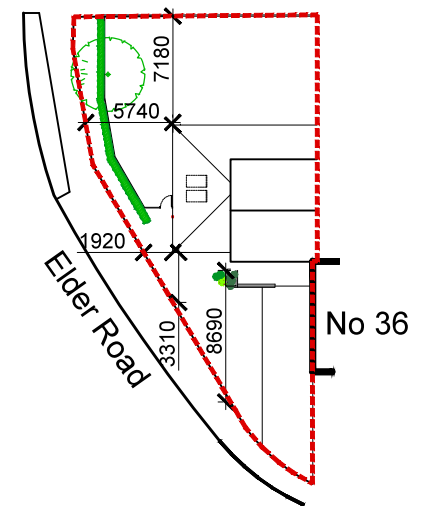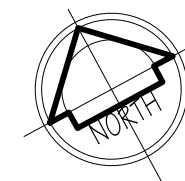


Block plan 1:500

0 5 10 15 20 25

B 02.11.16 EXTENSION REDUCED IN DEPTH
A 31.10.16 ROOF LIGHTS ADDED TO FLOOR PLAN

steve hunting ba(hons)arch.....dipl.arch
architectural and graphic designer

8 Somerset gardens, Bognor Regis, West Sussex, PO21 2AA Tel: 01243 822796 email: steve.sharch@googlemail.com

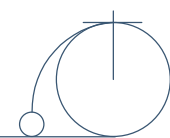

PROJECT: Proposed extension, 38 Elder Road, Havant. PO9 2UW
DRWG TITLE: PLANNING: As Proposed Location, Block, Site & Floor plans

CLIENT: Mr & Mrs J Spencer

SCALE: As shown @ A3

DRAWN BY: SH
DATE: Oct 16

PROJECT No: P16-015
REVISIONS: B

03