




FRONT ELEVATION

Note : wall area left clear to elevations are in facing brickwork

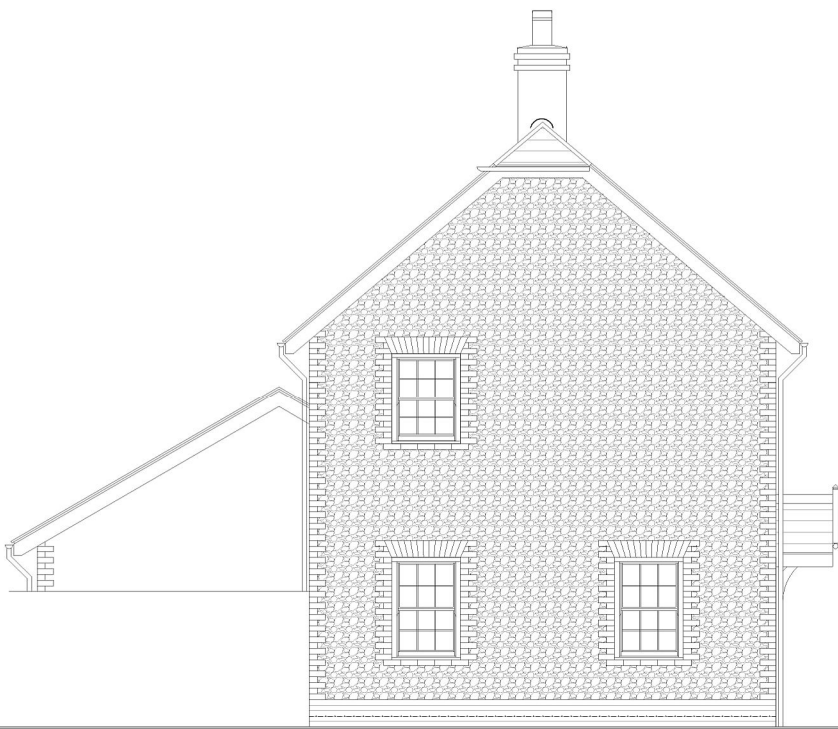


SIDE ELEVATION



REAR ELEVATION




SIDE ELEVATION

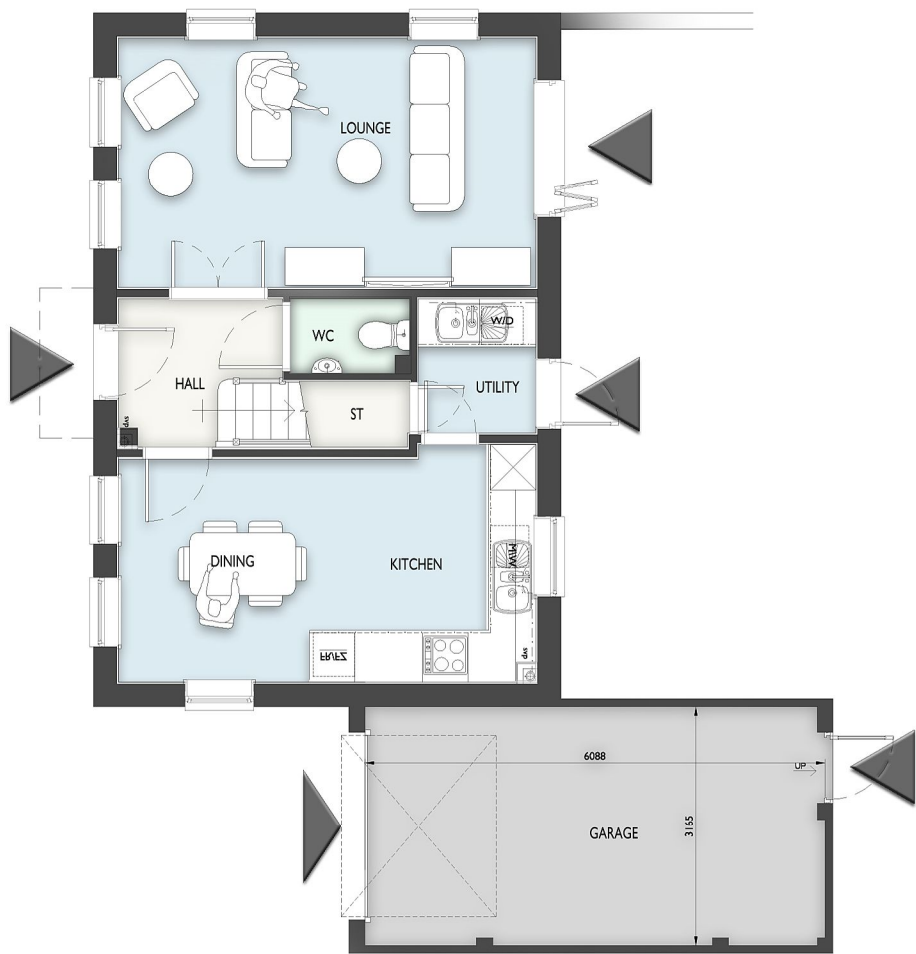

Ground Floor Plan




First Floor Plan

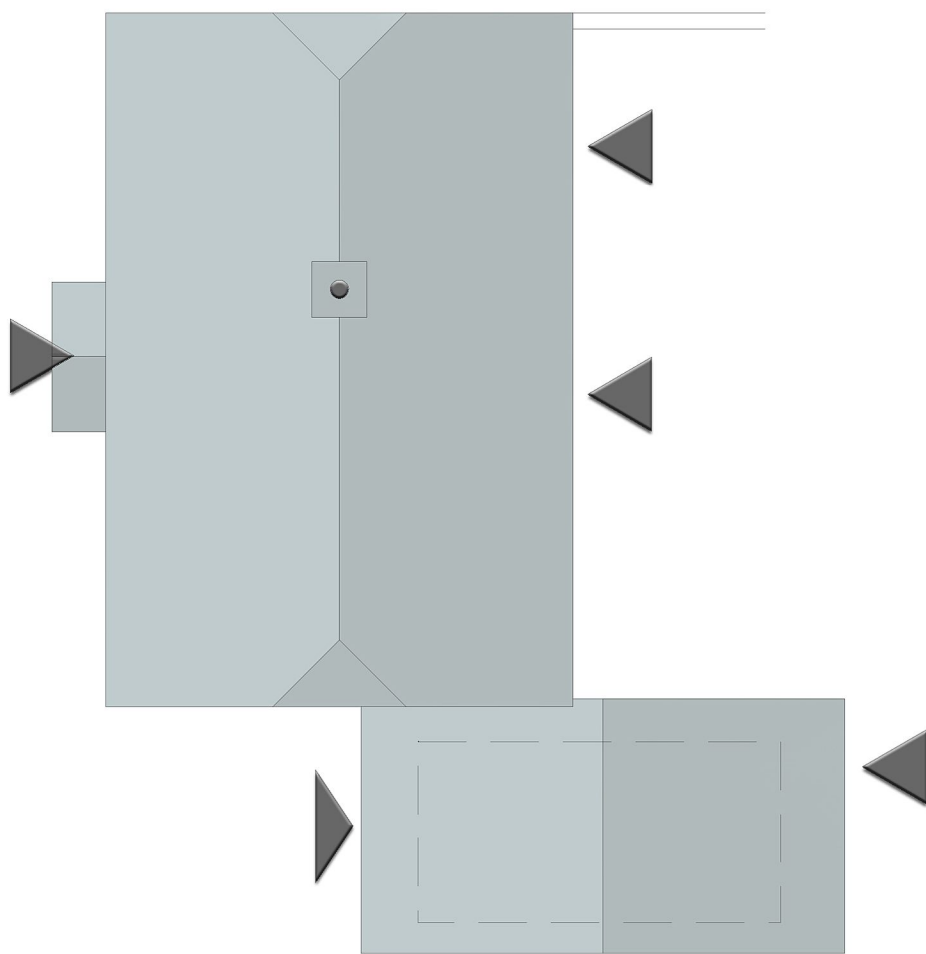

Roof Plan

Plot 8
3 Bedroom 2 storey house.
94.18 sq.m. / 1012 sq.ft.

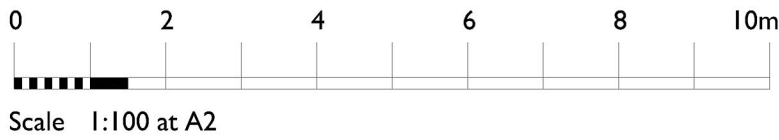

urban pulse design

The Studio, Unit 17, Vicarage Farm, Winchester Road,
Fair Oak, Hampshire, SO50 7HD
023 8069 7010
enquiries@urbanpulsedesign.co.uk www.urbanpulsedesign.co.uk
PROJECT
East Leigh House
Bartons Road
Havant
Mildren Homes

Project type: Resident1 + Comer'al Drawing classification: Work stage: Floor Plans/Elevations

DRAWING TITLE
Plot 8
Floor Plans
And Elevations



SCALE: 1:100 SHEET SIZE: A2 SHEET NO: 1 of 1 DRAWN: ML CHKD: DATE: 28/09/2016 CAD FILE:

Detail Planning

14-1096-067