


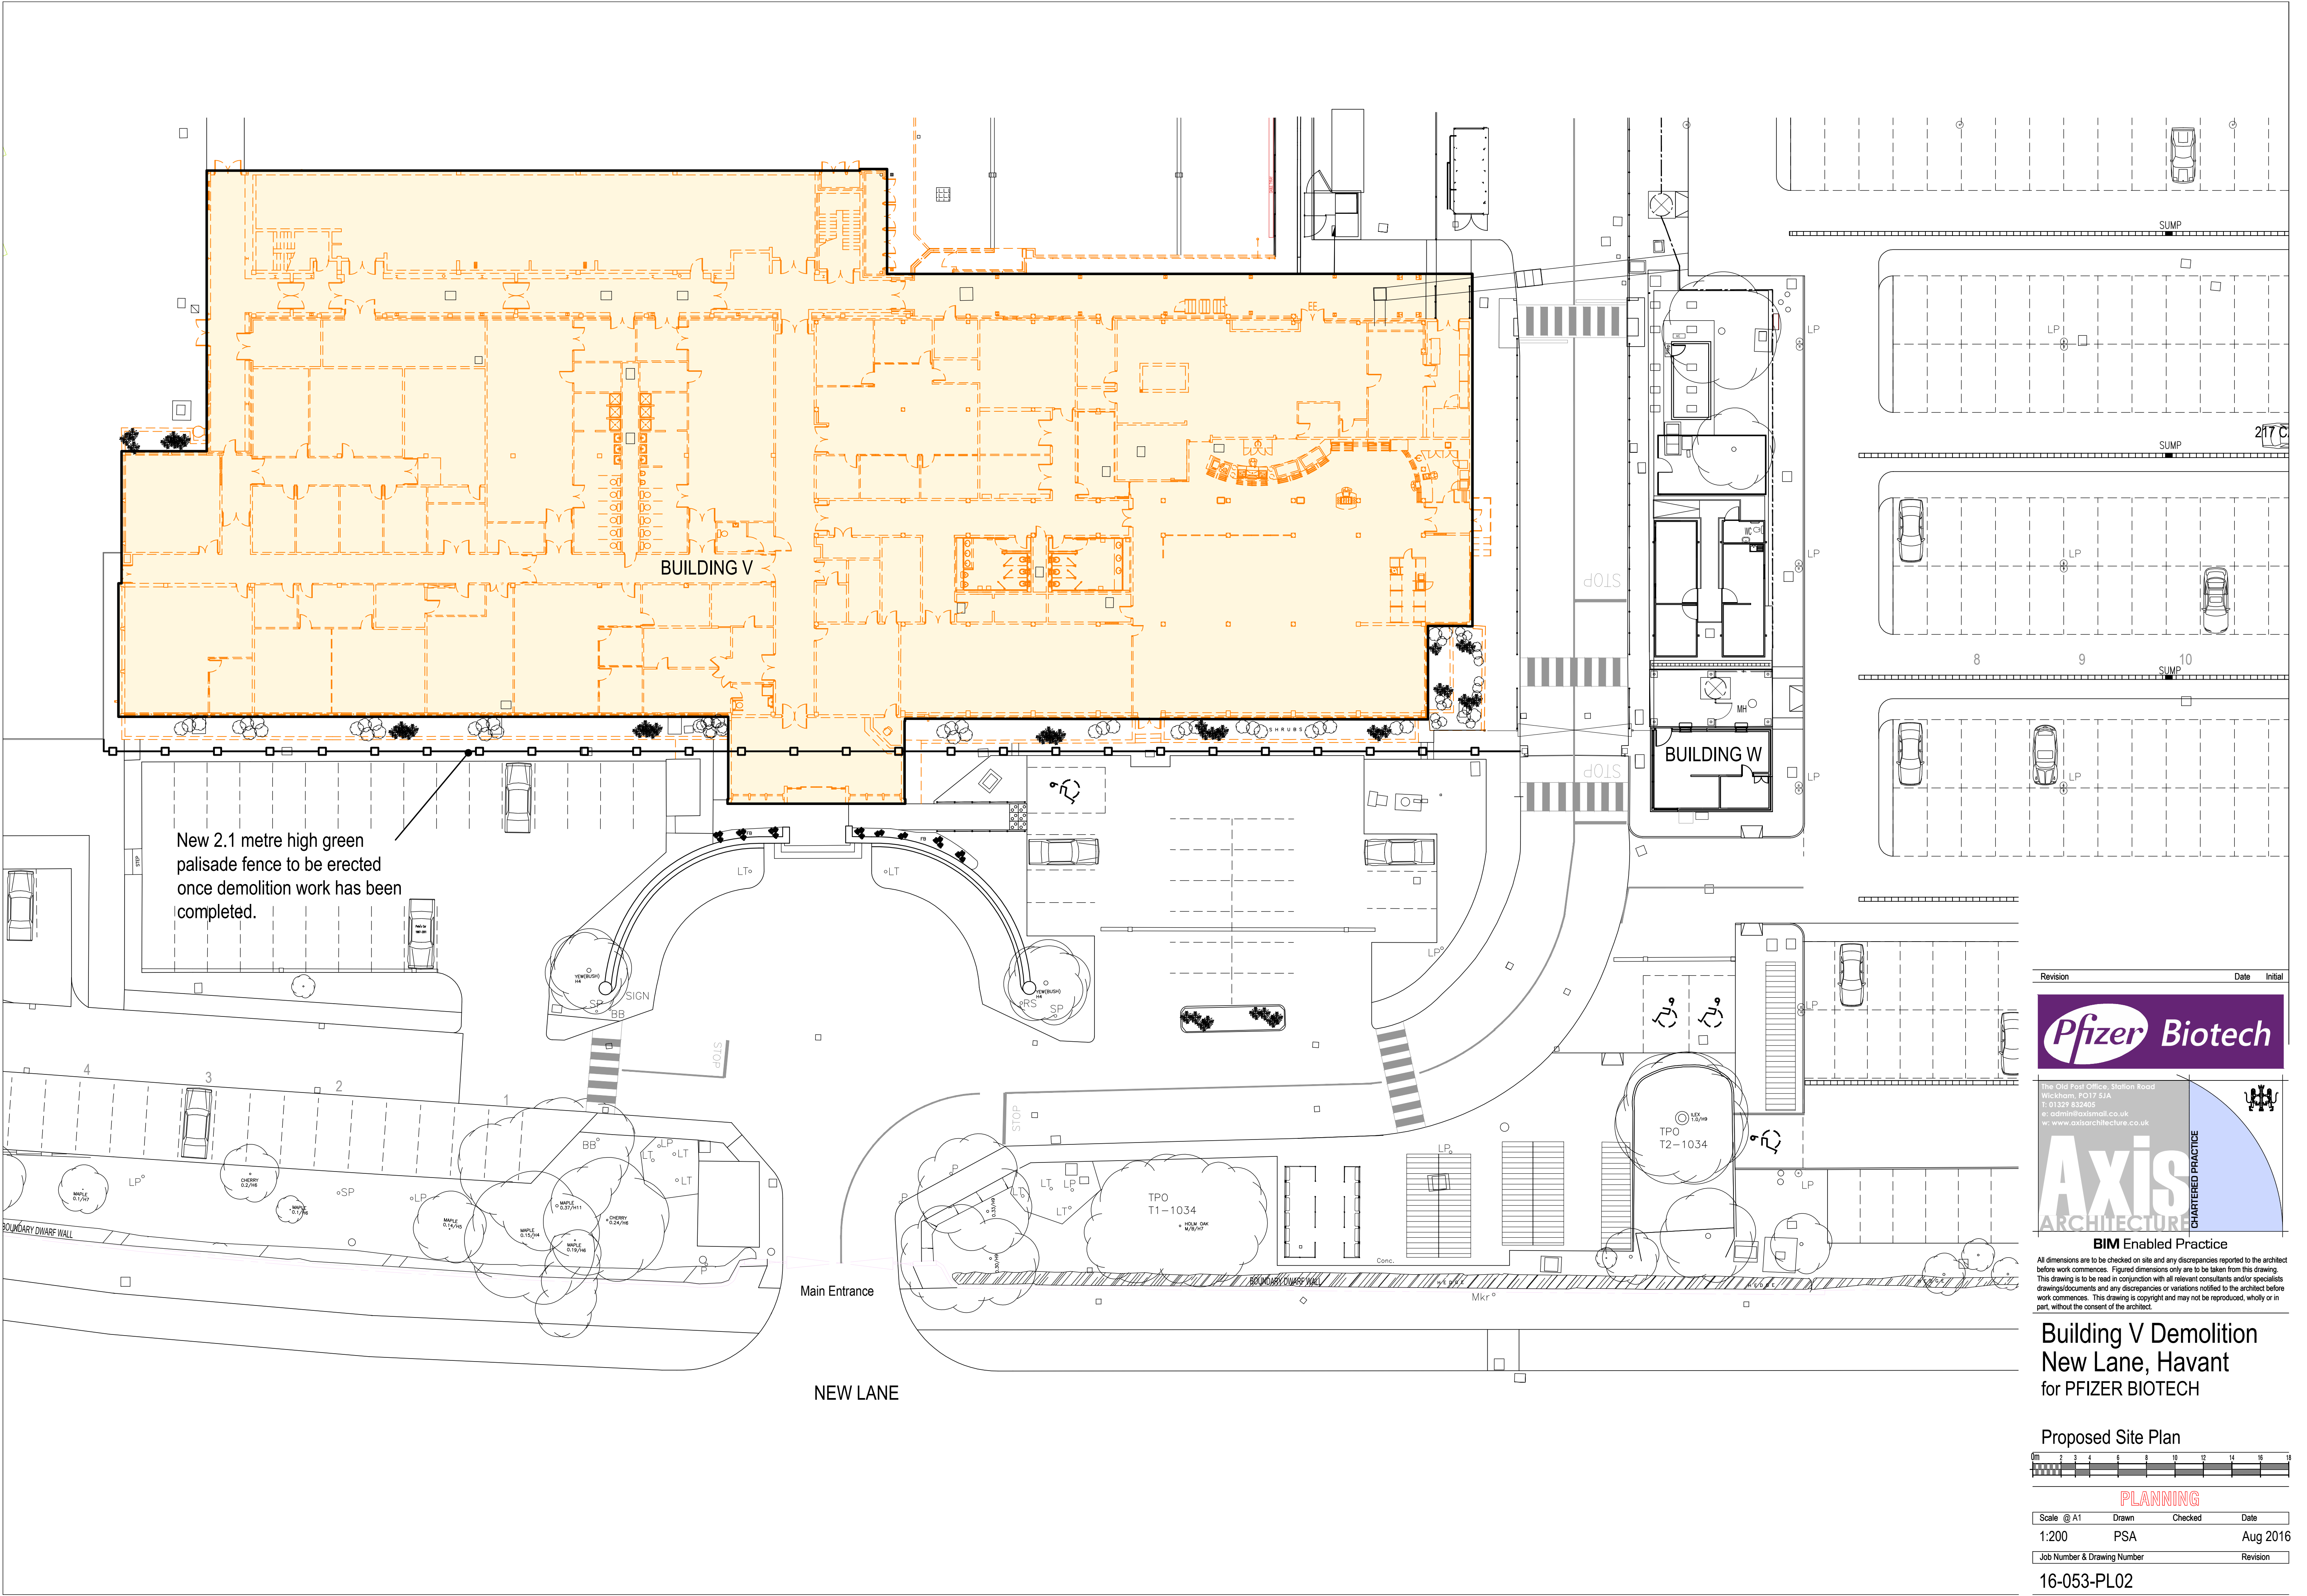


New 2.1 metre high green palisade fence to be erected once demolition work has been completed.

Main Entrance

NEW LANE


Revision Date Initial

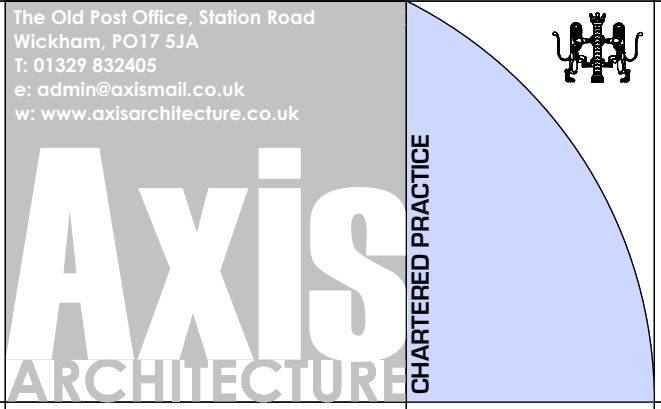

BIM Enabled Practice
All dimensions are to be checked on site and any discrepancies reported to the architect before work commences. Figured dimensions only are to be taken from this drawing. This drawing is to be read in conjunction with all relevant consultants and/or specialists drawings/documents and any discrepancies or variations notified to the architect before work commences. This drawing is copyright and may not be reproduced, wholly or in part, without the consent of the architect.

Building V Demolition New Lane, Havant for PFIZER BIOTECH

Proposed Site Plan

 

PLANNING

Scale @ A1 Drawn Checked Date

1:200 PSA Aug 2016

Job Number & Drawing Number Revision

16-053-PL02