


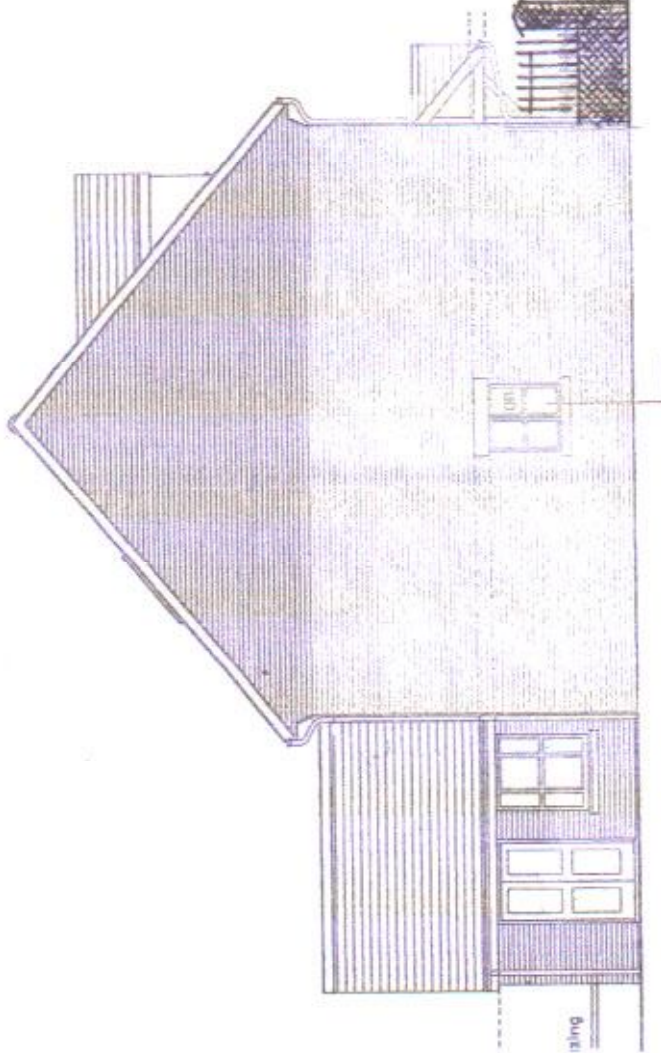

PROPOSED NEW BOUNDARY WALL
AND RAILINGS BETWEEN NO 4 - NO 2

TO BE PROVIDED
& RETAINED
THEREAFTER AS
INDICATED

1.8m

WEST ELEVATION



4 EAST PALLANT
HAVANT PO9 1EA

SIDE ELEVATION AS
PROPOSED (WEST)

SCALE 1:100

DRAWING NO 02