




① white render

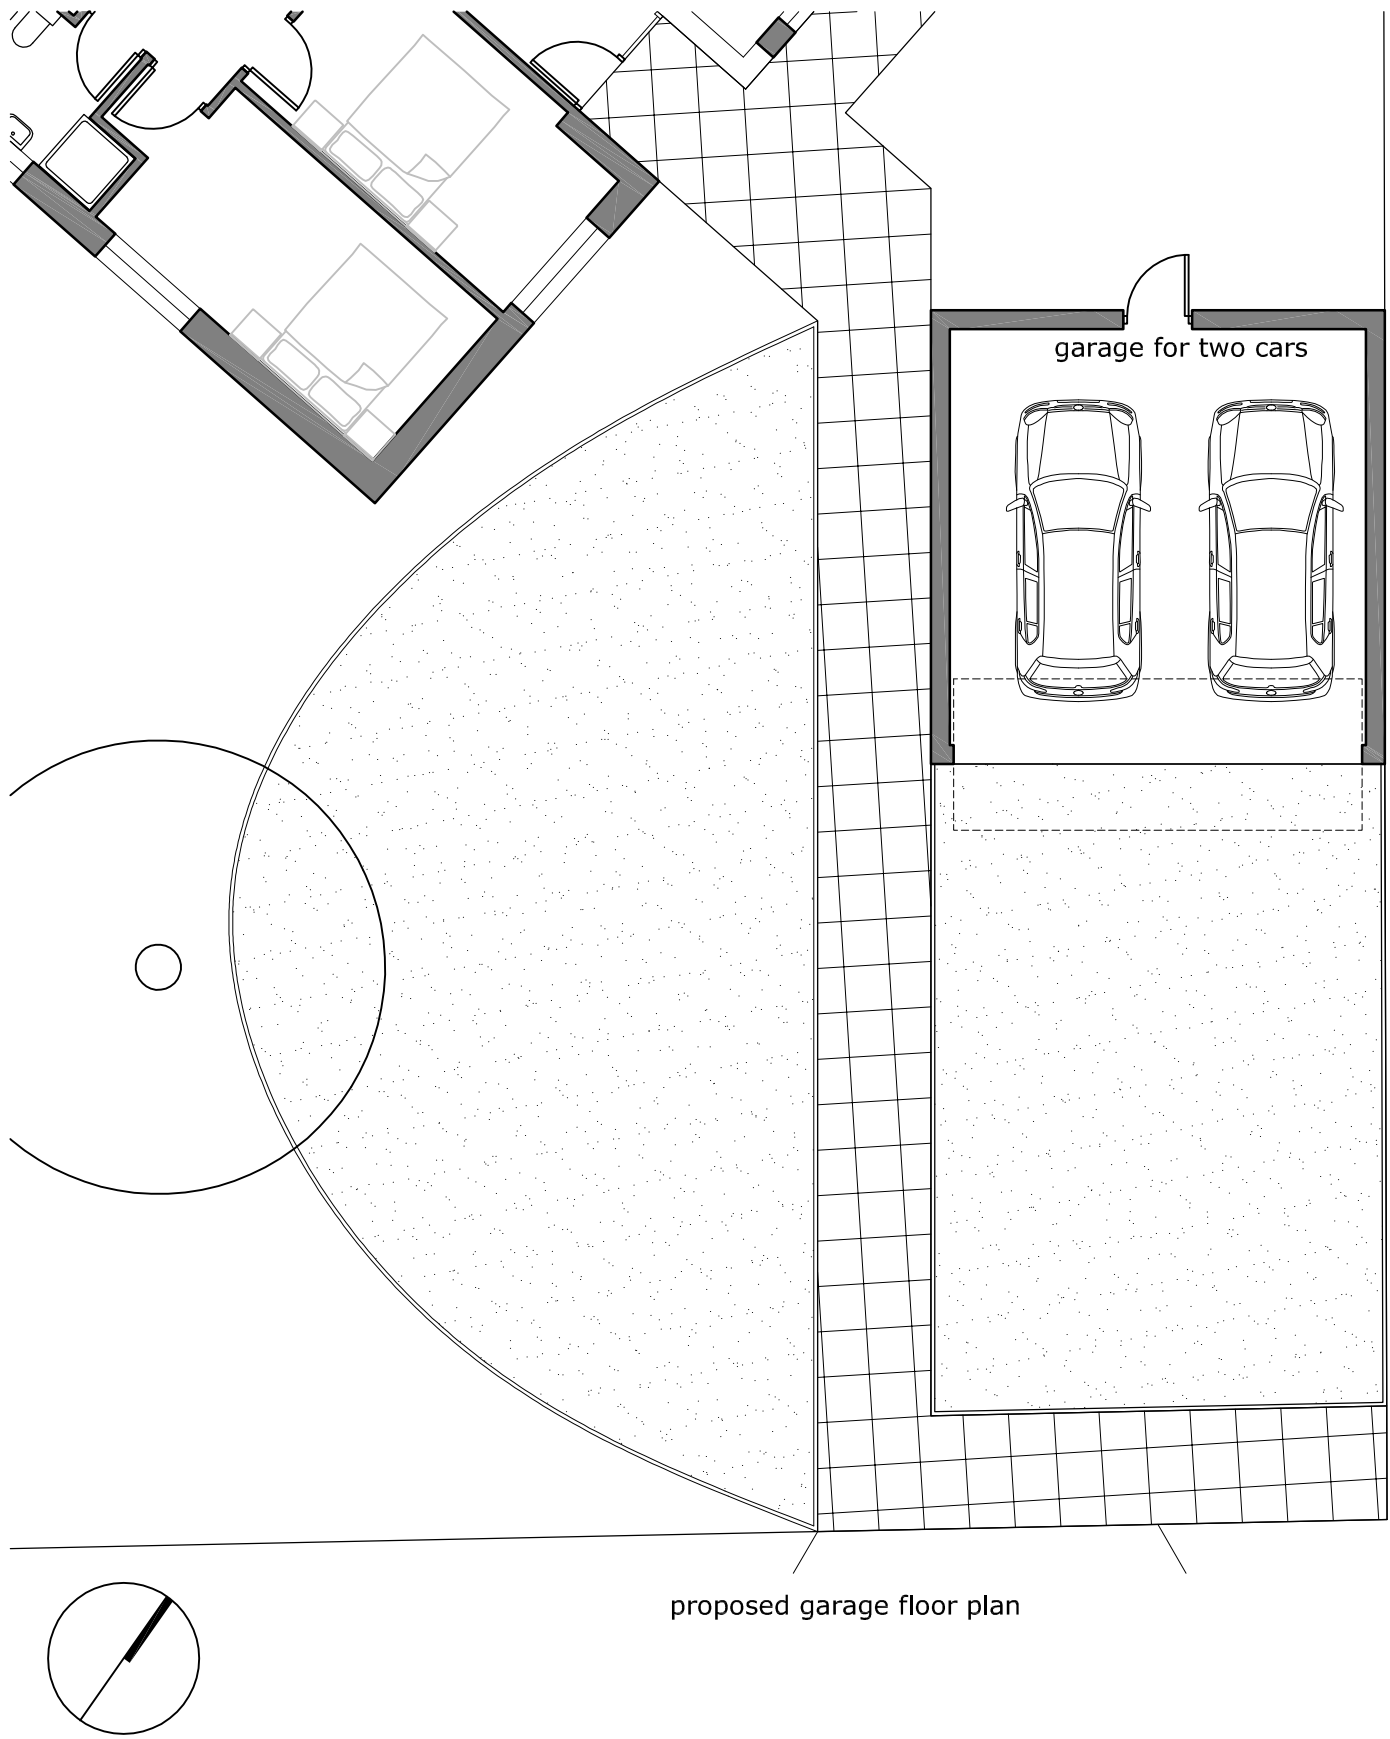


② staffordshire blue brick

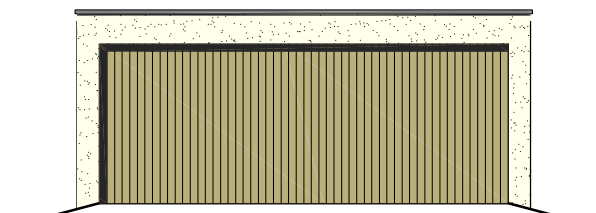


proposed southeast elevation

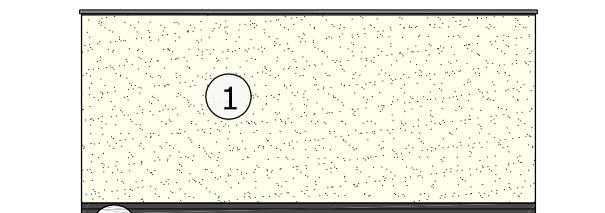

proposed southwest elevation

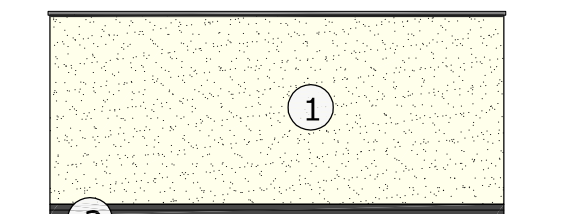

proposed northeast elevation

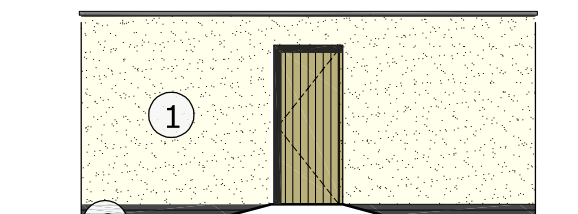

proposed northwest elevation
planning issue only

this drawing is not for construction
this drawing is the property of:
dwell design
28 beaconsfield avenue
cosham
portsmouth
po6 2pt

revisions
-/-


scale
1:100 @ A3

job name
14 st catherine's road

dwell design
ltd

scale bars

1:100

 

date
january 2016

job number
15059

drawing number
(pl)08

drawing name
proposed garage
plan and elevations

status
planning

revision
-