


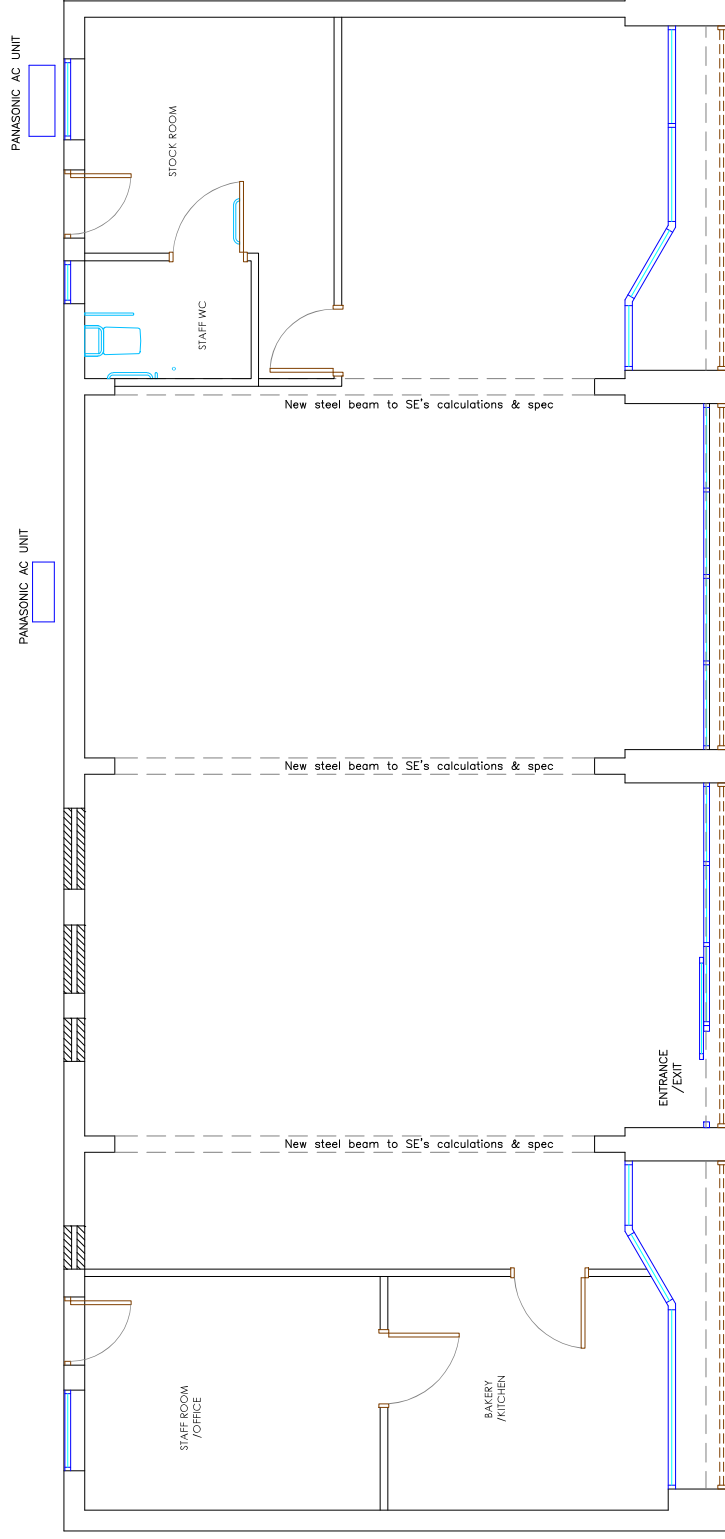

Proposed Ground Floor Plan

Shop



Copyright is reserved by GBS Designs and is issued on the condition that it is not copied or disclosed by or to any unauthorised persons without prior consent in writing from GBS Designs. All dimensions to be checked on site All structural elements to be specified by a suitably qualified structural engineer.	REV	DESCRIPTION	DRAWN	DATE	Drawing Ref	Drawing Title
	-	Initial design	GBS	09.04.21	5056CRERDCR 10	External Coldroom at
	A	Revisions to map style drawings	GBS	14.04.21	Scale at A2	50 to 56 Creek Road,
	B	Compressor units added to scheme with appropriate additions	GBS	04.05.21	Scale at A4	Hayling Island,
					1:50	Hampshire,
					1:100	PO11 9DQ.
					Date	
					09 APRIL 2021	
					Drawn by	
					GBS	