

KANON.3DS

DESIGN | DRAFTING | DETAILING
SERVICES

FREE FOR FAMILY & FRIENDS

GENERAL NOTES

1. This document shall be read in conjunction with all other associated and relevant project information including: models, drawings and sketches, specifications, schedules and all related consultant documents as well as building codes.
2. Do not scale this document **(except for planning purposes)** - use dimensions given.
3. All dimensions shown are in **mm - U.N.O.**
4. All dimensions to be checked & verified on site.
5. Immediately report any discrepancies, errors and / or omissions on this document to the **Originator**.
6. If in any doubt - please **ASK**.

REVISION


No.:	P1
DATE:	05.2021
DESCRIPTION:	ISSUED FOR APPROVAL
REFERENCE:	GEN/20/01045
DRAWN by:	RH
CHECKED/APPROVED by PLANNING OFFICER:	

ISSUE | STATUS

FOR PLANNING

DRAWING

No.:	BP-02-X
TITLE:	SITE PLAN - existing
SCALE:	1:200
PAPER SIZE:	A3
DATE CREATED:	04.2021

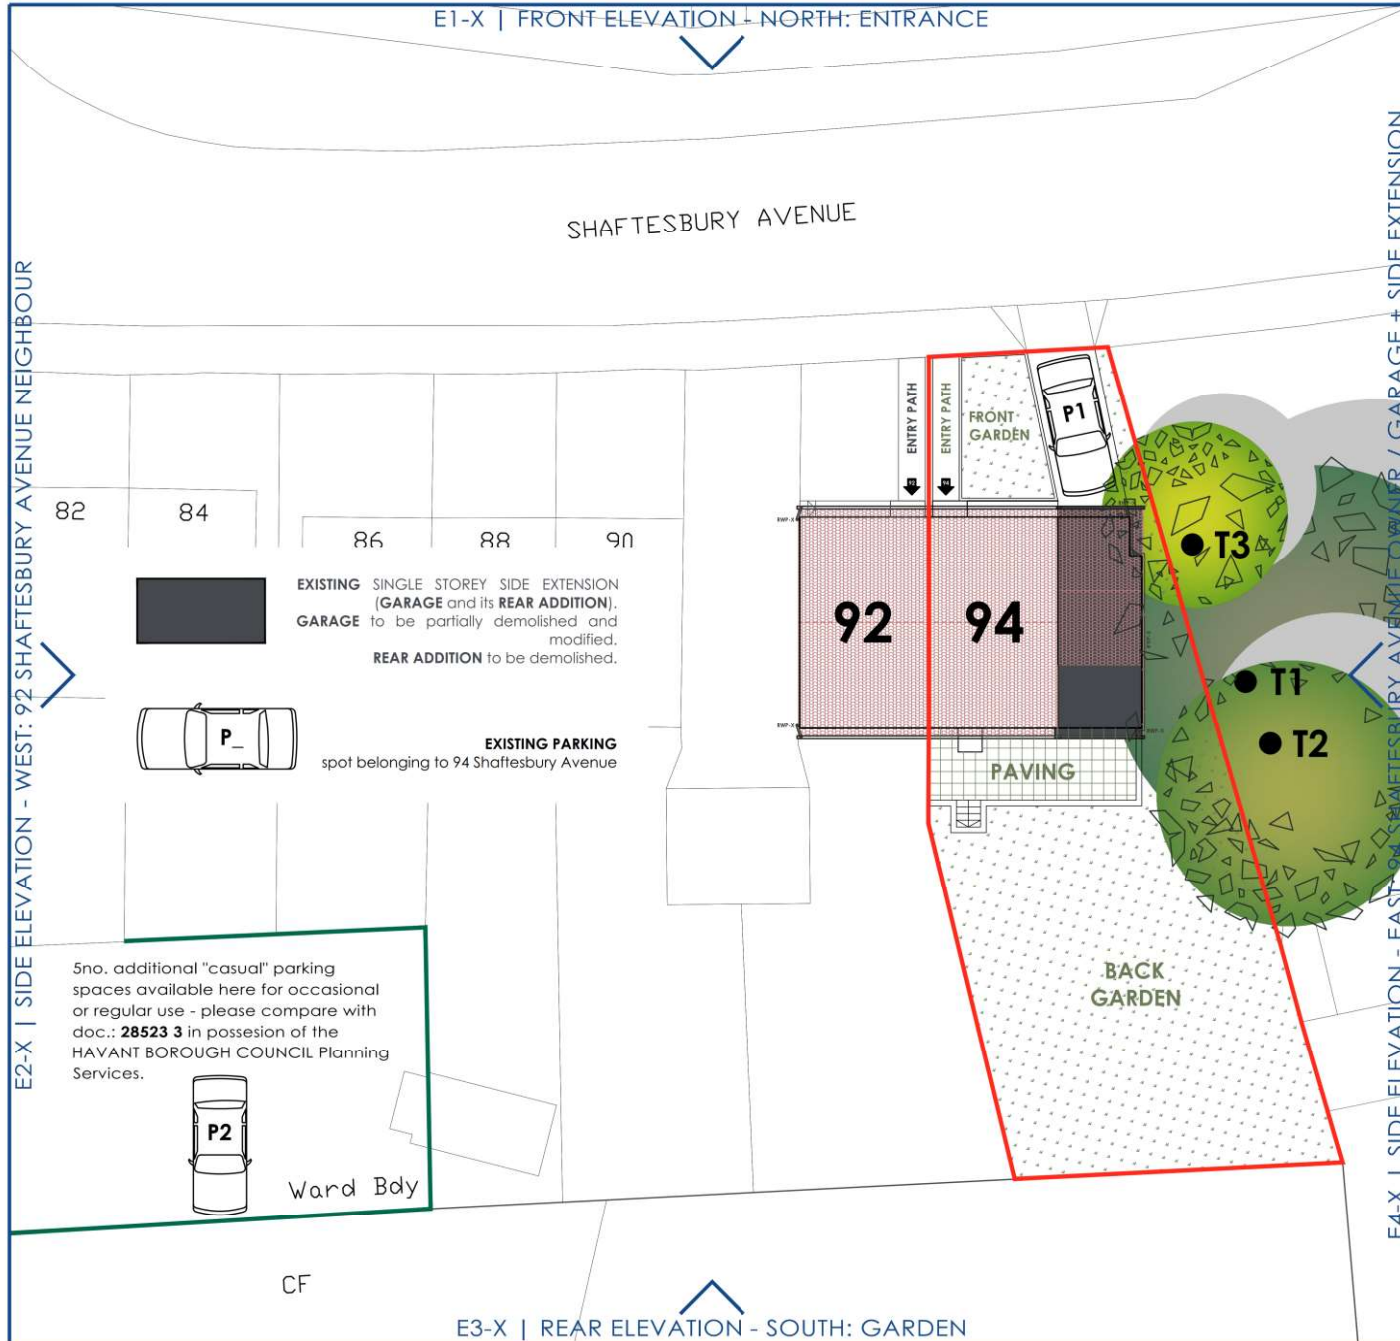

ABOUT THIS MAP

ReQuestAPlan

Map number:
TQRQM21097200730053

Title:
Site plan, 94 Shaftesbury Avenue,
PO7 5UH, WaterlooVille

Map Produced for:
Wojciech Zaczek

© Crown copyright
and database rights 2021

OS 100042766

Project ID:
94SAW-2SE+LC

Date of Purchase:
07-04-2021

1 Years subscription from 07-04-2021
for 1 workstation.

NORTH POINTER



DIMENSIONAL TOLERANCES

± 25 mm for all dimensions taken of
existing building / structure.

± 100 mm for all dimensions taken
of site boundaries.

SCALE BAR



PROJECT: 2-STOREY SIDE EXTENSION WITH LOFT CONVERSION

STATE: AS EXISTING

CLIENT | SITE ADDRESS: MAGDALENA & WOJCIECH ZACZEK | 94 SHAFTESBURY AVENUE - WATERLOOVILLE - PO7 5UH

94SAW-2SE+LC