


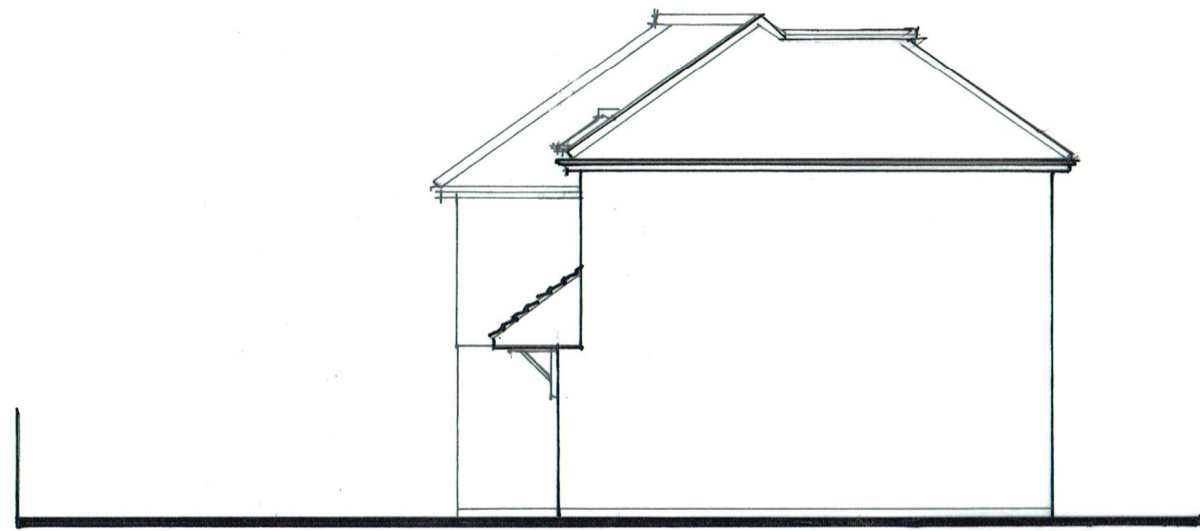


NORTH WEST 1:100



South West Elevation
1st Floor Windows
obscure glazed
fixed shut.

SOUTH WEST 1:100

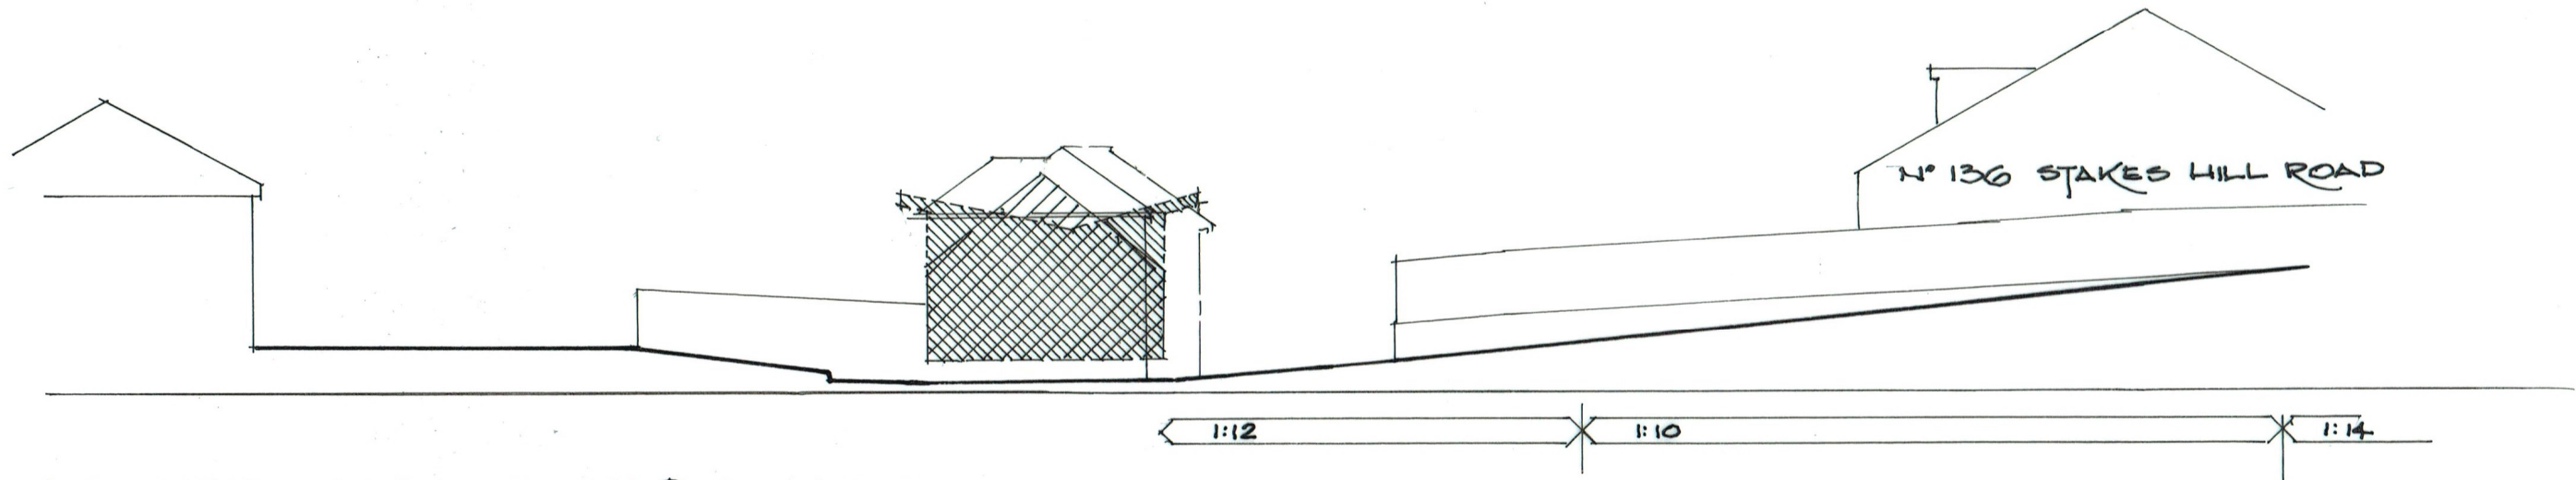

LONGITUDINAL SECTION 1:200



CROSS SECTION - 1:200

Rev. A Dormer to South East Elevation omitted
Nov 2016 'Velux' rooflights added

JON DALE ARCHITECT LTD.

Jon Dale RIBA 7 Crestwood View, Eastleigh, Hampshire, SO50 4NF Tel: 07787 575126 E-mail: jondalearchitect@gmail.com

Project LAND TO REAR of
136, STAKES HILL ROAD
WATERLOOVILLE
REPLACEMENT DWELLING

Title NORTH WEST & SOUTH WEST
ELEVATIONS
LONGITUDINAL & CROSS SECTIONS

Scale AS NOTED Date 04/2016 Drawn Jan Checked

Job No. 06/SP/07

Drawing No. 06/SP/07/11

Revision A