
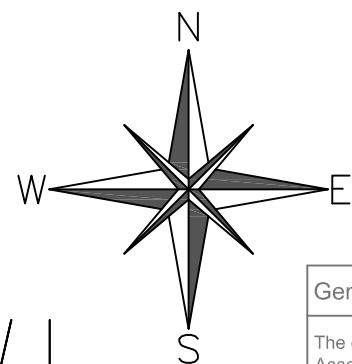
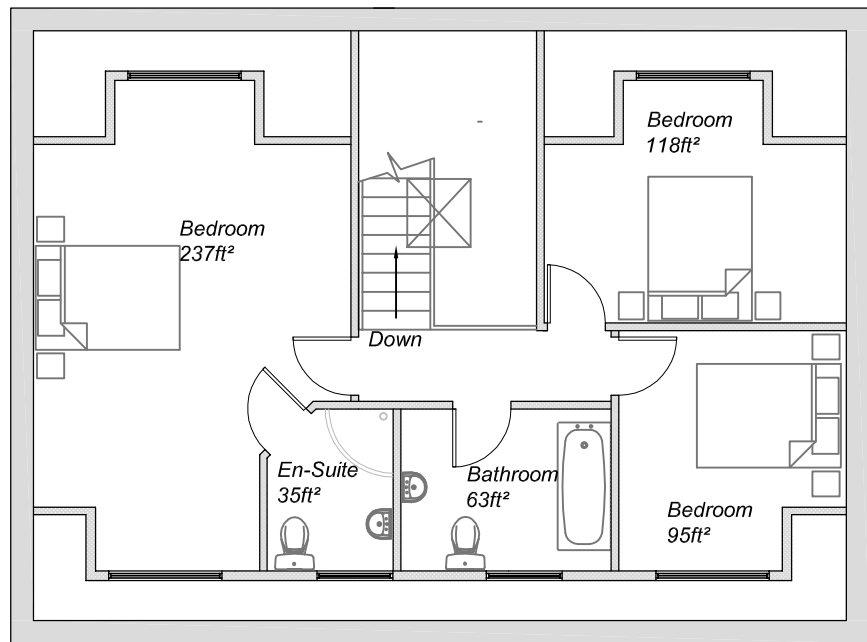
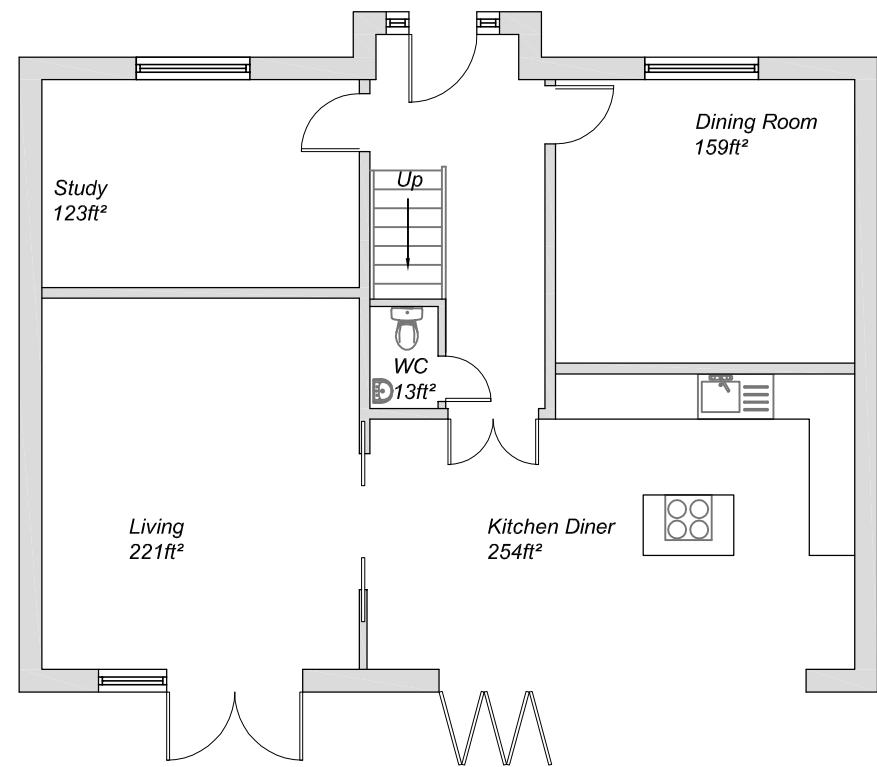


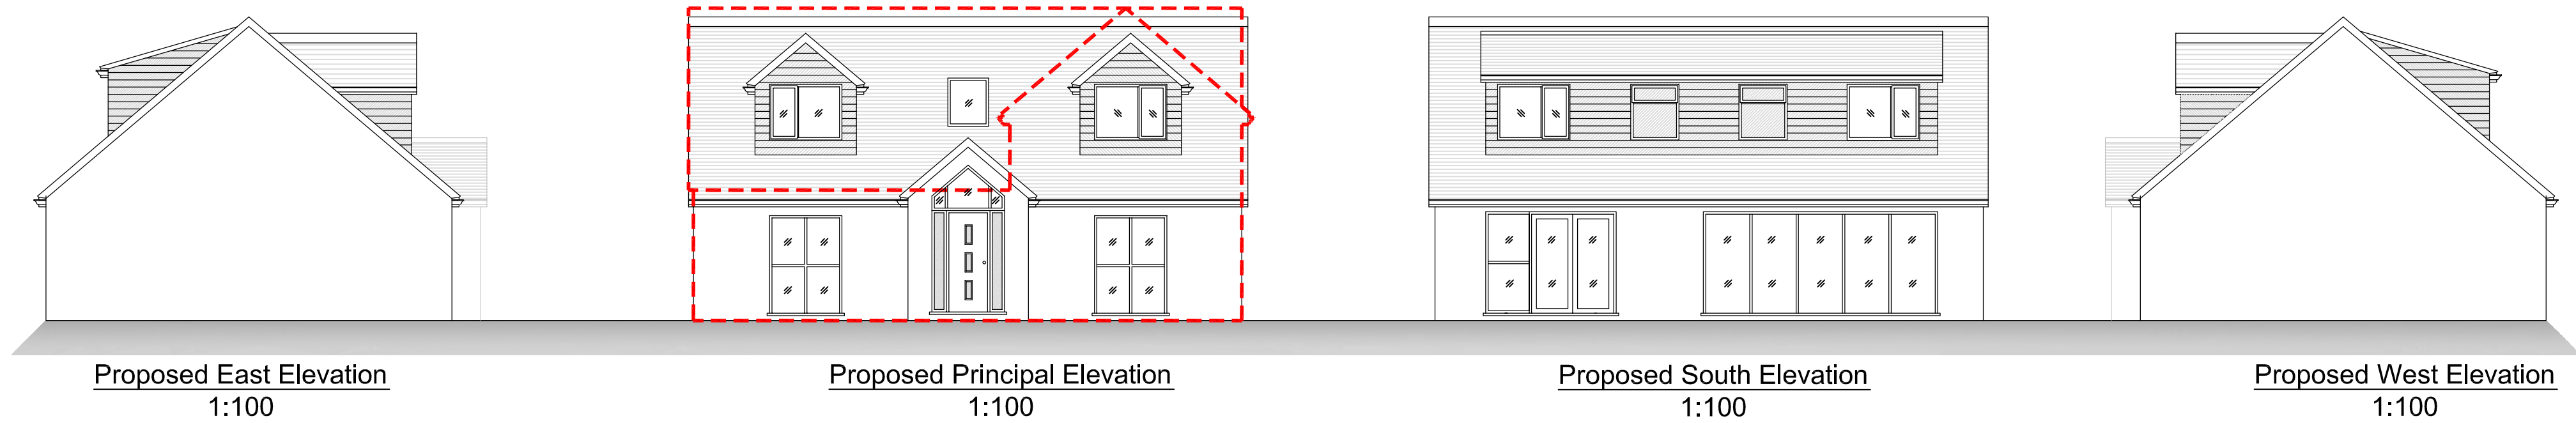

General Notes

The contents of this drawing are copyright to Design & Development Associates and may not be altered, copied or reproduced without written consent.

Contractor must verify all dimensions and report any discrepancies before putting work in hand.

Drawings for PLANNING purpose only and hence do not scale from this drawing.

Rev	Description	Date



info@design-develop.co.uk
www.design-develop.co.uk
01202 233435


Site Address: 52 Southleigh Road
Havant
PO9 2QH

Drawing Title: Proposed New Build Dwelling
Plot One off Hallett Road

Client Name: Mr Philip Cook

Job No. 133	Scale 1:100@A2	Date Sept 2015
----------------	-------------------	-------------------

Revision F	Drawing No. 001	Drawn By DPR
---------------	--------------------	-----------------

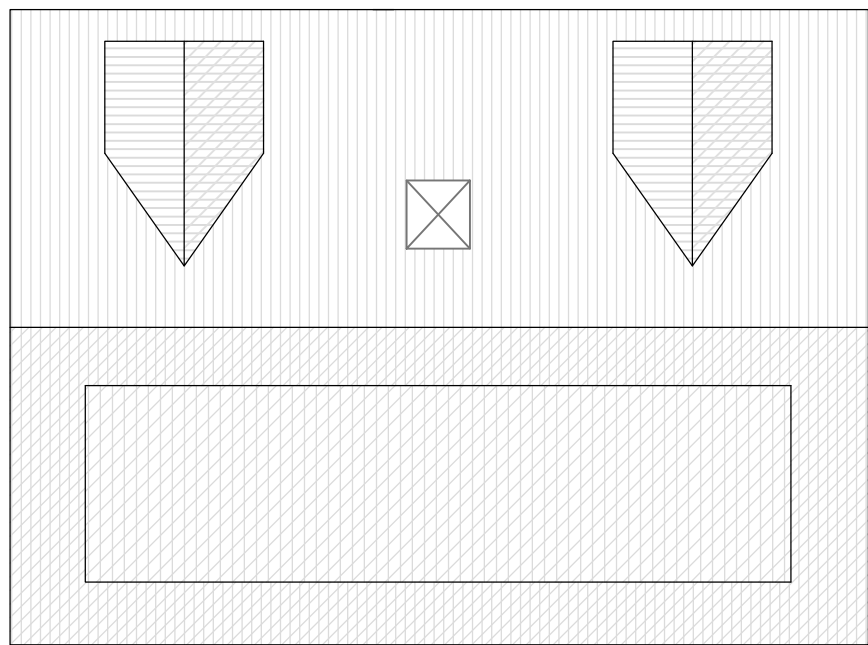

Proposed Roof Plan
1:100