


NOTES:  
All existing and proposed windows are 1500mm high.

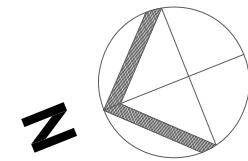


Studio1, The Hub  
3 Drove Road  
Newhaven, East Sussex, BN9 0AD


t: 01323 325354  
t: 0808 1699964 /free/  
e: support@staac.co.uk

This drawing is to be read in conjunction with all relevant Architects and Engineers drawings. Only figured dimensions are to be used for construction.  
All dimensions are to be verified on site prior to work commencing.  
The boundary positions shown on this plan are believed to be correct, but STAAC accept no responsibility in the event of inaccuracy. The actual boundary position is to be agreed by the landowners. A party wall surveyor can help with if any disputes.  
Party Wall matters:  
It is the responsibility of the building owner to enter into any necessary party wall agreements with adjoining owners as required by the Party Wall etc Act. Advice and guidance can be found by visiting: <http://www.partywalls.org.uk/>



| No.            | Description                                            | Date |
|----------------|--------------------------------------------------------|------|
| Client:        | Envision                                               |      |
| Address:       | Asgard House, Hayward Business Centre, Havant, PO9 2NL |      |
| Project:       | Change of Use                                          |      |
| Drawing title: | Existing Plans                                         |      |
| Project No     | 21088                                                  |      |
| Date           | 28-07-21                                               |      |
| Drawn by       | IA                                                     |      |
| Drawing No     | E01                                                    |      |
| Scale1:100@A3  |                                                        |      |

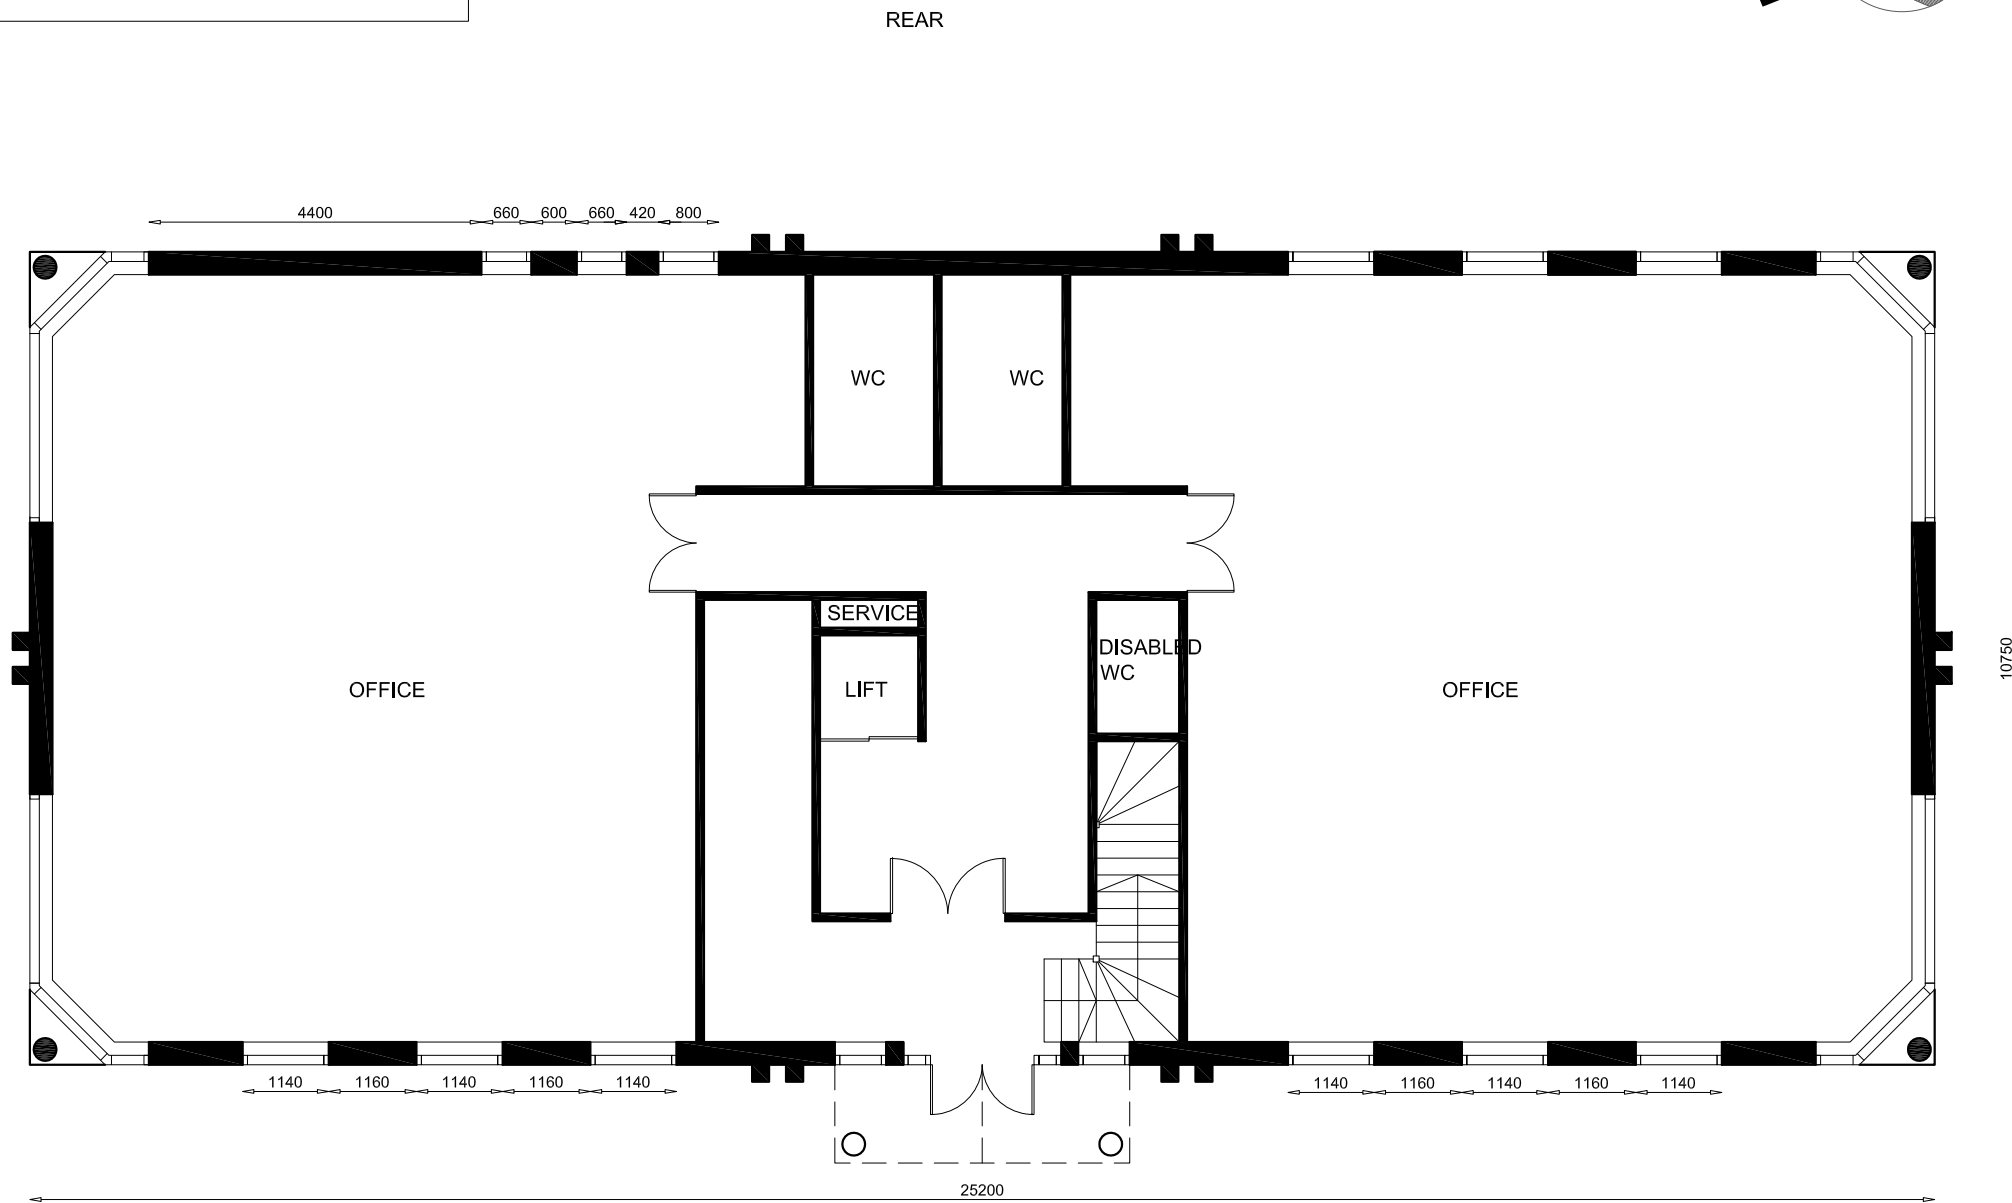


GROUND FLOOR PLAN

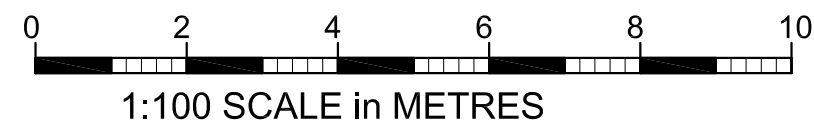

NOTES:  
All existing and proposed windows are 1500mm high.

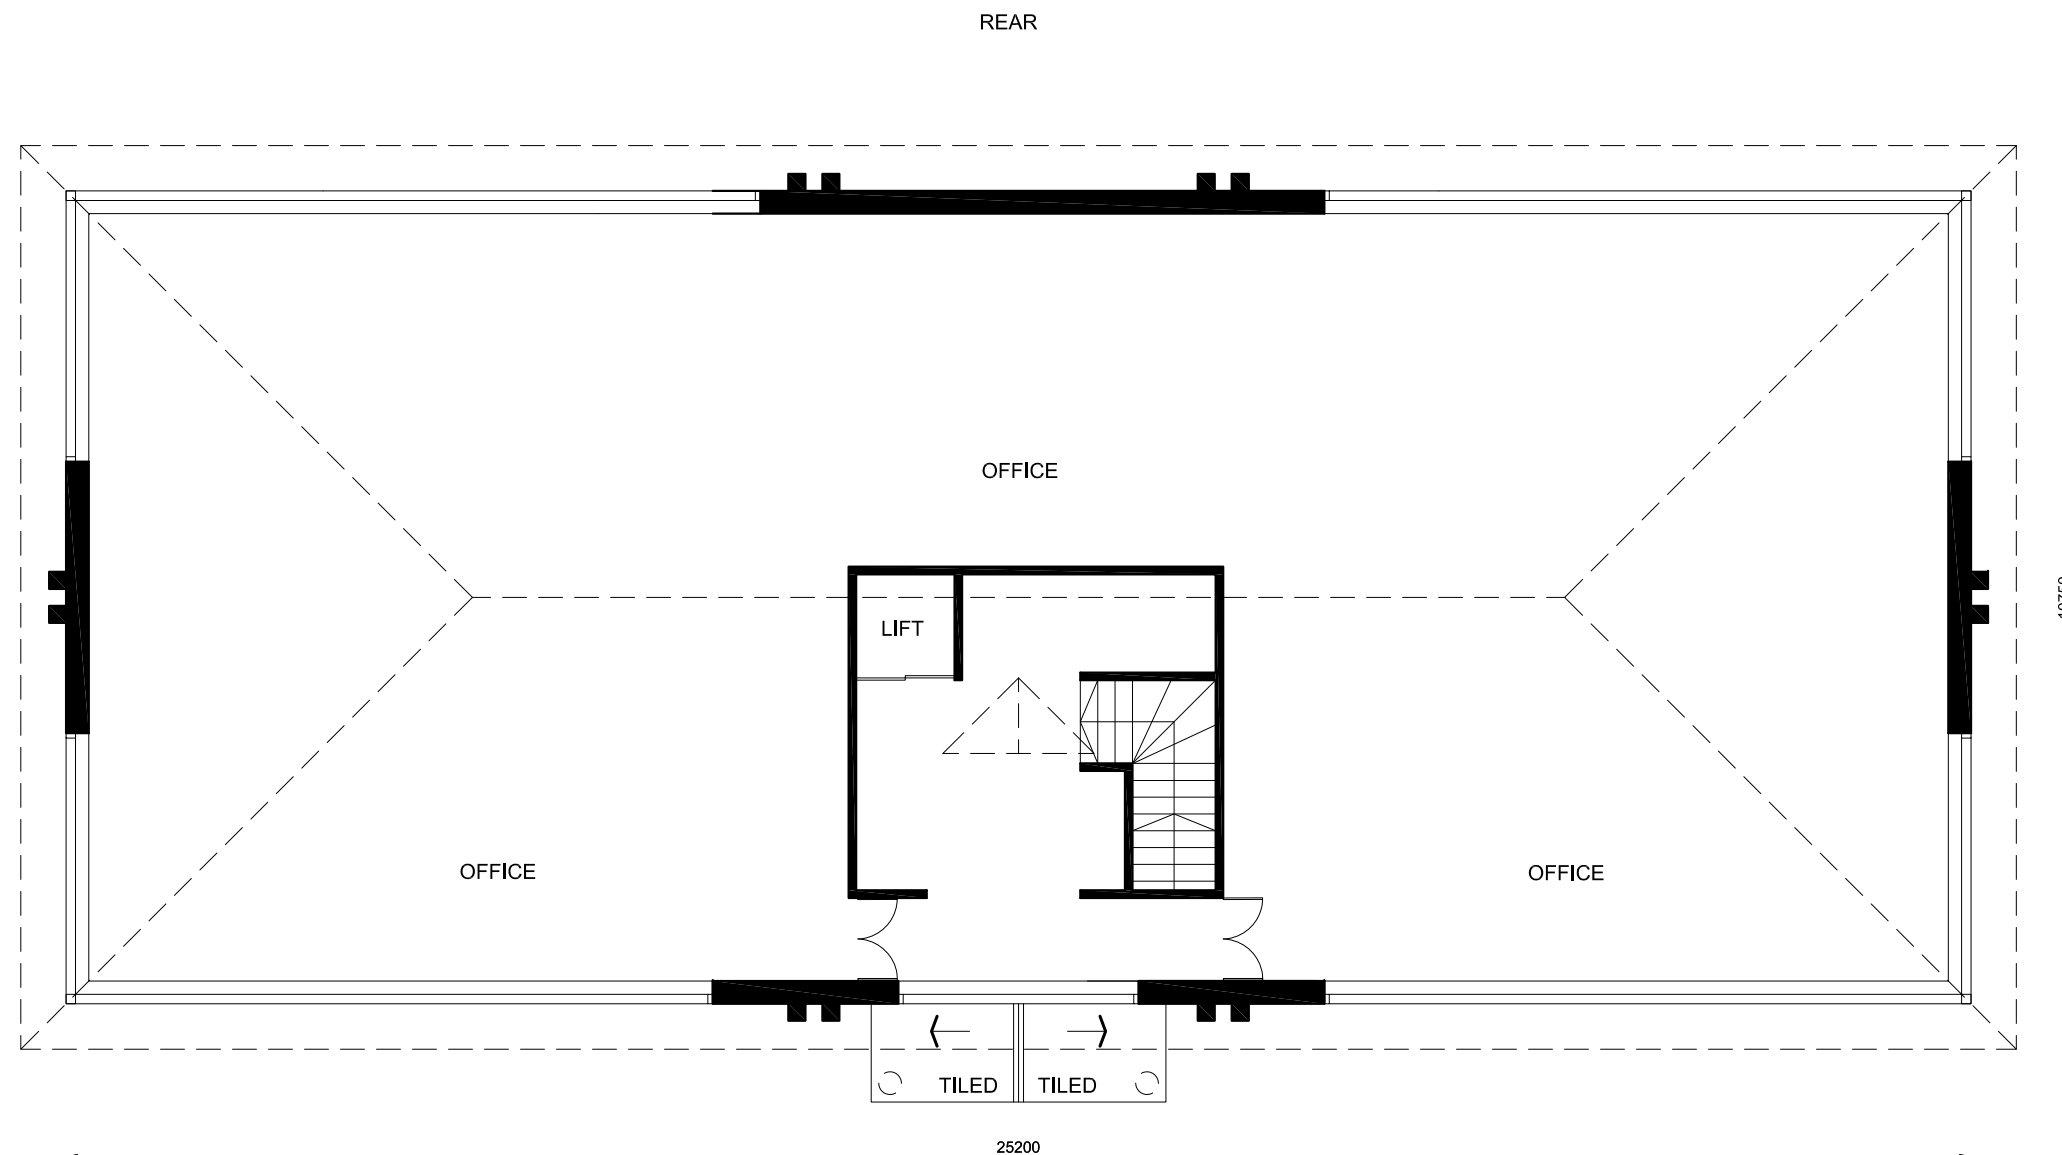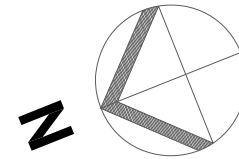

FIRST FLOOR PLAN

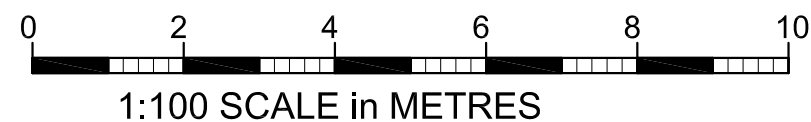

Studio1, The Hub  
3 Drove Road  
Newhaven, East Sussex, BN9 0AD

t: 01323 325354  
t: 0808 1699964 /free/  
e: support@staac.co.uk

This drawing is to be read in conjunction with all relevant Architects and Engineers drawings. Only figured dimensions are to be used for construction. All dimensions are to be verified on site prior to work commencing. The boundary positions shown on this plan are believed to be correct, but STAAC accept no responsibility in the event of inaccuracy. The actual boundary position is to be agreed by the landowners. A party wall surveyor can help with if any disputes. Party Wall matters: It is the responsibility of the building owner to enter into any necessary party wall agreements with adjoining owners as required by the Party Wall etc Act. Advice and guidance can be found by visiting: <http://www.partywalls.org.uk/>


| No.            | Description                                            | Date |
|----------------|--------------------------------------------------------|------|
| Client:        | Envision                                               |      |
| Address:       | Asgard House, Hayward Business Centre, Havant, PO9 2NL |      |
| Project:       | Change of Use                                          |      |
| Drawing title: | Existing Plans                                         |      |
| Project No     | 21088                                                  |      |
| Date           | 28-07-21                                               |      |
| Drawn by       | IA                                                     |      |
| Drawing No     | E02                                                    |      |
| Scale          | 1:100@A3                                               |      |

Studio1, The Hub  
3 Drove Road  
Newhaven, East Sussex, BN9 0AD

t: 01323 325354  
t: 0808 1699964 /free/  
e: support@staac.co.uk

This drawing is to be read in conjunction with all relevant Architects and Engineers drawings. Only figured dimensions are to be used for construction.  
All dimensions are to be verified on site prior to work commencing.  
The boundary positions shown on this plan are believed to be correct, but STAAC accept no responsibility in the event of inaccuracy. The actual boundary position is to be agreed by the landowners. A party wall surveyor can help with if any disputes.  
Party Wall matters:  
It is the responsibility of the building owner to enter into any necessary party wall agreements with adjoining owners as required by the Party Wall etc Act. Advice and guidance can be found by visiting: <http://www.partywalls.org.uk/>

| No.            | Description                                            | Date |
|----------------|--------------------------------------------------------|------|
| Client:        | Envision                                               |      |
| Address:       | Asgard House, Hayward Business Centre, Havant, PO9 2NL |      |
| Project:       | Change of Use                                          |      |
| Drawing title: | Existing Plans                                         |      |
| Project No     | 21088                                                  |      |
| Date           | 28-07-21                                               |      |
| Drawn by       | IA                                                     |      |
| Drawing No     | E03                                                    |      |
| Scale          | 1:100@A3                                               |      |

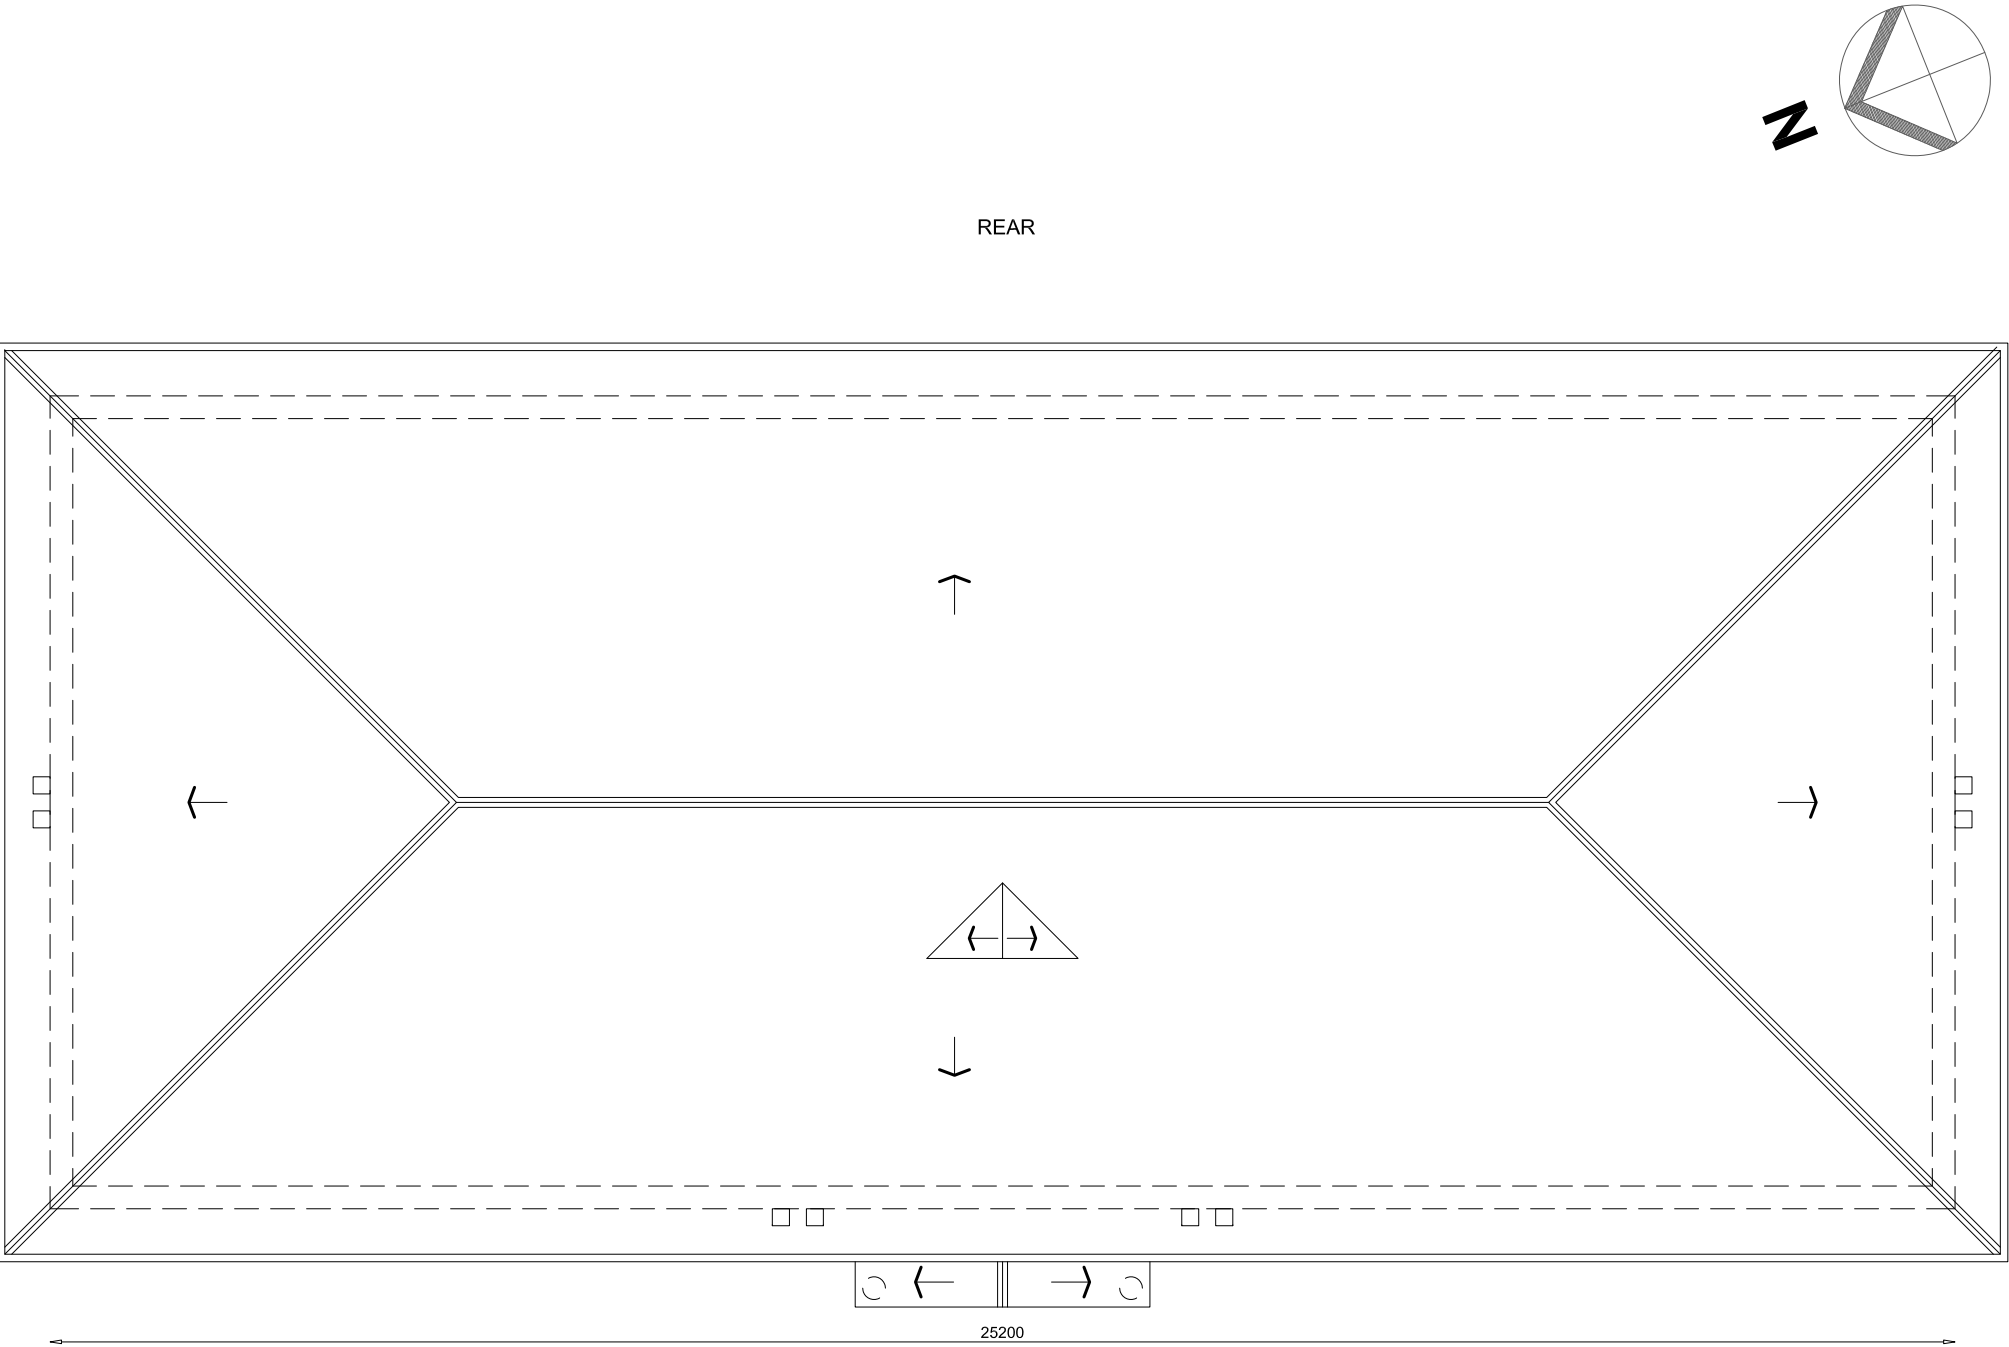


FRONT  
ROOF


NOTES:  
All existing and proposed windows are 1500mm high.



NORTH-WEST ELEVATION

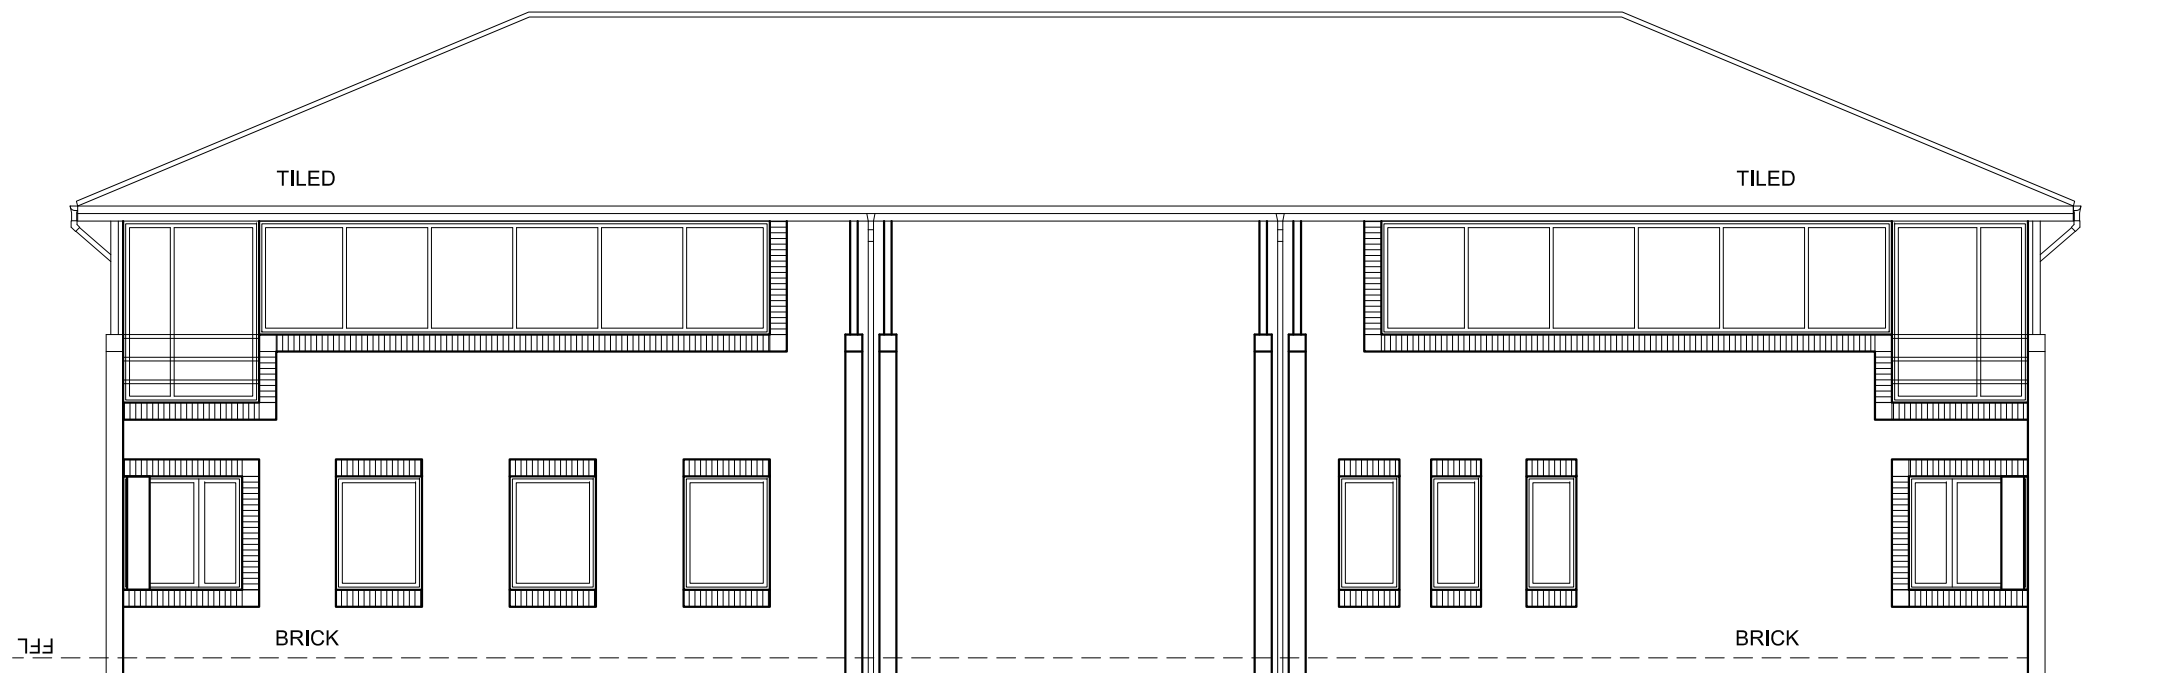

SOUTH-EAST ELEVATION

 

1:100 SCALE in METRES




Studio1, The Hub  
3 Drove Road  
Newhaven, East Sussex, BN9 0AD

t: 01323 325354  
t: 0808 1699964 /free/  
e: support@staac.co.uk


This drawing is to be read in conjunction with all relevant Architects and Engineers drawings. Only figured dimensions are to be used for construction. All dimensions are to be verified on site prior to work commencing. The boundary positions shown on this plan are believed to be correct, but STAAC accept no responsibility in the event of inaccuracy. The actual boundary position is to be agreed by the landowners. A party wall surveyor can help with if any disputes. Party Wall matters: It is the responsibility of the building owner to enter into any necessary party wall agreements with adjoining owners as required by the Party Wall etc Act. Advice and guidance can be found by visiting: <http://www.partywalls.org.uk/>

| No.            | Description                                            | Date |
|----------------|--------------------------------------------------------|------|
| Client:        | Envision                                               |      |
| Address:       | Asgard House, Hayward Business Centre, Havant, PO9 2NL |      |
| Project:       | Change of Use                                          |      |
| Drawing title: | Existing Elevations                                    |      |
| Project No     | 21088                                                  |      |
| Date           | 28-07-21                                               |      |
| Drawn by       | IA                                                     |      |
| Drawing No     | E04                                                    |      |
| Scale          | 1:100@A3                                               |      |


NOTES:  
All existing and proposed windows are 1500mm high.

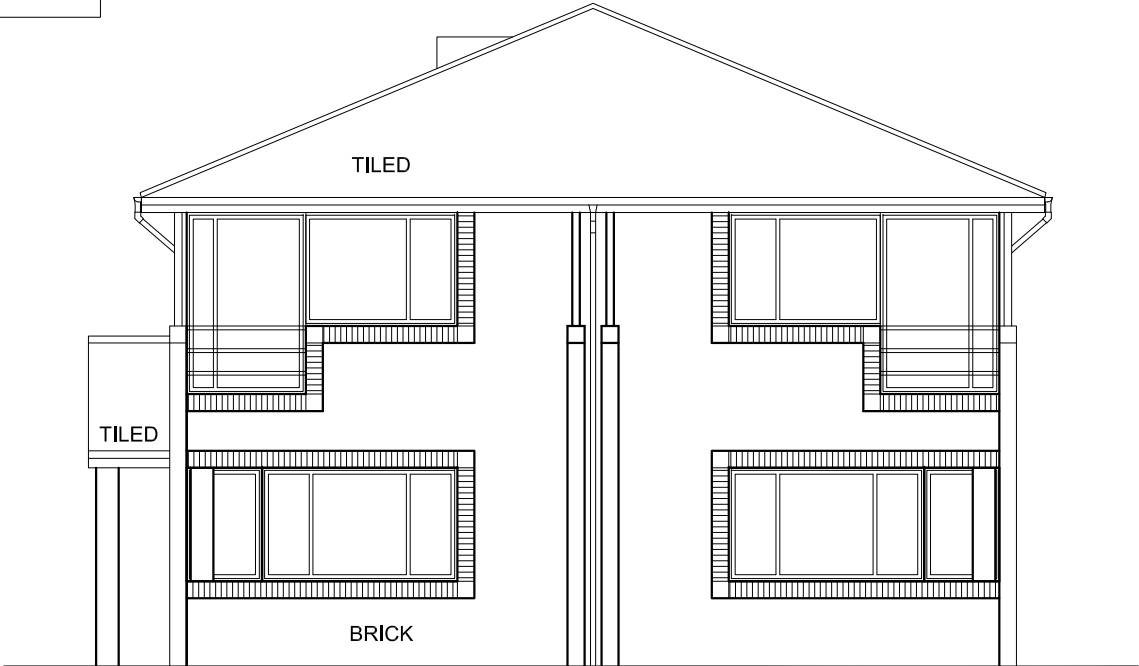

SOUTH-WEST ELEVATION

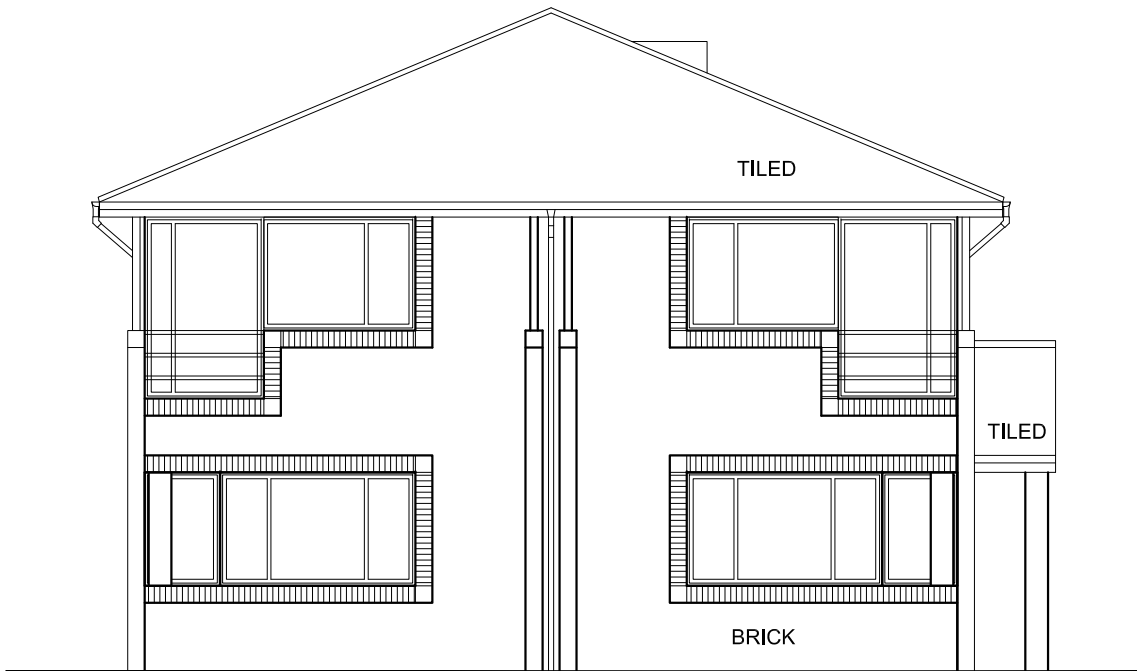

NORTH-EAST ELEVATION

 

1:100 SCALE in METRES



Studio1, The Hub  
3 Drove Road  
Newhaven, East Sussex, BN9 0AD

t: 01323 325354  
t: 0808 1699964 /free/  
e: support@staac.co.uk

This drawing is to be read in conjunction with all relevant Architects and Engineers drawings. Only figured dimensions are to be used for construction. All dimensions are to be verified on site prior to work commencing. The boundary positions shown on this plan are believed to be correct, but STAAC accept no responsibility in the event of inaccuracy. The actual boundary position is to be agreed by the landowners. A party wall surveyor can help with if any disputes. Party Wall matters: It is the responsibility of the building owner to enter into any necessary party wall agreements with adjoining owners as required by the Party Wall etc Act. Advice and guidance can be found by visiting: <http://www.partywalls.org.uk/>

| No.            | Description                                            | Date |
|----------------|--------------------------------------------------------|------|
| Client:        | Envision                                               |      |
| Address:       | Asgard House, Hayward Business Centre, Havant, PO9 2NL |      |
| Project:       | Change of Use                                          |      |
| Drawing title: | Existing Elevations                                    |      |
| Project No     | 21088                                                  |      |
| Date           | 28-07-21                                               |      |
| Drawn by       | IA                                                     |      |
| Drawing No     | E05                                                    |      |
| Scale1:100@A3  |                                                        |      |