


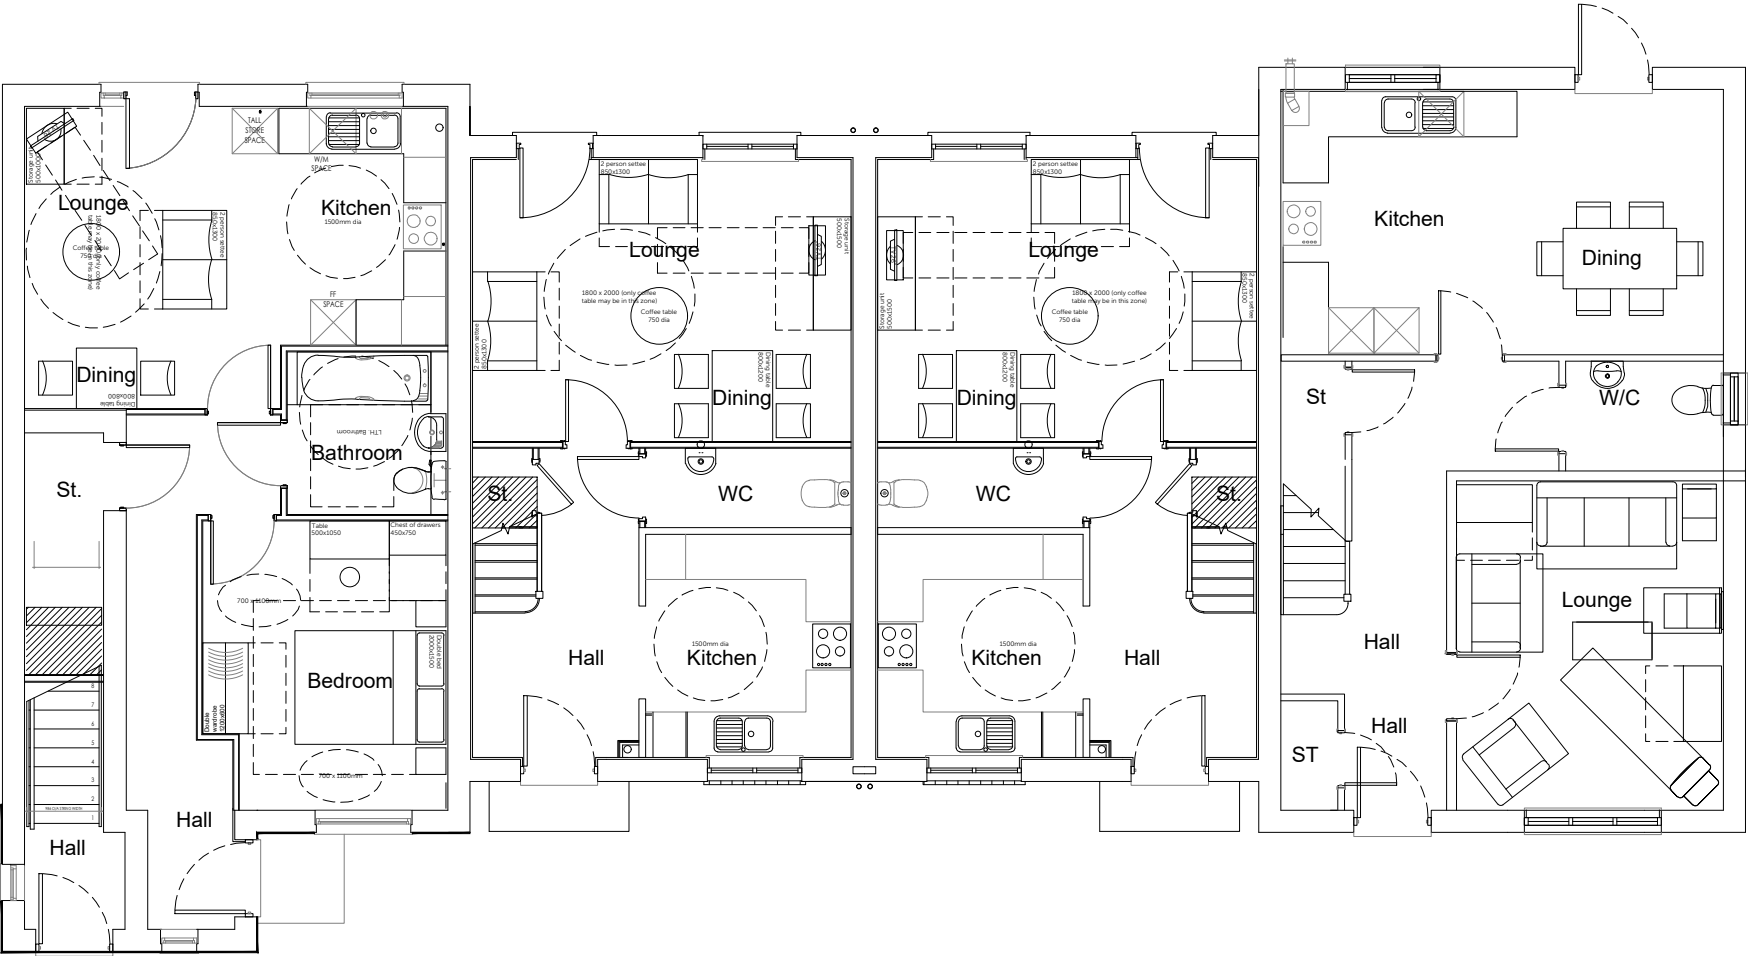

Ground Floor Plan

Housetype	Variation	Option	Housetype	Variation	Option	Housetype	Variation	Option
<i>Leadon</i>		<i>GF</i>	<i>Tavy</i>			<i>Tweed</i>		
Bedrooms	1	Persons 2	Bedrooms	2	Persons 4	Bedrooms	4	Persons 6
Sq.ft finish	546	Sq.m finish 50.71	Sq.ft finish	853	Sq.m finish 79.20	Sq.ft finish	1184	Sq.m finish 109.96
Sq.ft structural	554	Sq.m structural 51.50	Sq.ft structural	867	Sq.m structural 80.54	Sq.ft structural	1200	Sq.m structural 111.48



Romsey Office	Portishead Office	Rev	Description	Date	Au	Ch
Building 300, The Grange, Romsey Road, Michelmersh, Romsey, Hampshire, SO51 0AE T:01794 367703 F:01794 367276	Unit 5, Middle Bridge Business Park, Bristol Road, Portishead Bristol, BS20 6PN T:01275 407000 F:01794 367276	A	Planning Issue.	31.03.21	JF	

Project	Camps Field, Barton Road		
Drawing	House Type: Leadon, Tweed and Tavy Plots 60-64 - Ground Floor Plans		
Client	Redrow Homes Southern Counties		
Job no.	REDR200818	Date	16.03.21
Dwg no.	P60-64.p1	Rev.	A
Author	JF	Checker	Scale 1:100 at A3
Status	PLANNING	Office	Romsey
Client ref.			

