


NOTES:


Dimensions to be checked on site before commencing work. Any discrepancies shall be reported to the architect immediately.

Do not scale from these drawings except for planning purposes. Use figured dimensions only.

Where applicable this drawing is to be read in conjunction with other consultants' drawings.

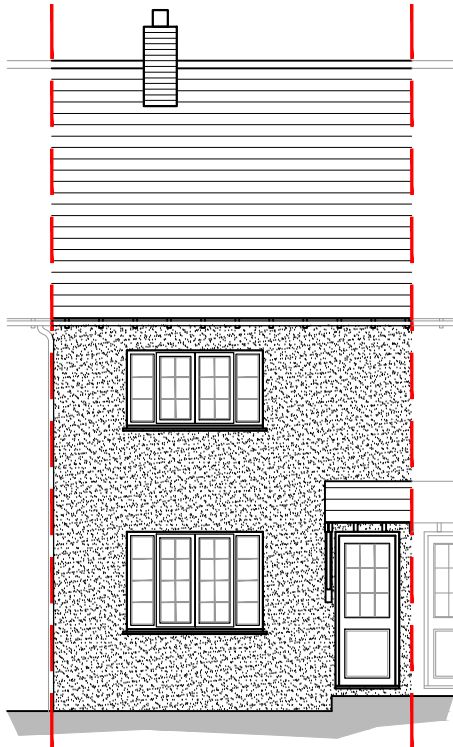


West elevation scale 1:100

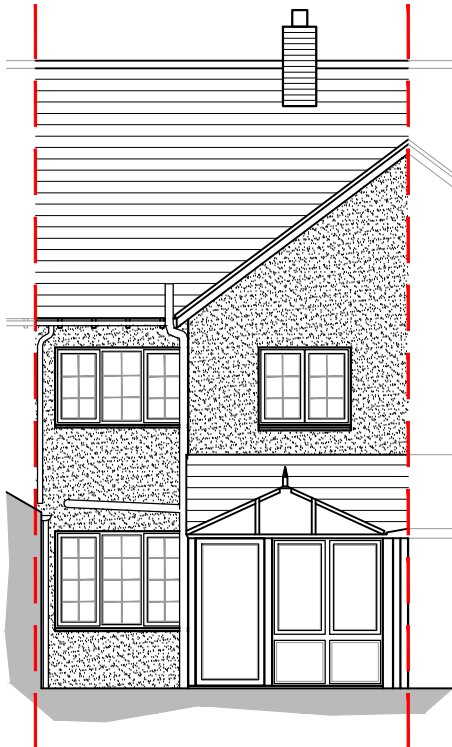


East elevation scale 1:100




South elevation scale 1:100

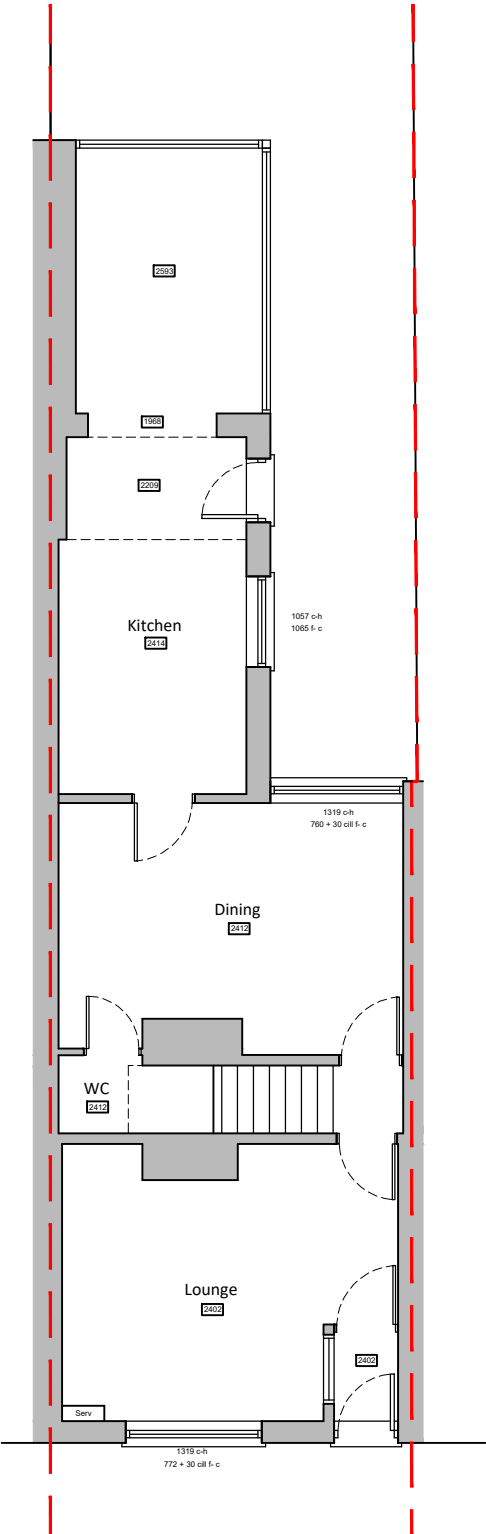

Ground floor plan scale 1:100

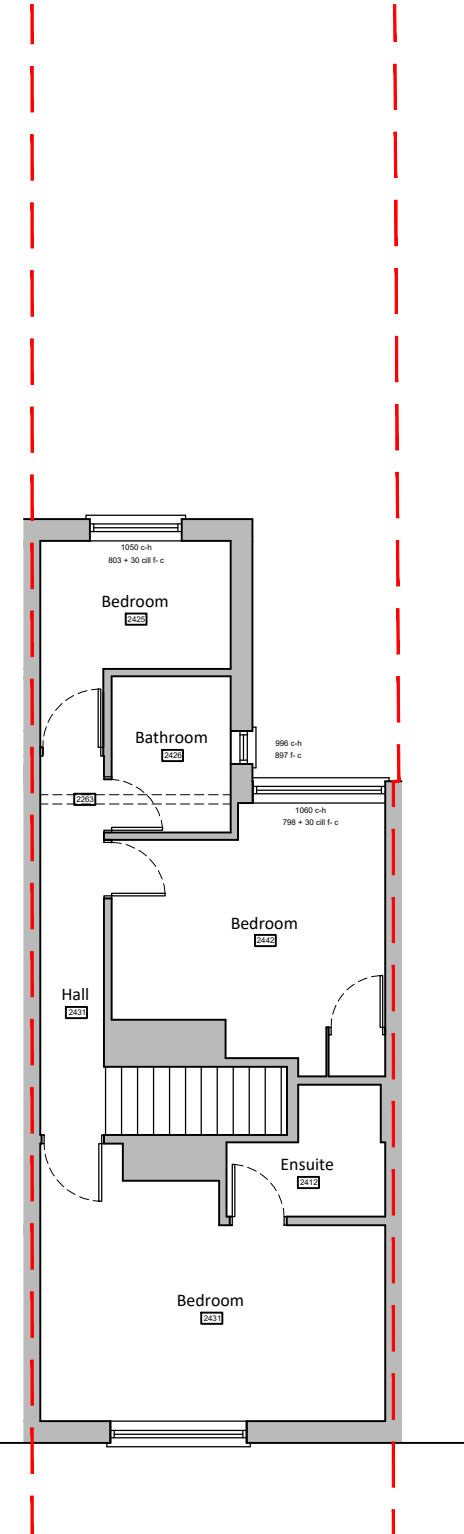

First floor plan scale 1:100

 

For MR & MRS KNOX	Title EXISTING PLANS & ELEVATIONS				Office Tel: 01243 933732	
Project PROPOSED EXTENSION & LOFT CONVERSION AT 34 BRIDGEFOOT PATH, EMSWORTH, HAMPSHIRE PO10 7EB	Date MAY 2021	Drawn SR	Scale as noted @ A3	Checked -	Email: admin@jb-architecturedesign.com	
	Job Number PL462.21		Drawing Number -02	Revision -	Web: www.jb-architecturedesign.com	

