




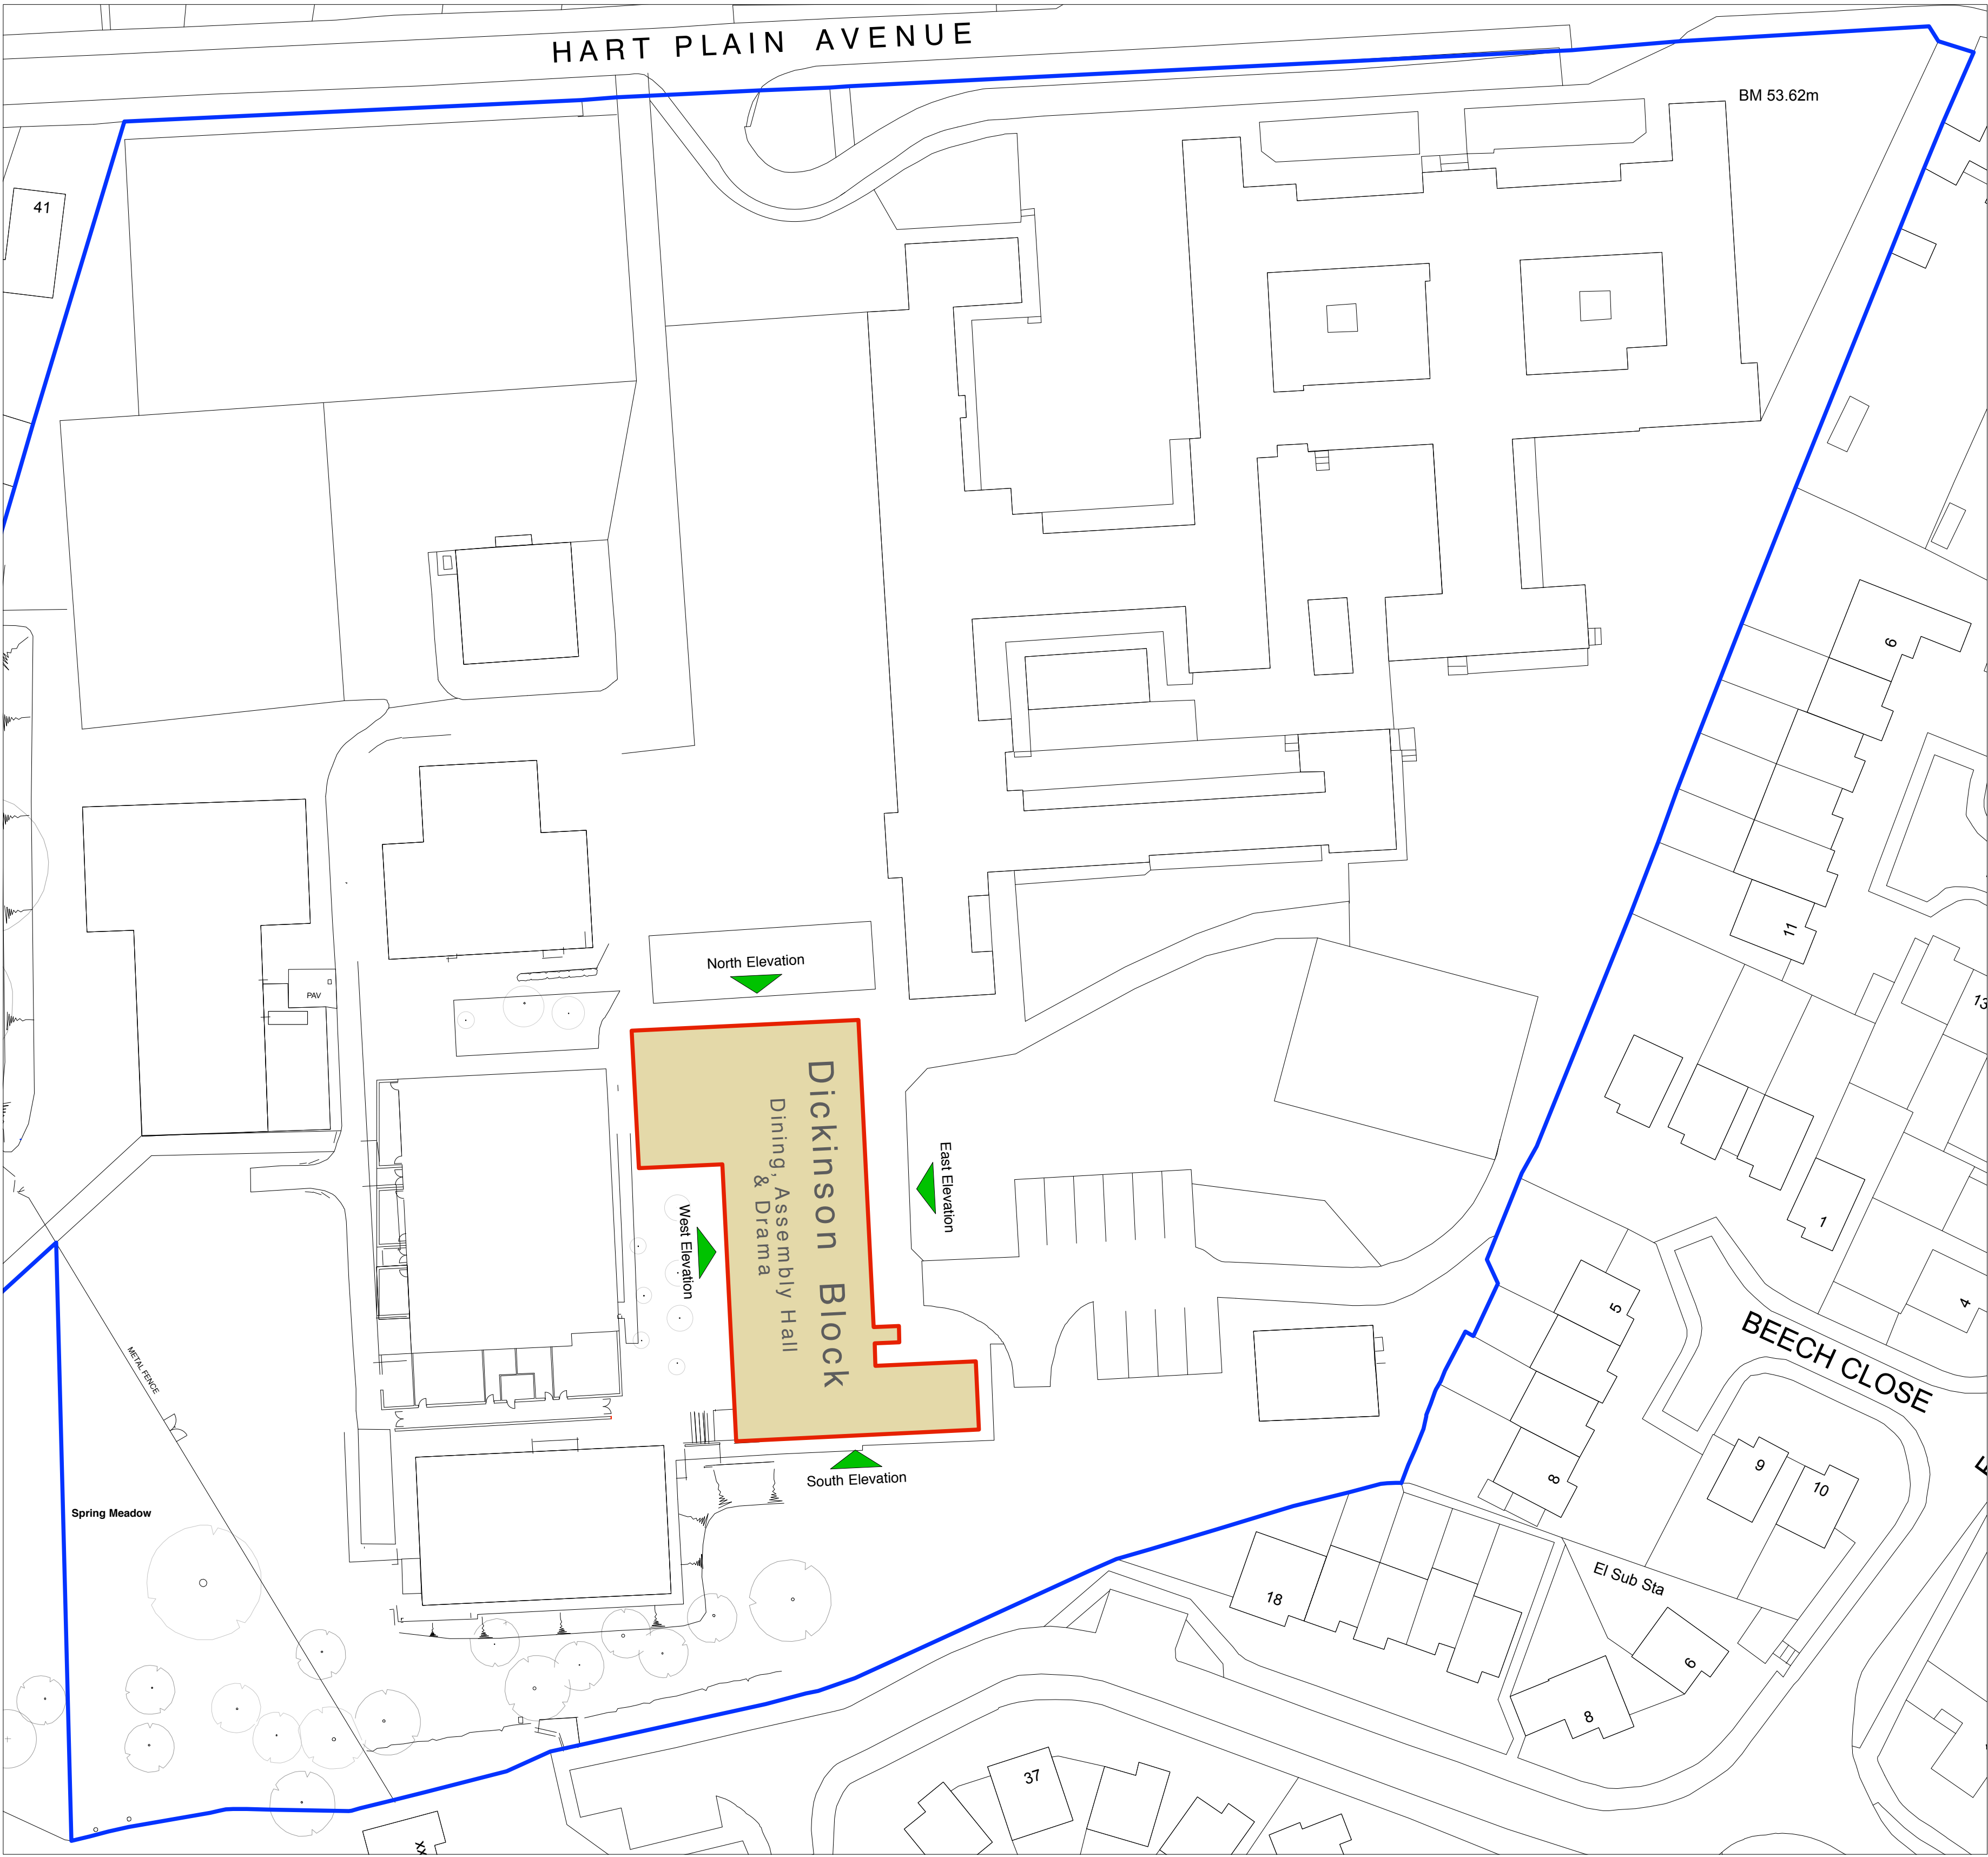

SITE PLAN

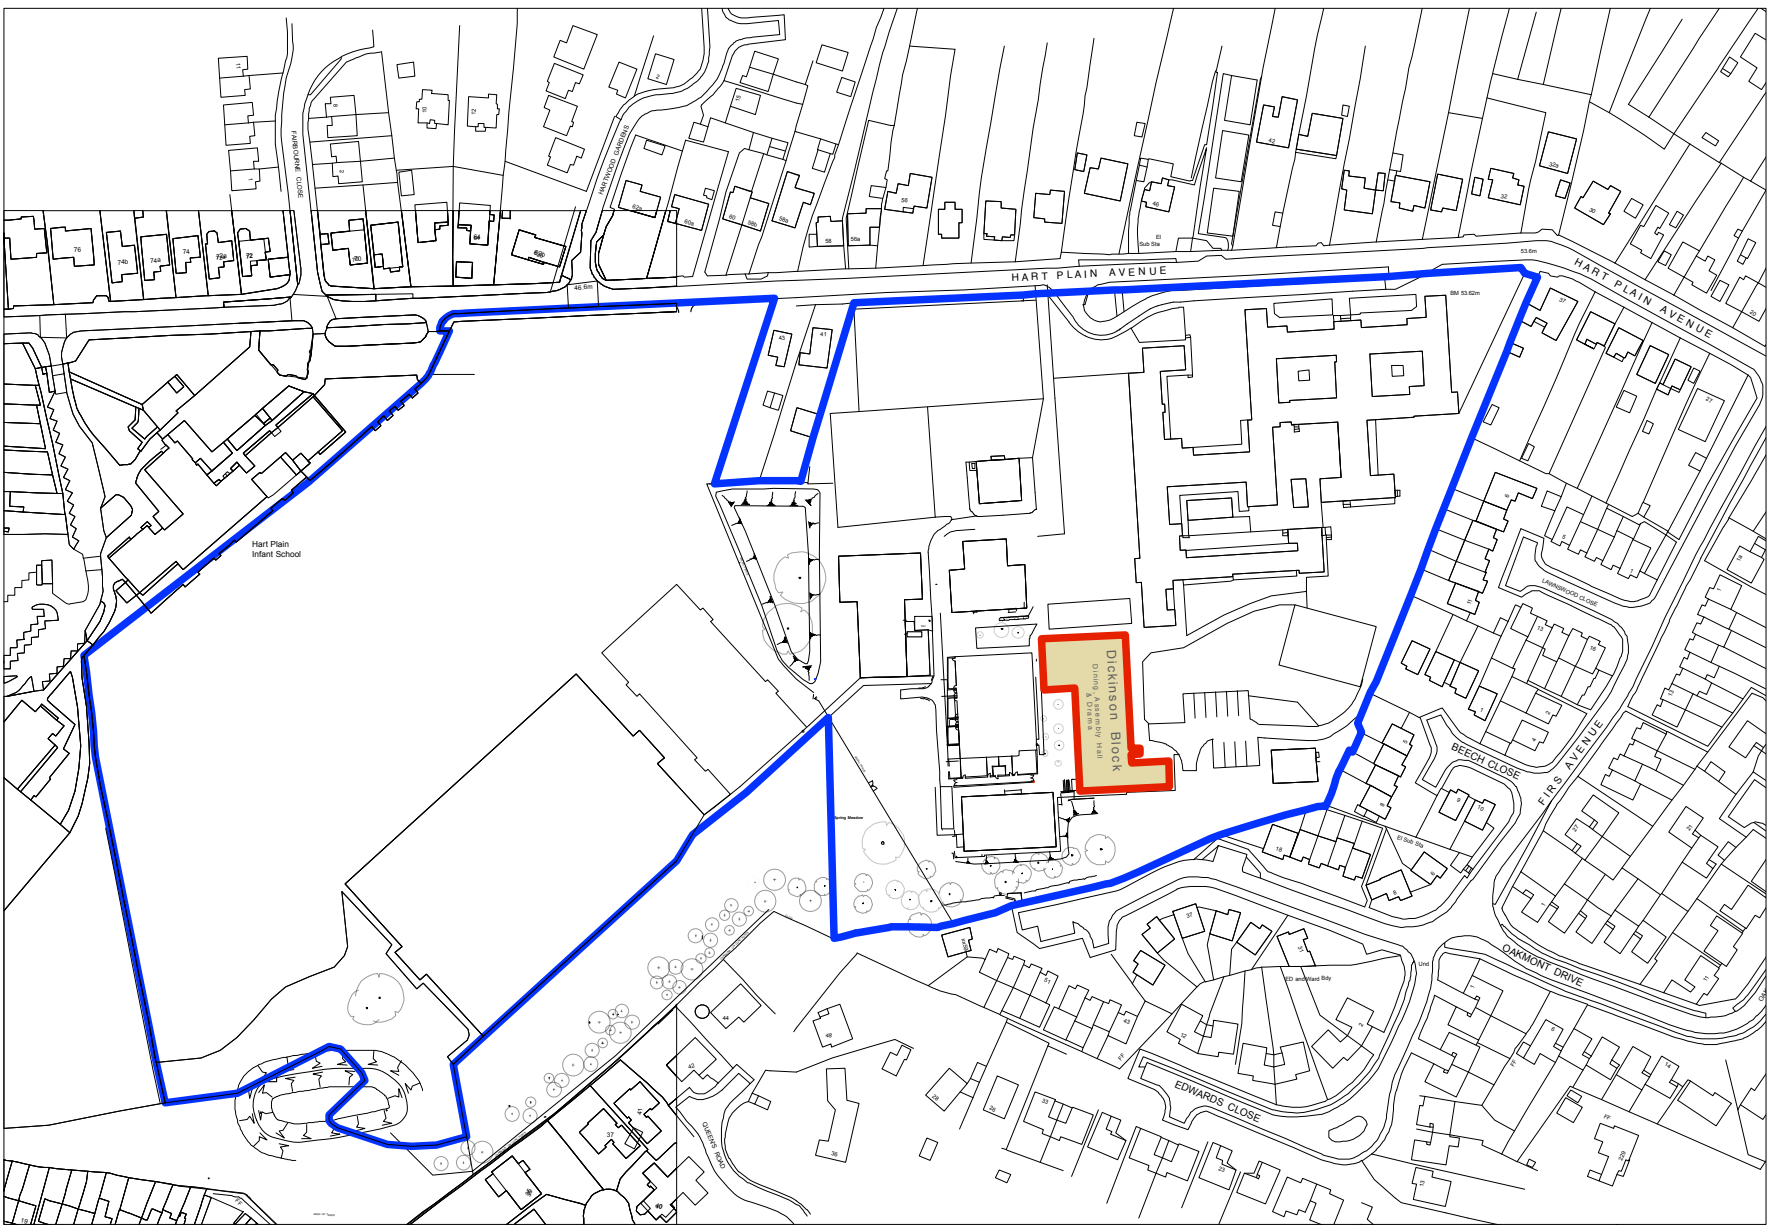

SITE LOCATION PLAN

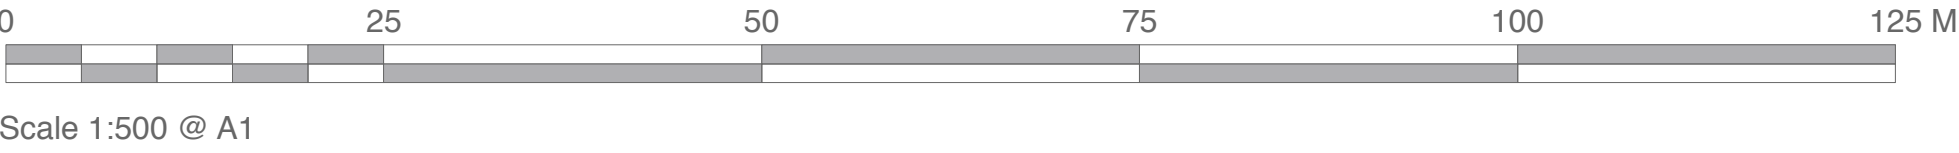

LEGEND

- School overall site boundary indicated by blue line.
- Individual building subject to proposed overlaid planning application indicated by red line.



Chartered Architects
Chartered Building Surveyors
Interior Designers
CDM Services
Unit 1 Lakeside, Headlands
Business Park, Salisbury Road,
Ringwood BH24 3PB
+44 (0)1425 472 833
www.kendallkingscott.co.uk

Project
SCOLA Reclad -
Dickinson

Client
The Cowplain Community
School

Scale Paper Size Filename
AS SHOWN A1 160398

© Copyright

Rev Date By Ap Note

Drawing Title
Site & Location Plan

Project Number Drawing Number - Revision
160398 L(P)01

Date Drawn Checked Status
12/9/16 DM AB PLANNING

Check all dimensions and levels on site

Only to be used on the site for which designed. The electronic transmission of design information contained in this drawing is carried out entirely at the User's risk and Kendall Kingscott Ltd. will have no liability for any errors or inaccuracies arising therefrom. The production of amended or updated information from the said design information by the User is entirely the responsibility of the User and Kendall Kingscott Ltd. shall have no responsibility in respect thereof whatsoever.