


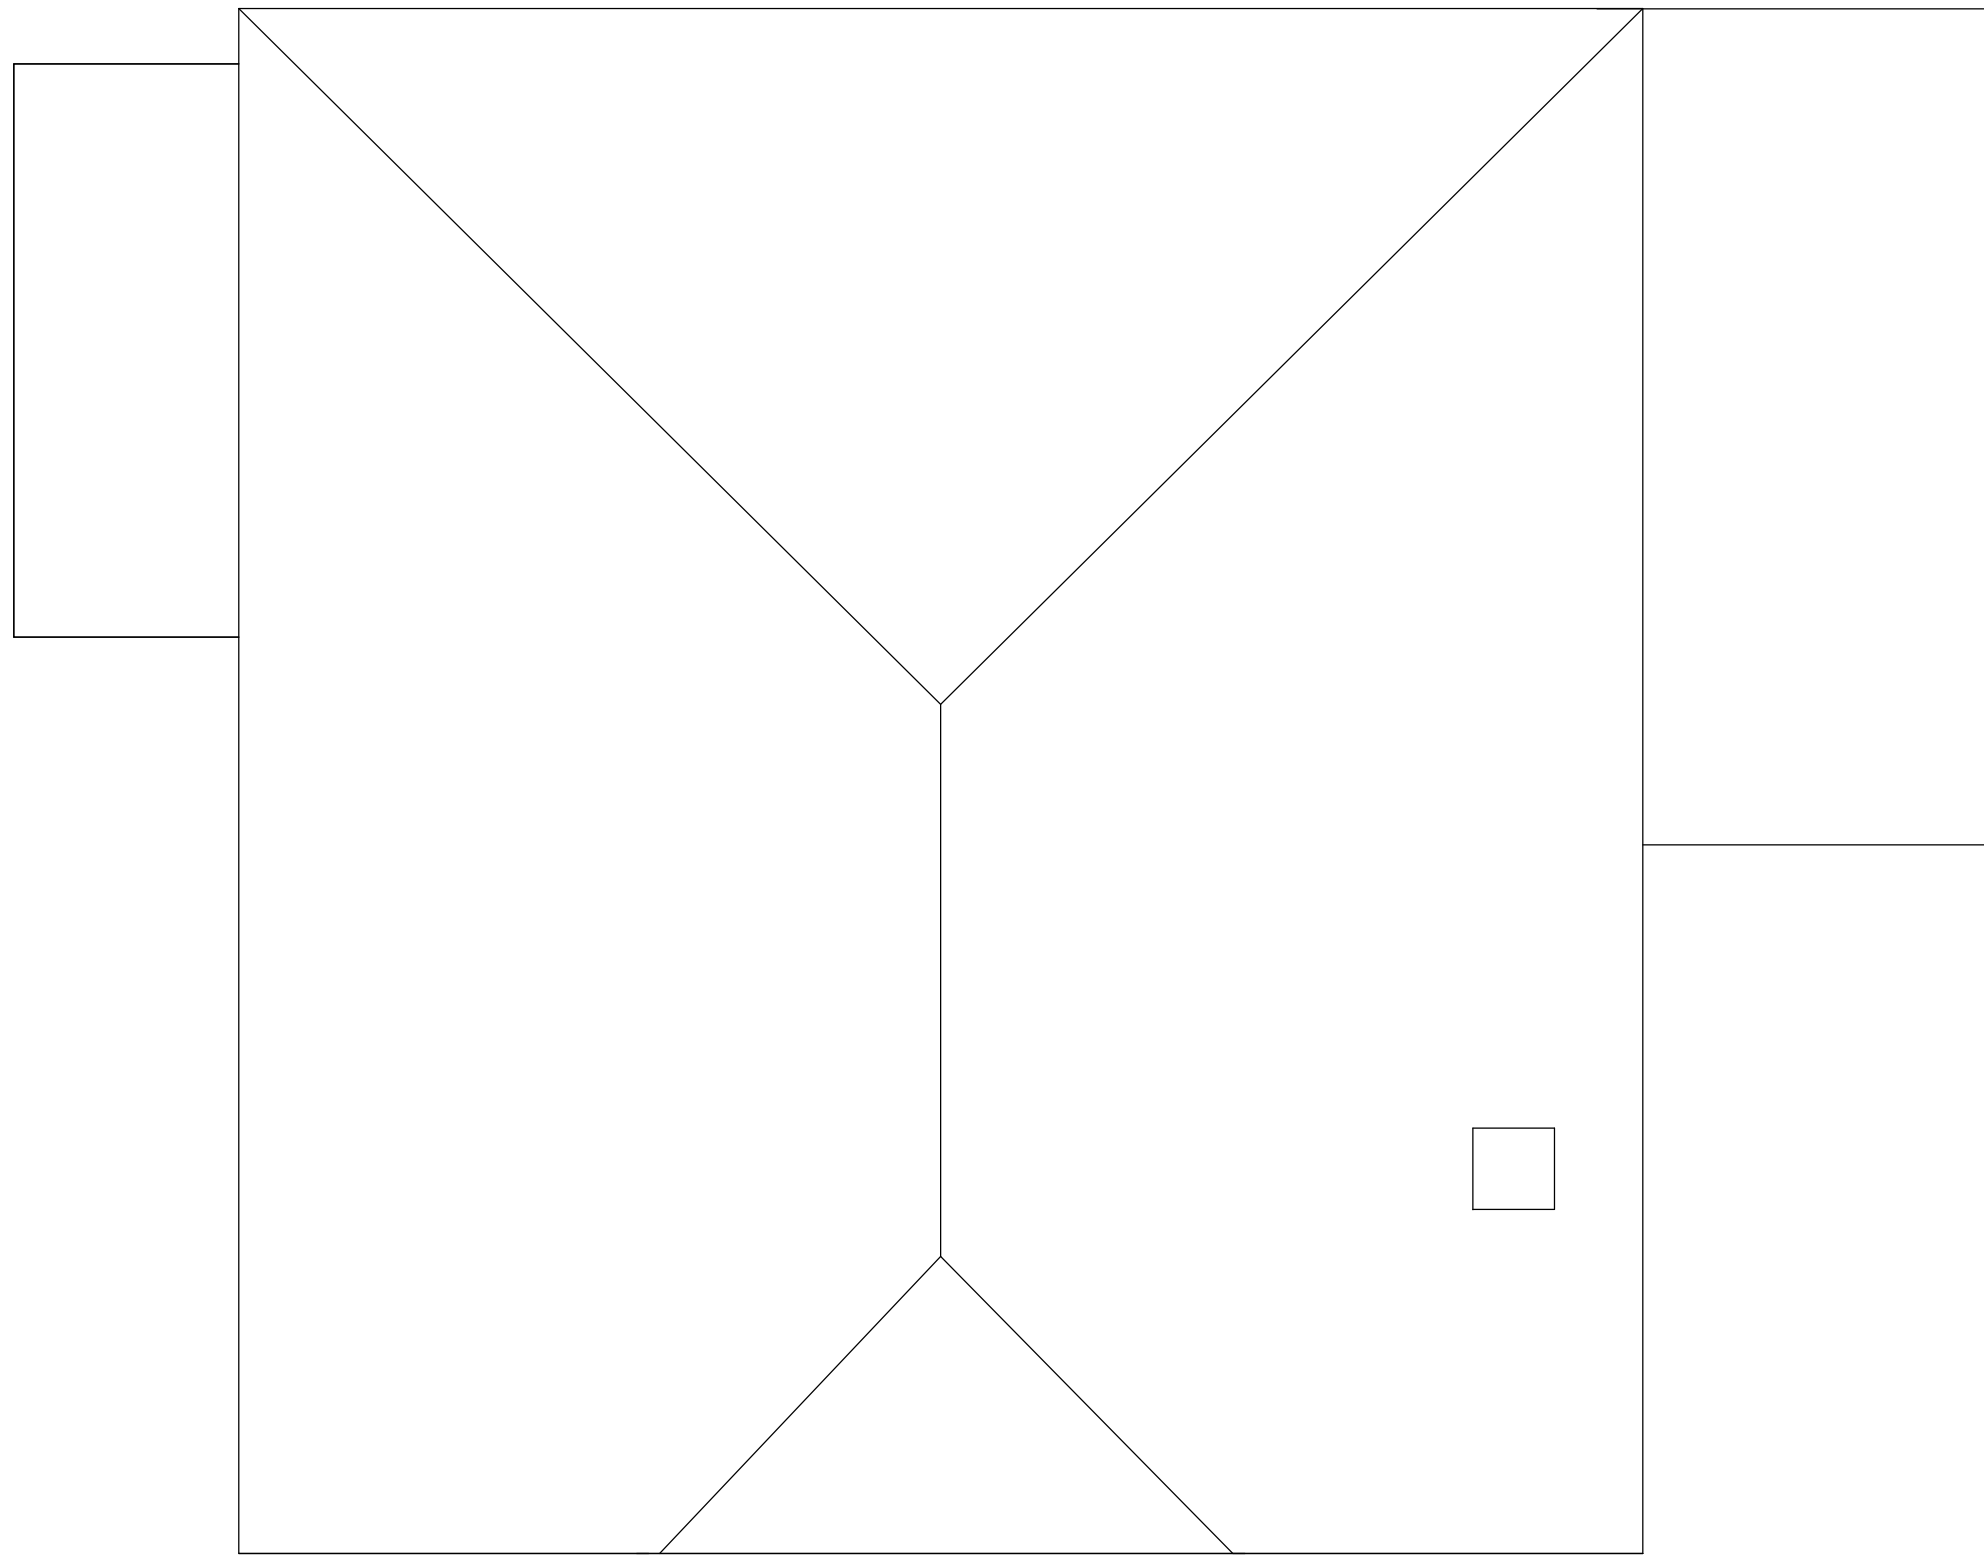


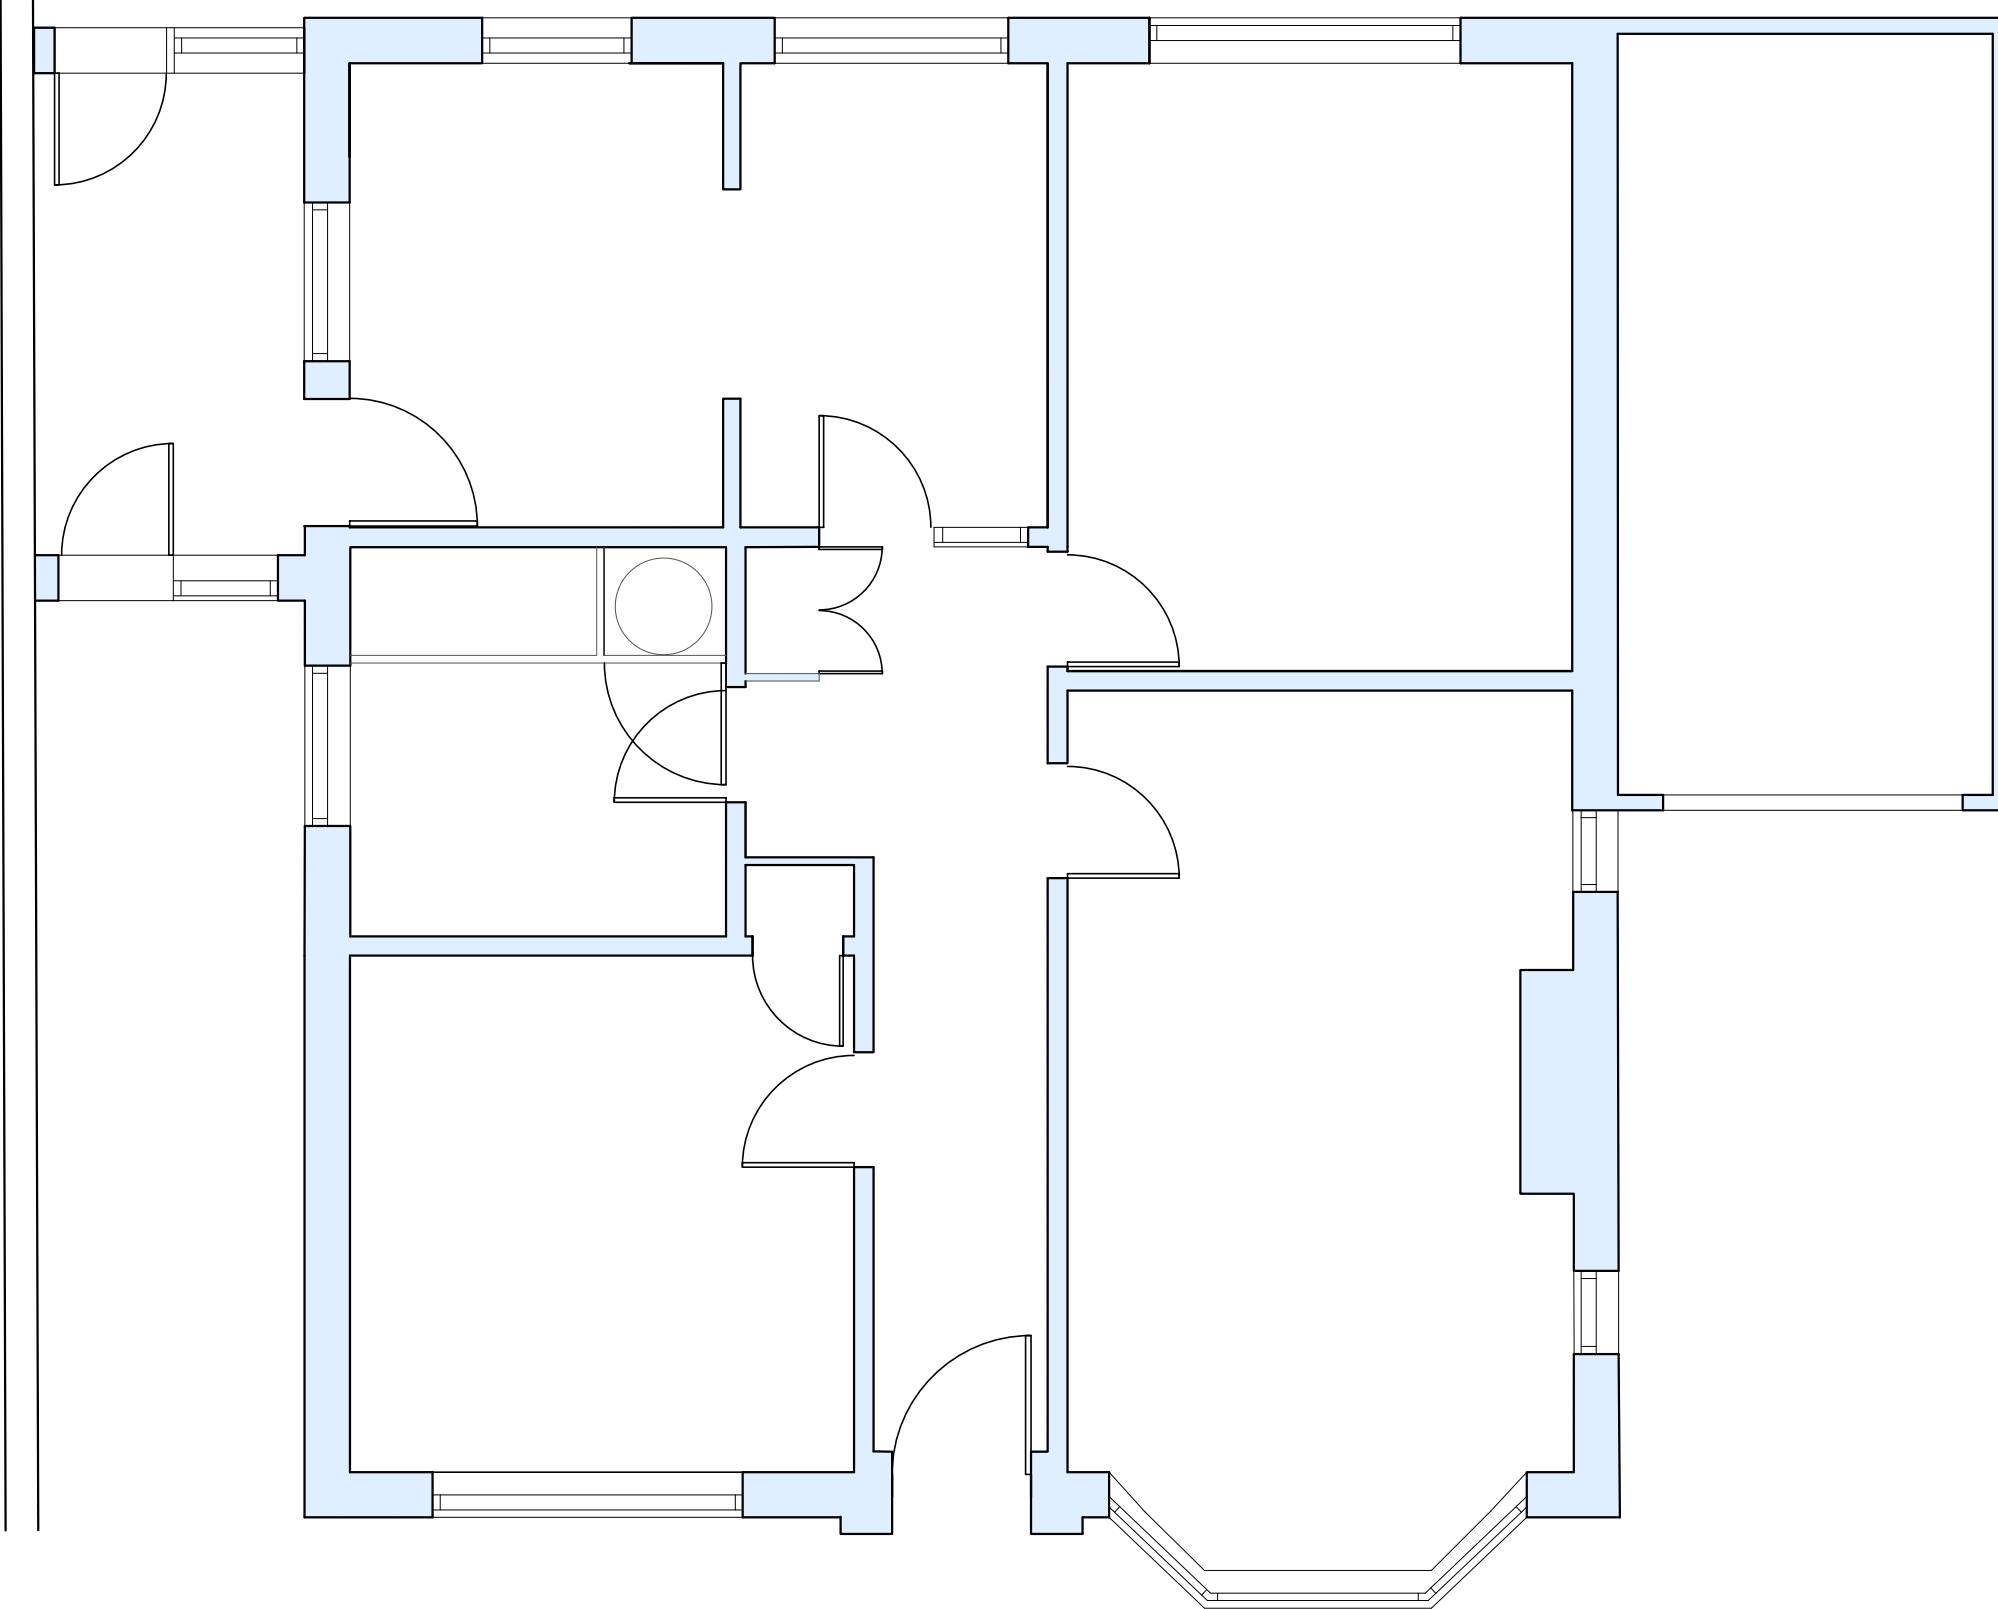

Existing Roof Plan
1:50

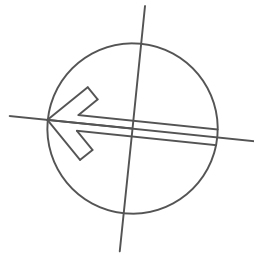

Existing Ground Floor Plan
1:50

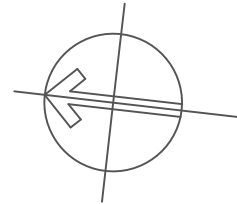

Notes:
Do not scale from this drawing.
Only to be scaled for local authority purposes.
Dimensions to be checked on site.
All dimensions are in millimeters unless stated.
Report all discrepancies.

This drawing and information displayed is the confidential property of Engineering Architecture Ltd and shall not be copied or used for any purpose without the written consent of the company.

©Engineering Architecture Ltd. All Rights Reserved

Existing

Revisions		Date
Scale	As shown	Job No. 181
Drawing No. 181_EX02	Revision 0	
Drawing: Existing Plans		
Project: 46A Beach Road Emwsorth PO10 7HR		