



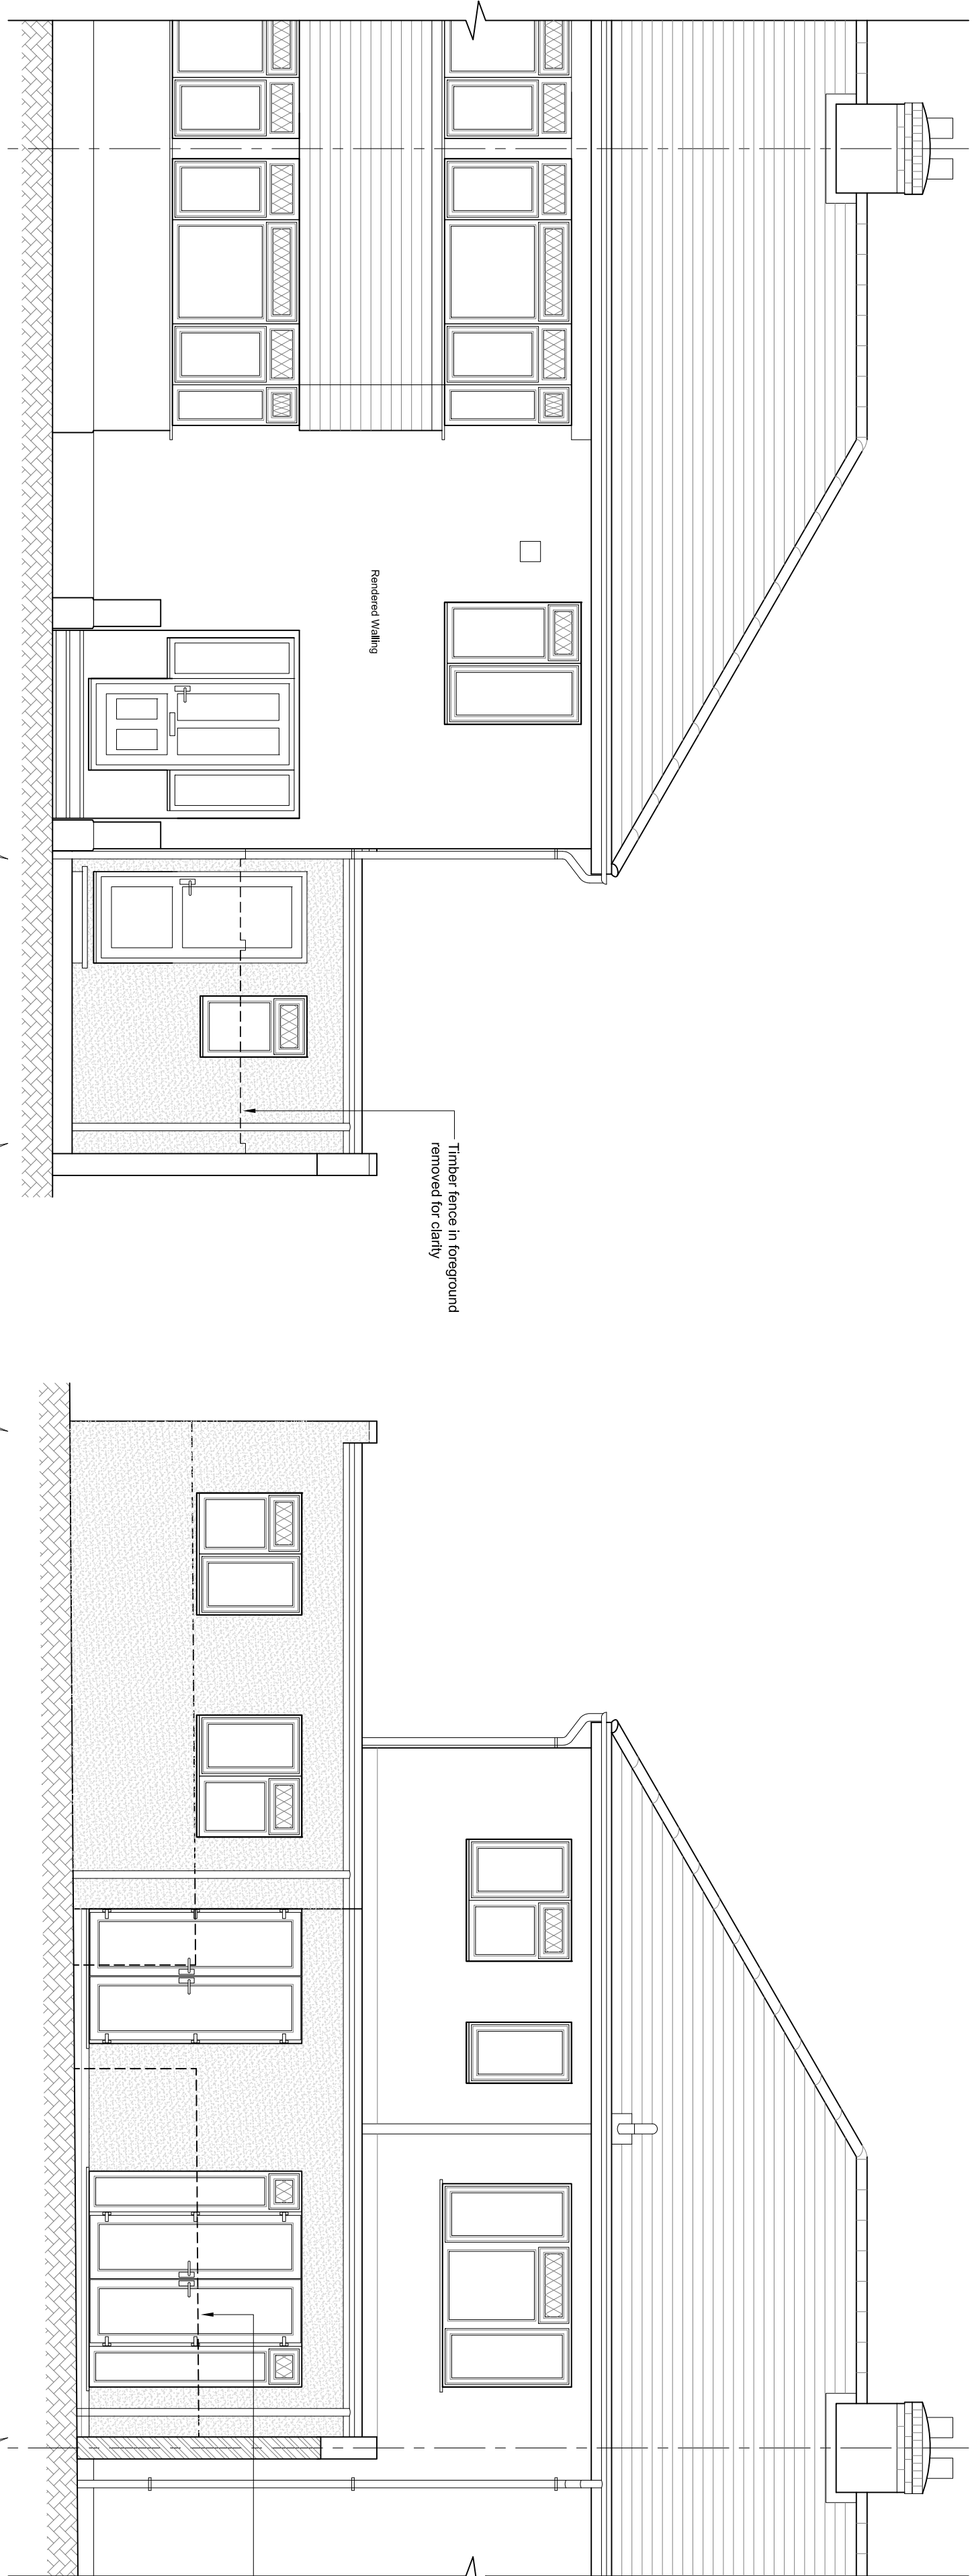


2 FRONT ELEVATION  
G101/ PROPOSED LAYOUT SCALE @1:50


3 REAR ELEVATION  
G101/ PROPOSED LAYOUT SCALE @1:50

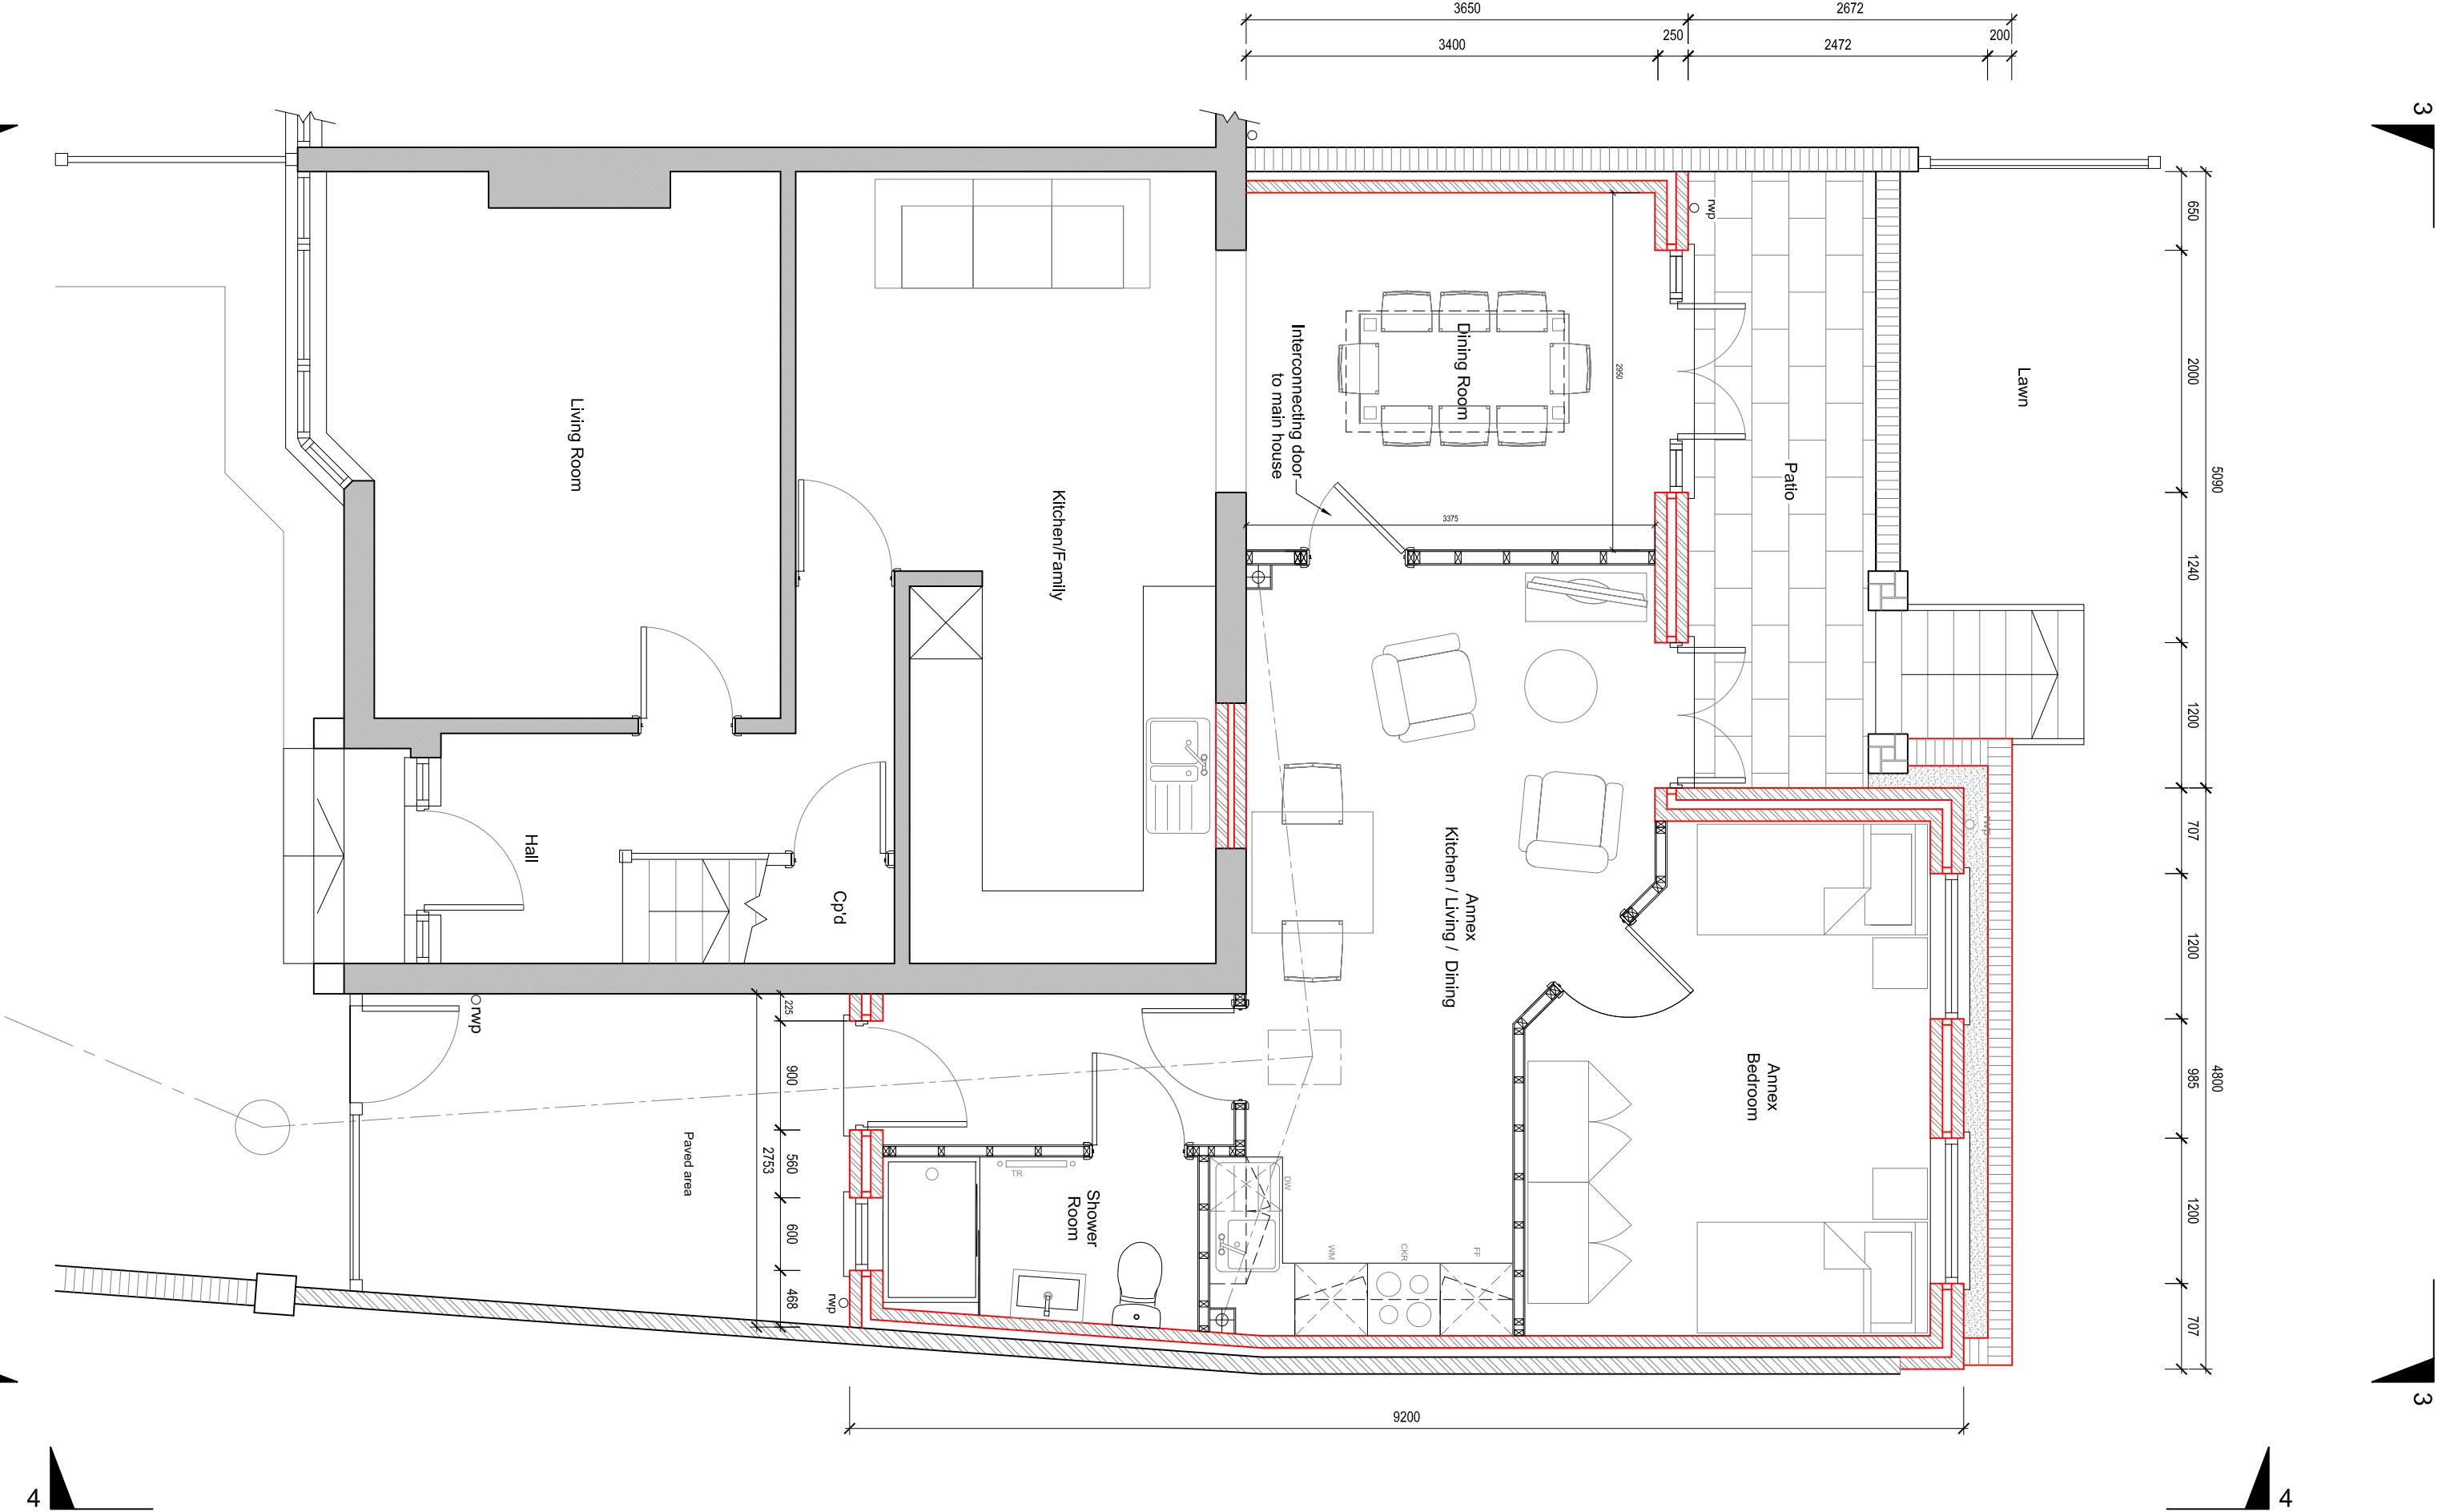

1 GROUND FLOOR PLAN  
G101/ PROPOSED LAYOUT

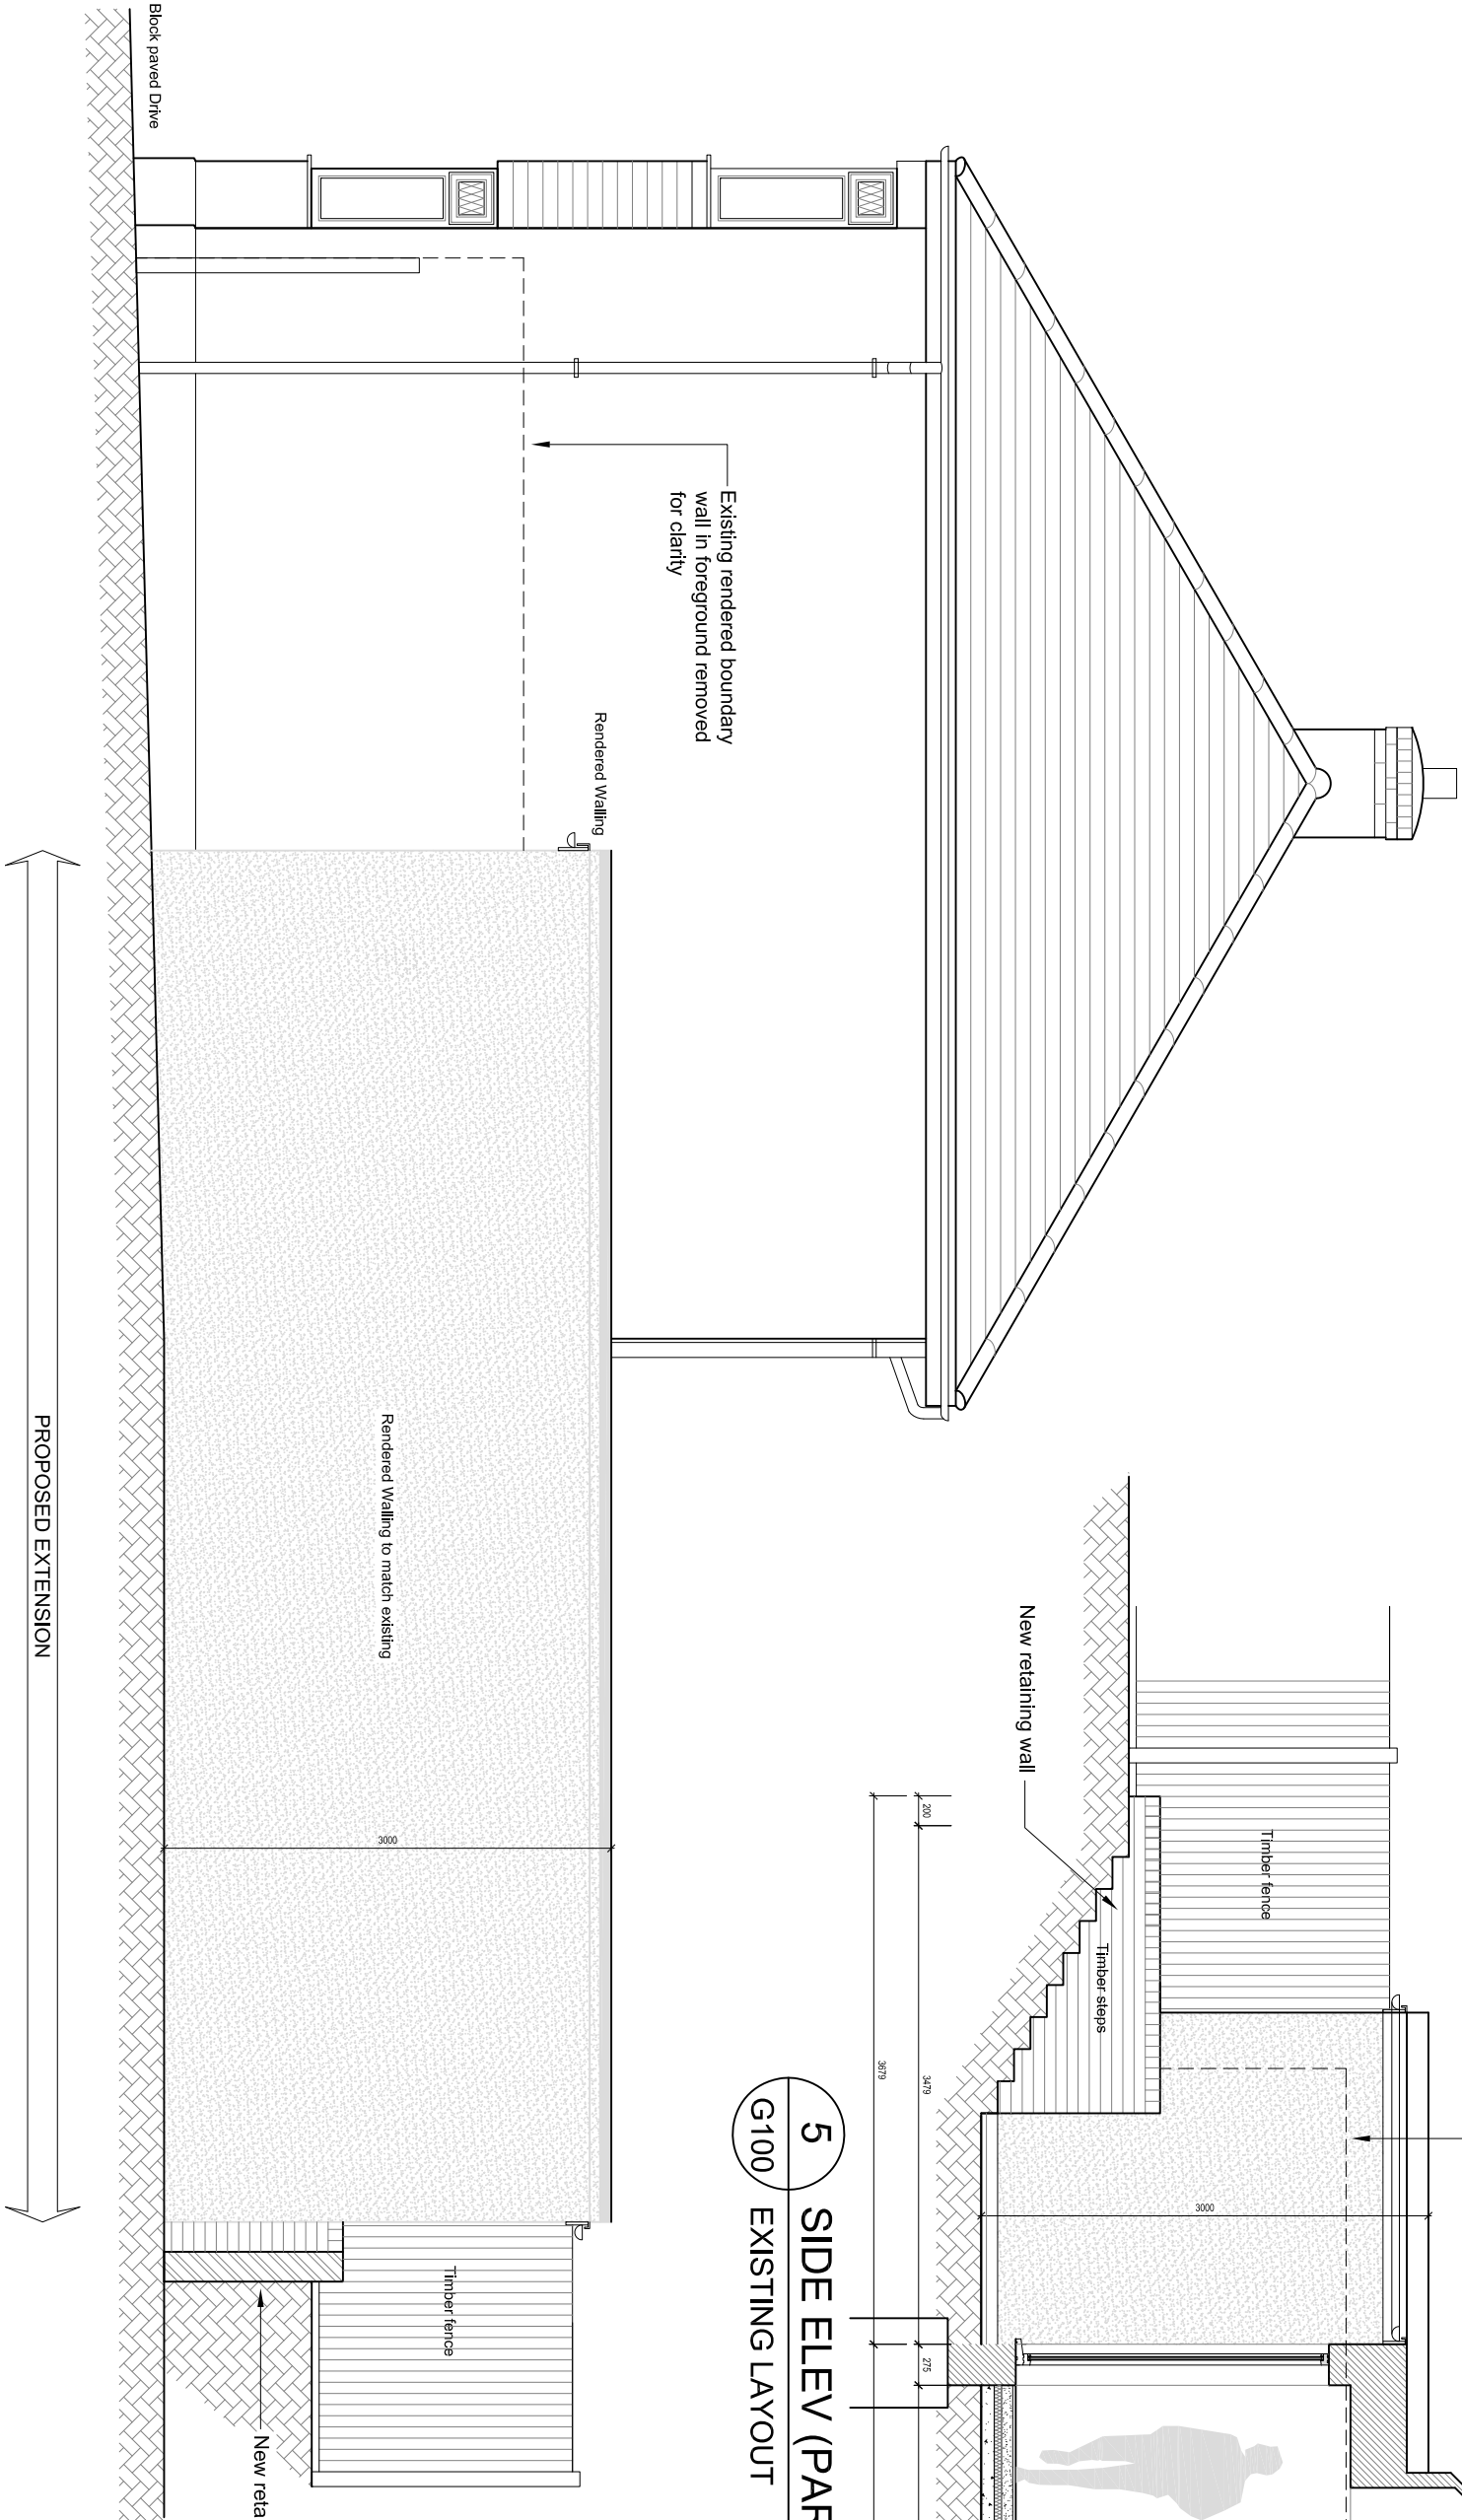

4 SIDE ELEVATION - SOUTH FACING  
G101/ PROPOSED LAYOUT SCALE @1:50

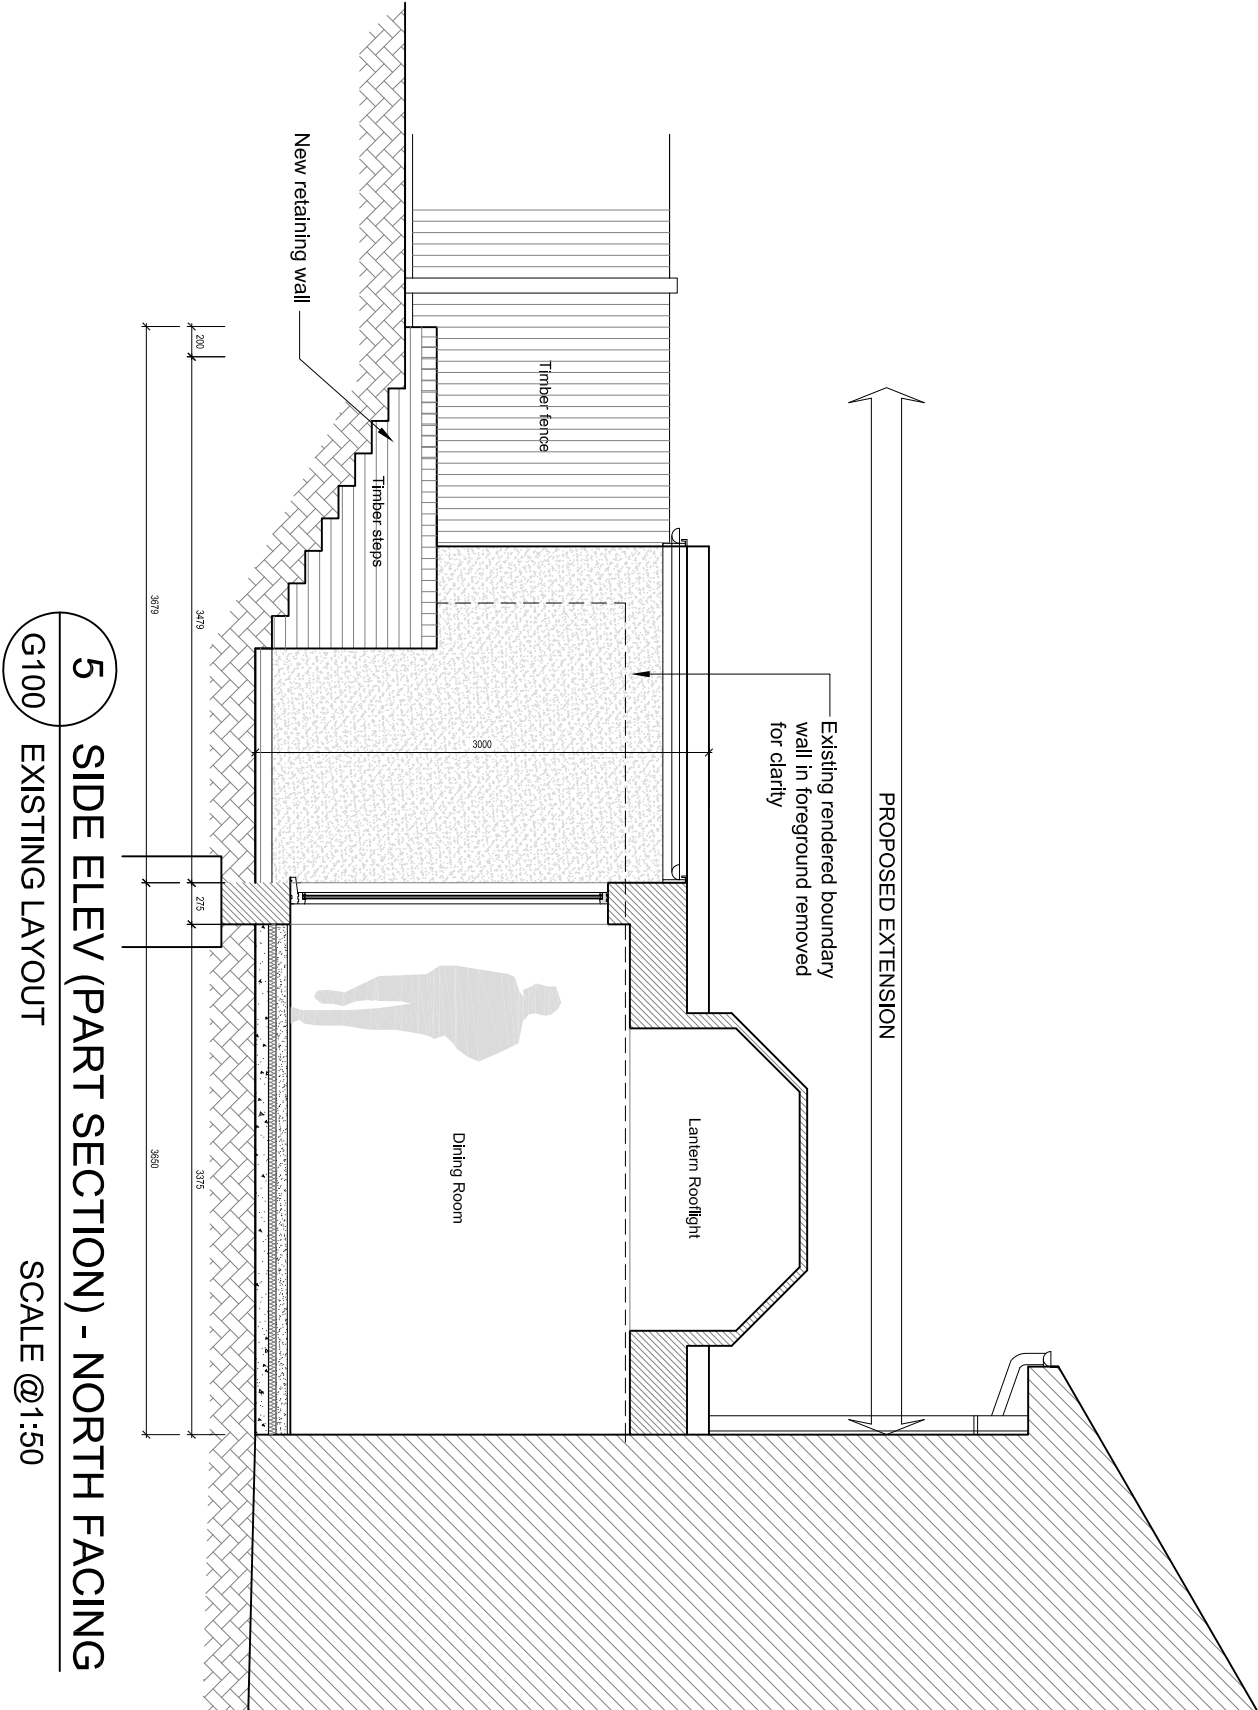

5 SIDE ELEV (PART SECTION) - NORTH FACING  
G100/ EXISTING LAYOUT SCALE @1:50

| Rev. | Date | Description | Dim. By? | Chk By? |
|------|------|-------------|----------|---------|
|      |      |             |          |         |
|      |      |             |          |         |
|      |      |             |          |         |
|      |      |             |          |         |

Client:

Contact Title:

**34 SERPENTINE ROAD  
PORTSMOUTH**

Clients Approval:

Signed:..... Date:.....  
Name:.....

Status:

**FOR APPROVAL**

Drawing Title:

**PROPOSED FLOOR PLAN  
AND ELEVATIONS**

Scale: 1:50  
Drawn: A.D. Date: Jul 15  
Approved: Date: .....

Contract No. G101  
Draw No. G101  
Rev. B.