

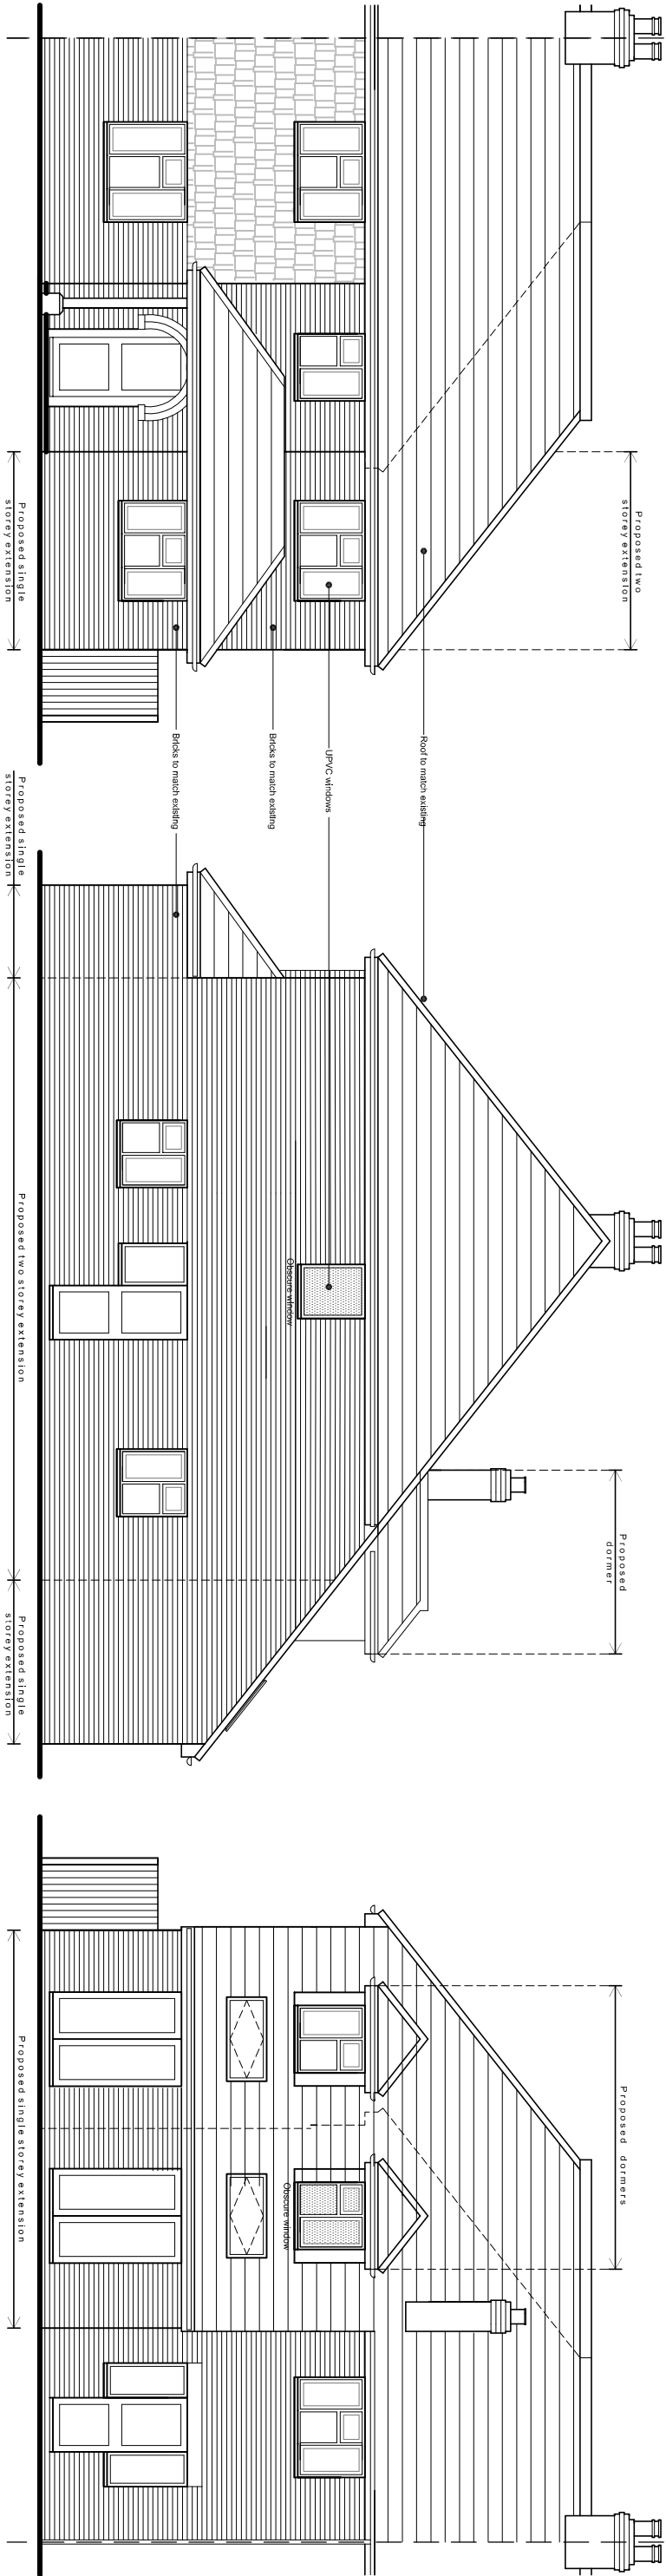
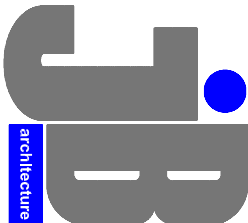


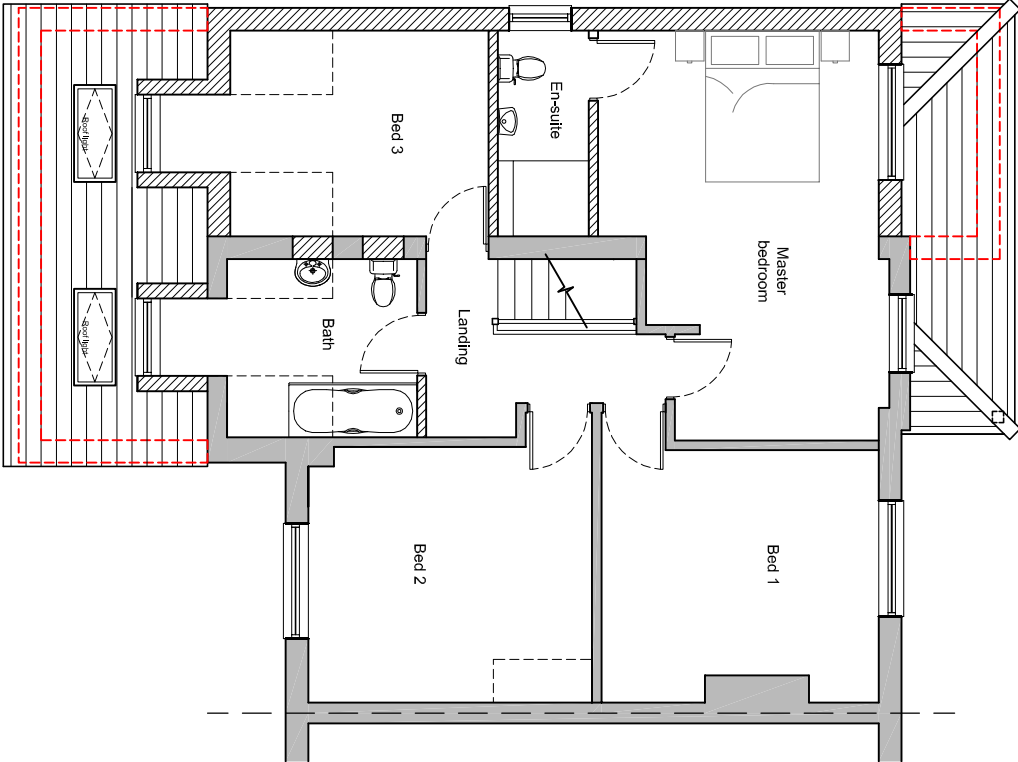

North (front) elevation

South (rear) elevation

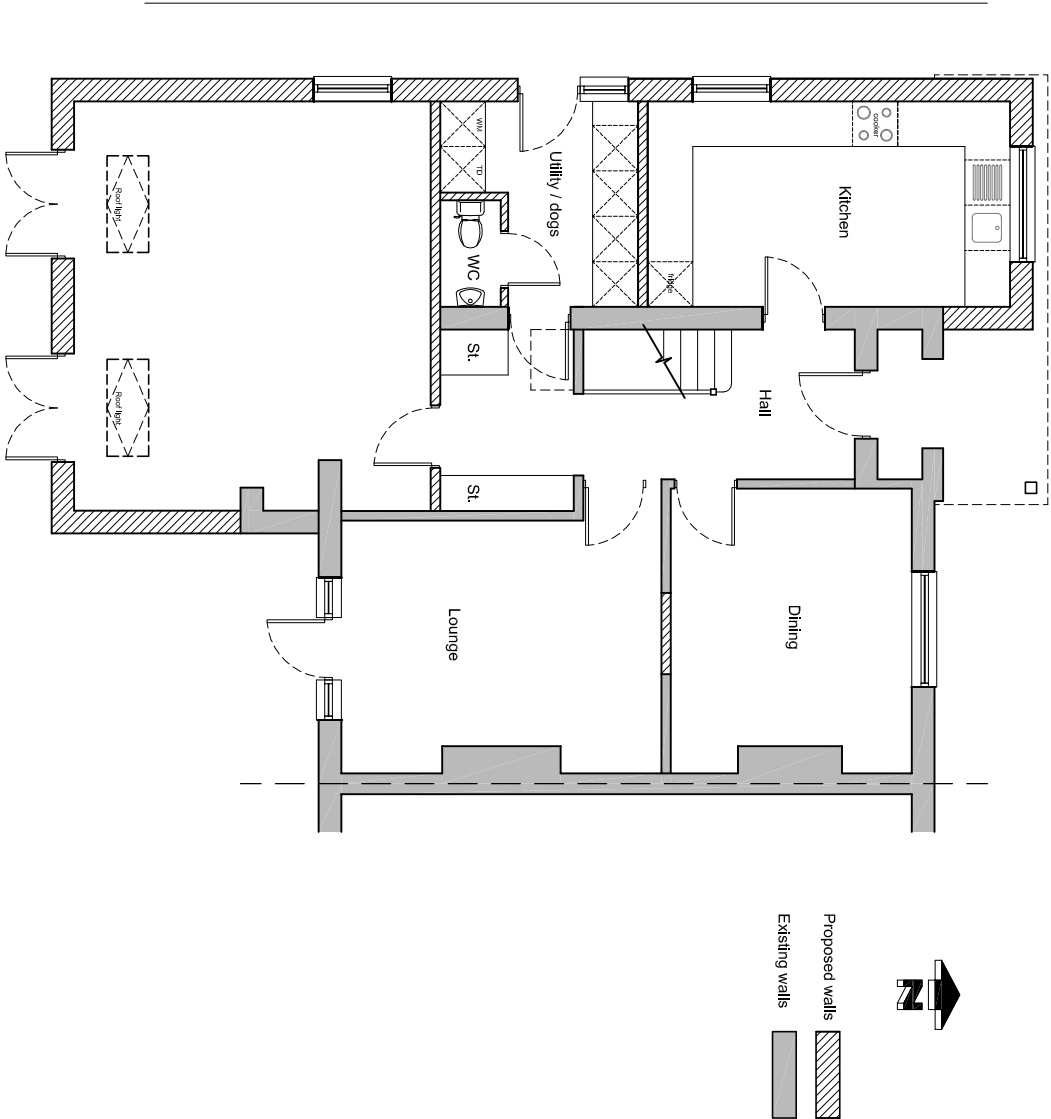

JIMMY BESSANT ARCHITECTURE
TEL: 01243 373620 M: 07769904282
E: jimmy@jb-architecture.co.uk
Web: www.jb-architecture.co.uk

For
MR & MRS GOFFIN
Project
PROPOSED SIDE EXTENSION
10 WOODLANDS AVENUE
EMSWORTH
PO10 7QE
Title
PROPOSED FLOOR PLANS

Date	Drawn	Scale	Checked
JUNE 2016	JB	1:100 @ A3	-
Job Number	Drawing Number	Revision	
PL8816	403		