



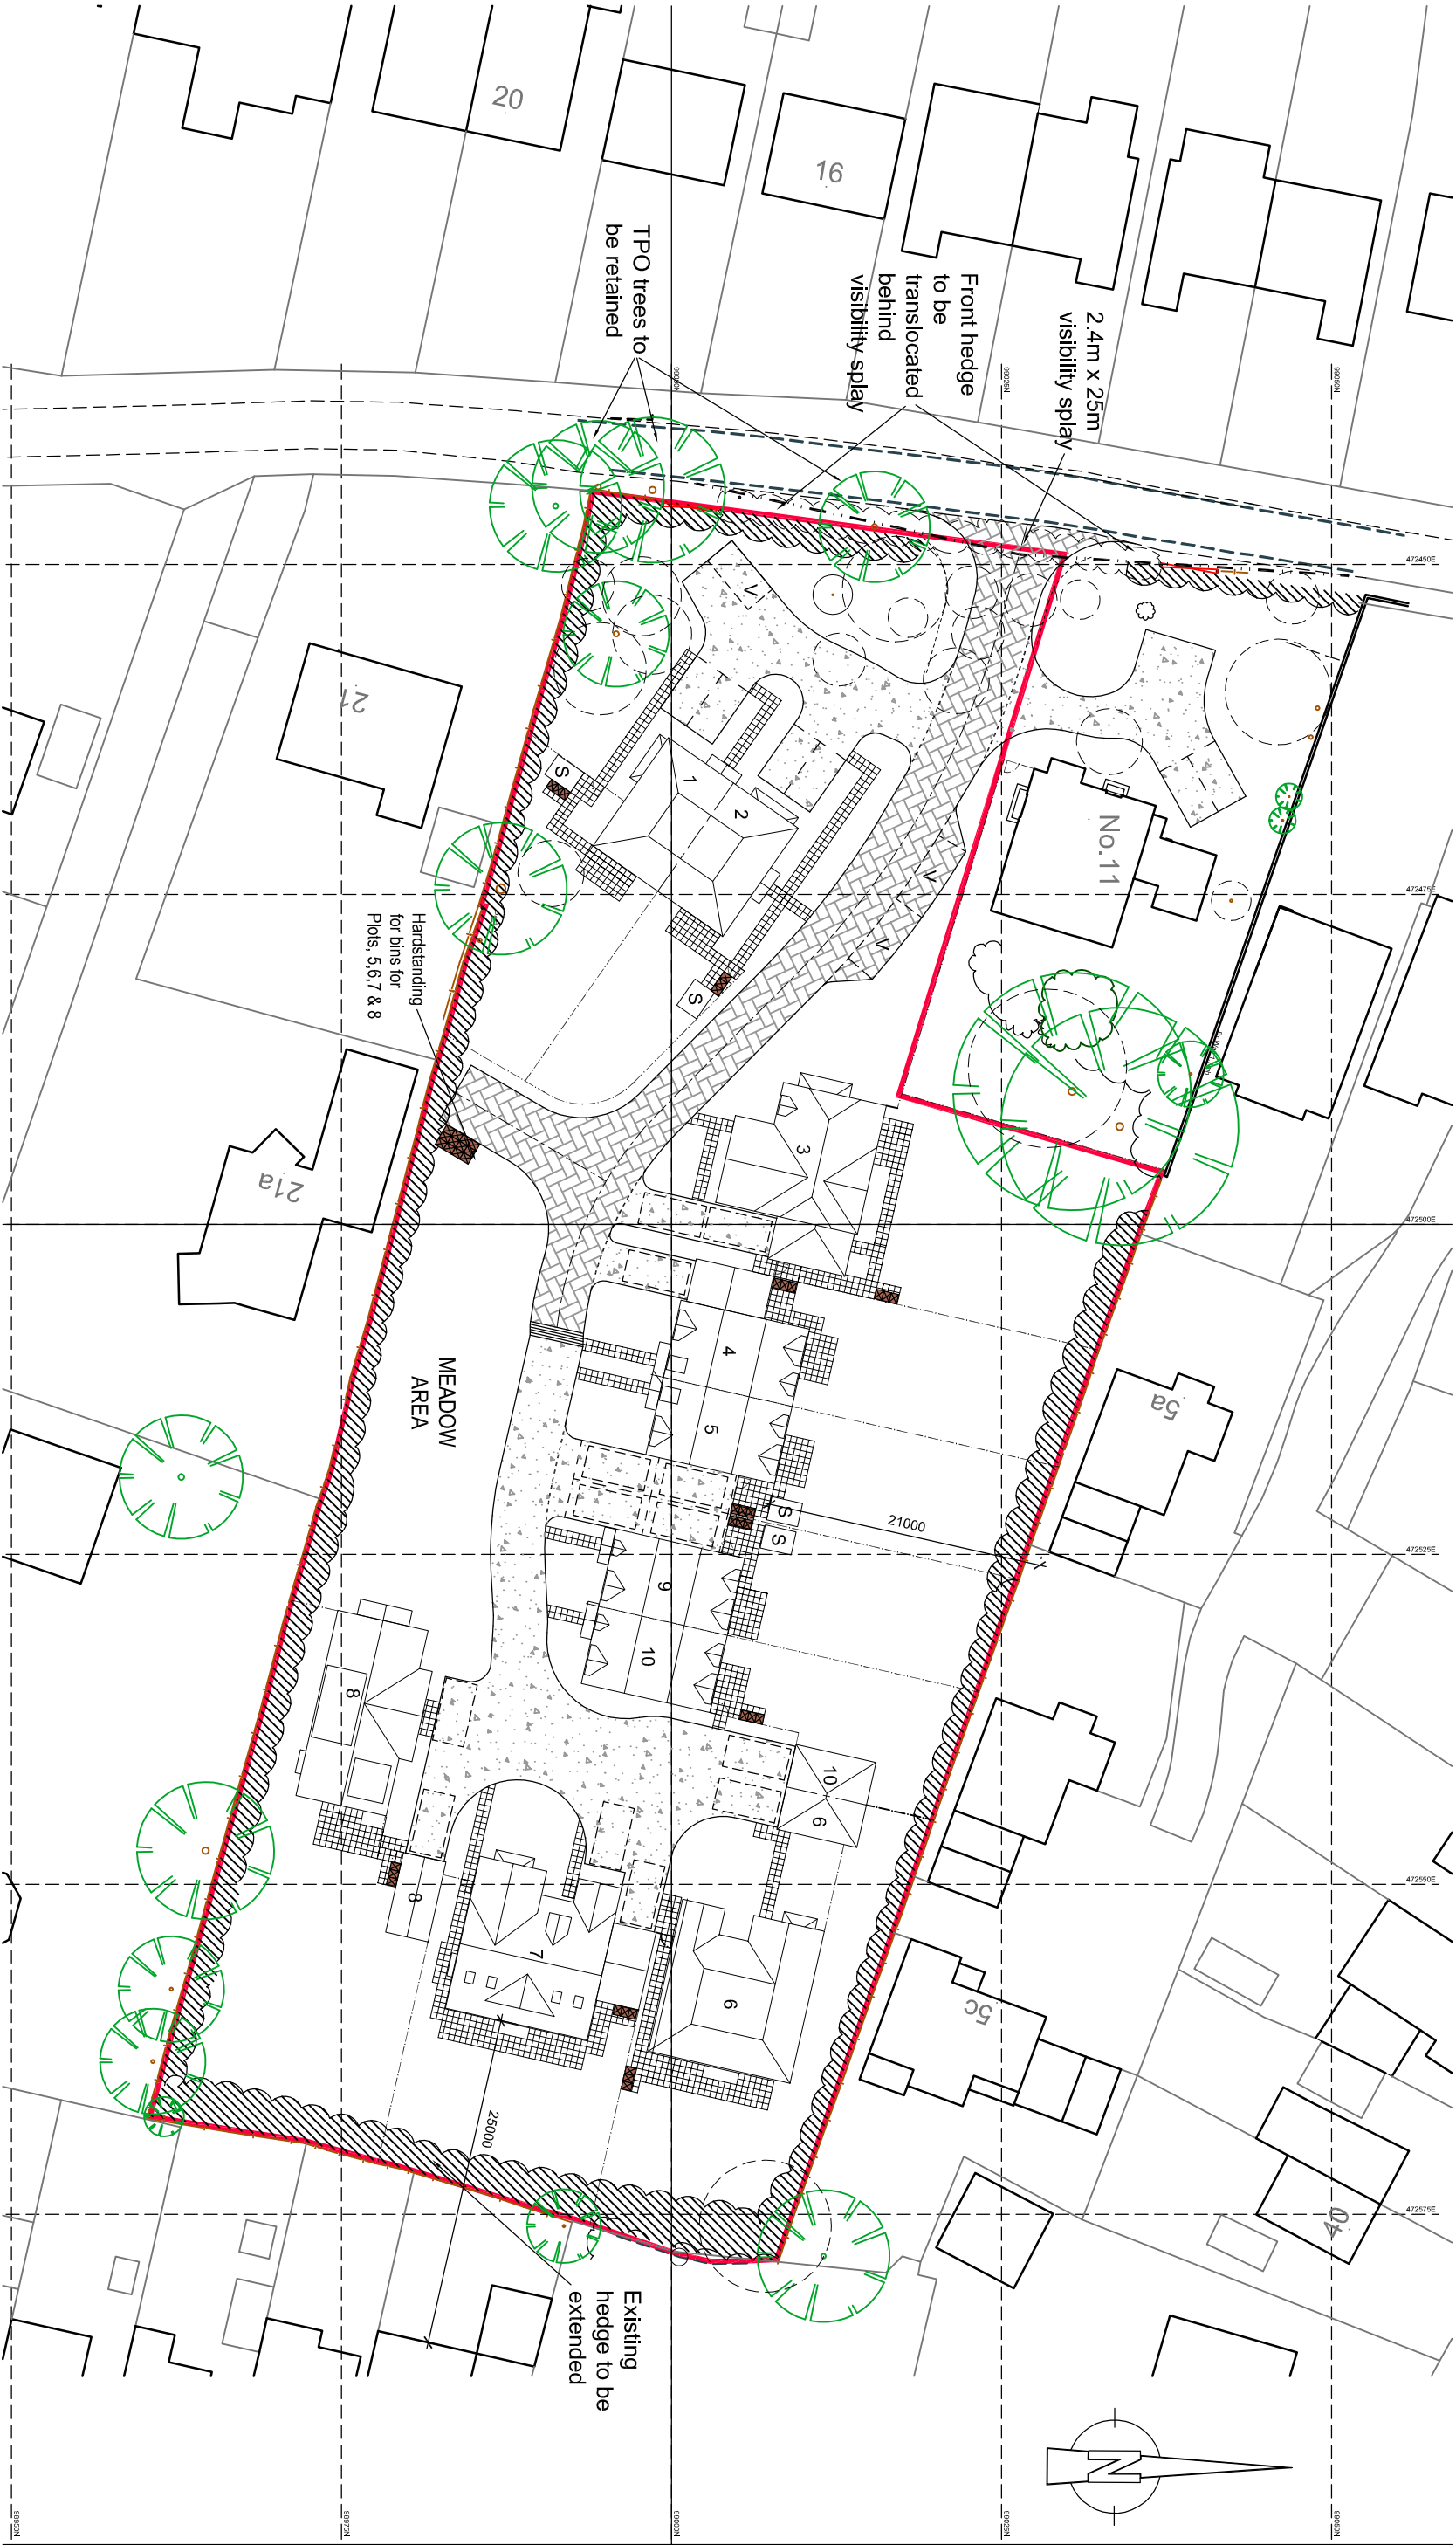

Legend

- Existing tree retained
- Existing tree removed
- Block paving
- Resin bound aggregate
- Close boarded fence 1.8m high
- 2.4 x 1.8m shed
- Gate to provide 900mm clear opening width
- Bin Storage area
- Visitor Parking Space

 

Rev. A 19-11-16 Site boundary amended.

DRAWING TITLE	Proposed Site Plan	CLIENT	Kingham Homes Ltd.	DRAWING NO.	2825 / 01 -A	MANLEY'S MANLEY'S HILL STORINGTON WEST SUSSEX RH20 4BT Tel: 01903 745393
JOB TITLE	11 Bound Lane, Hayling Island, Hampshire.	SCALE	1:500 @ A3	DATE	Oct. 2016	

JAYE FORD
ARCHITECTURE LTD