


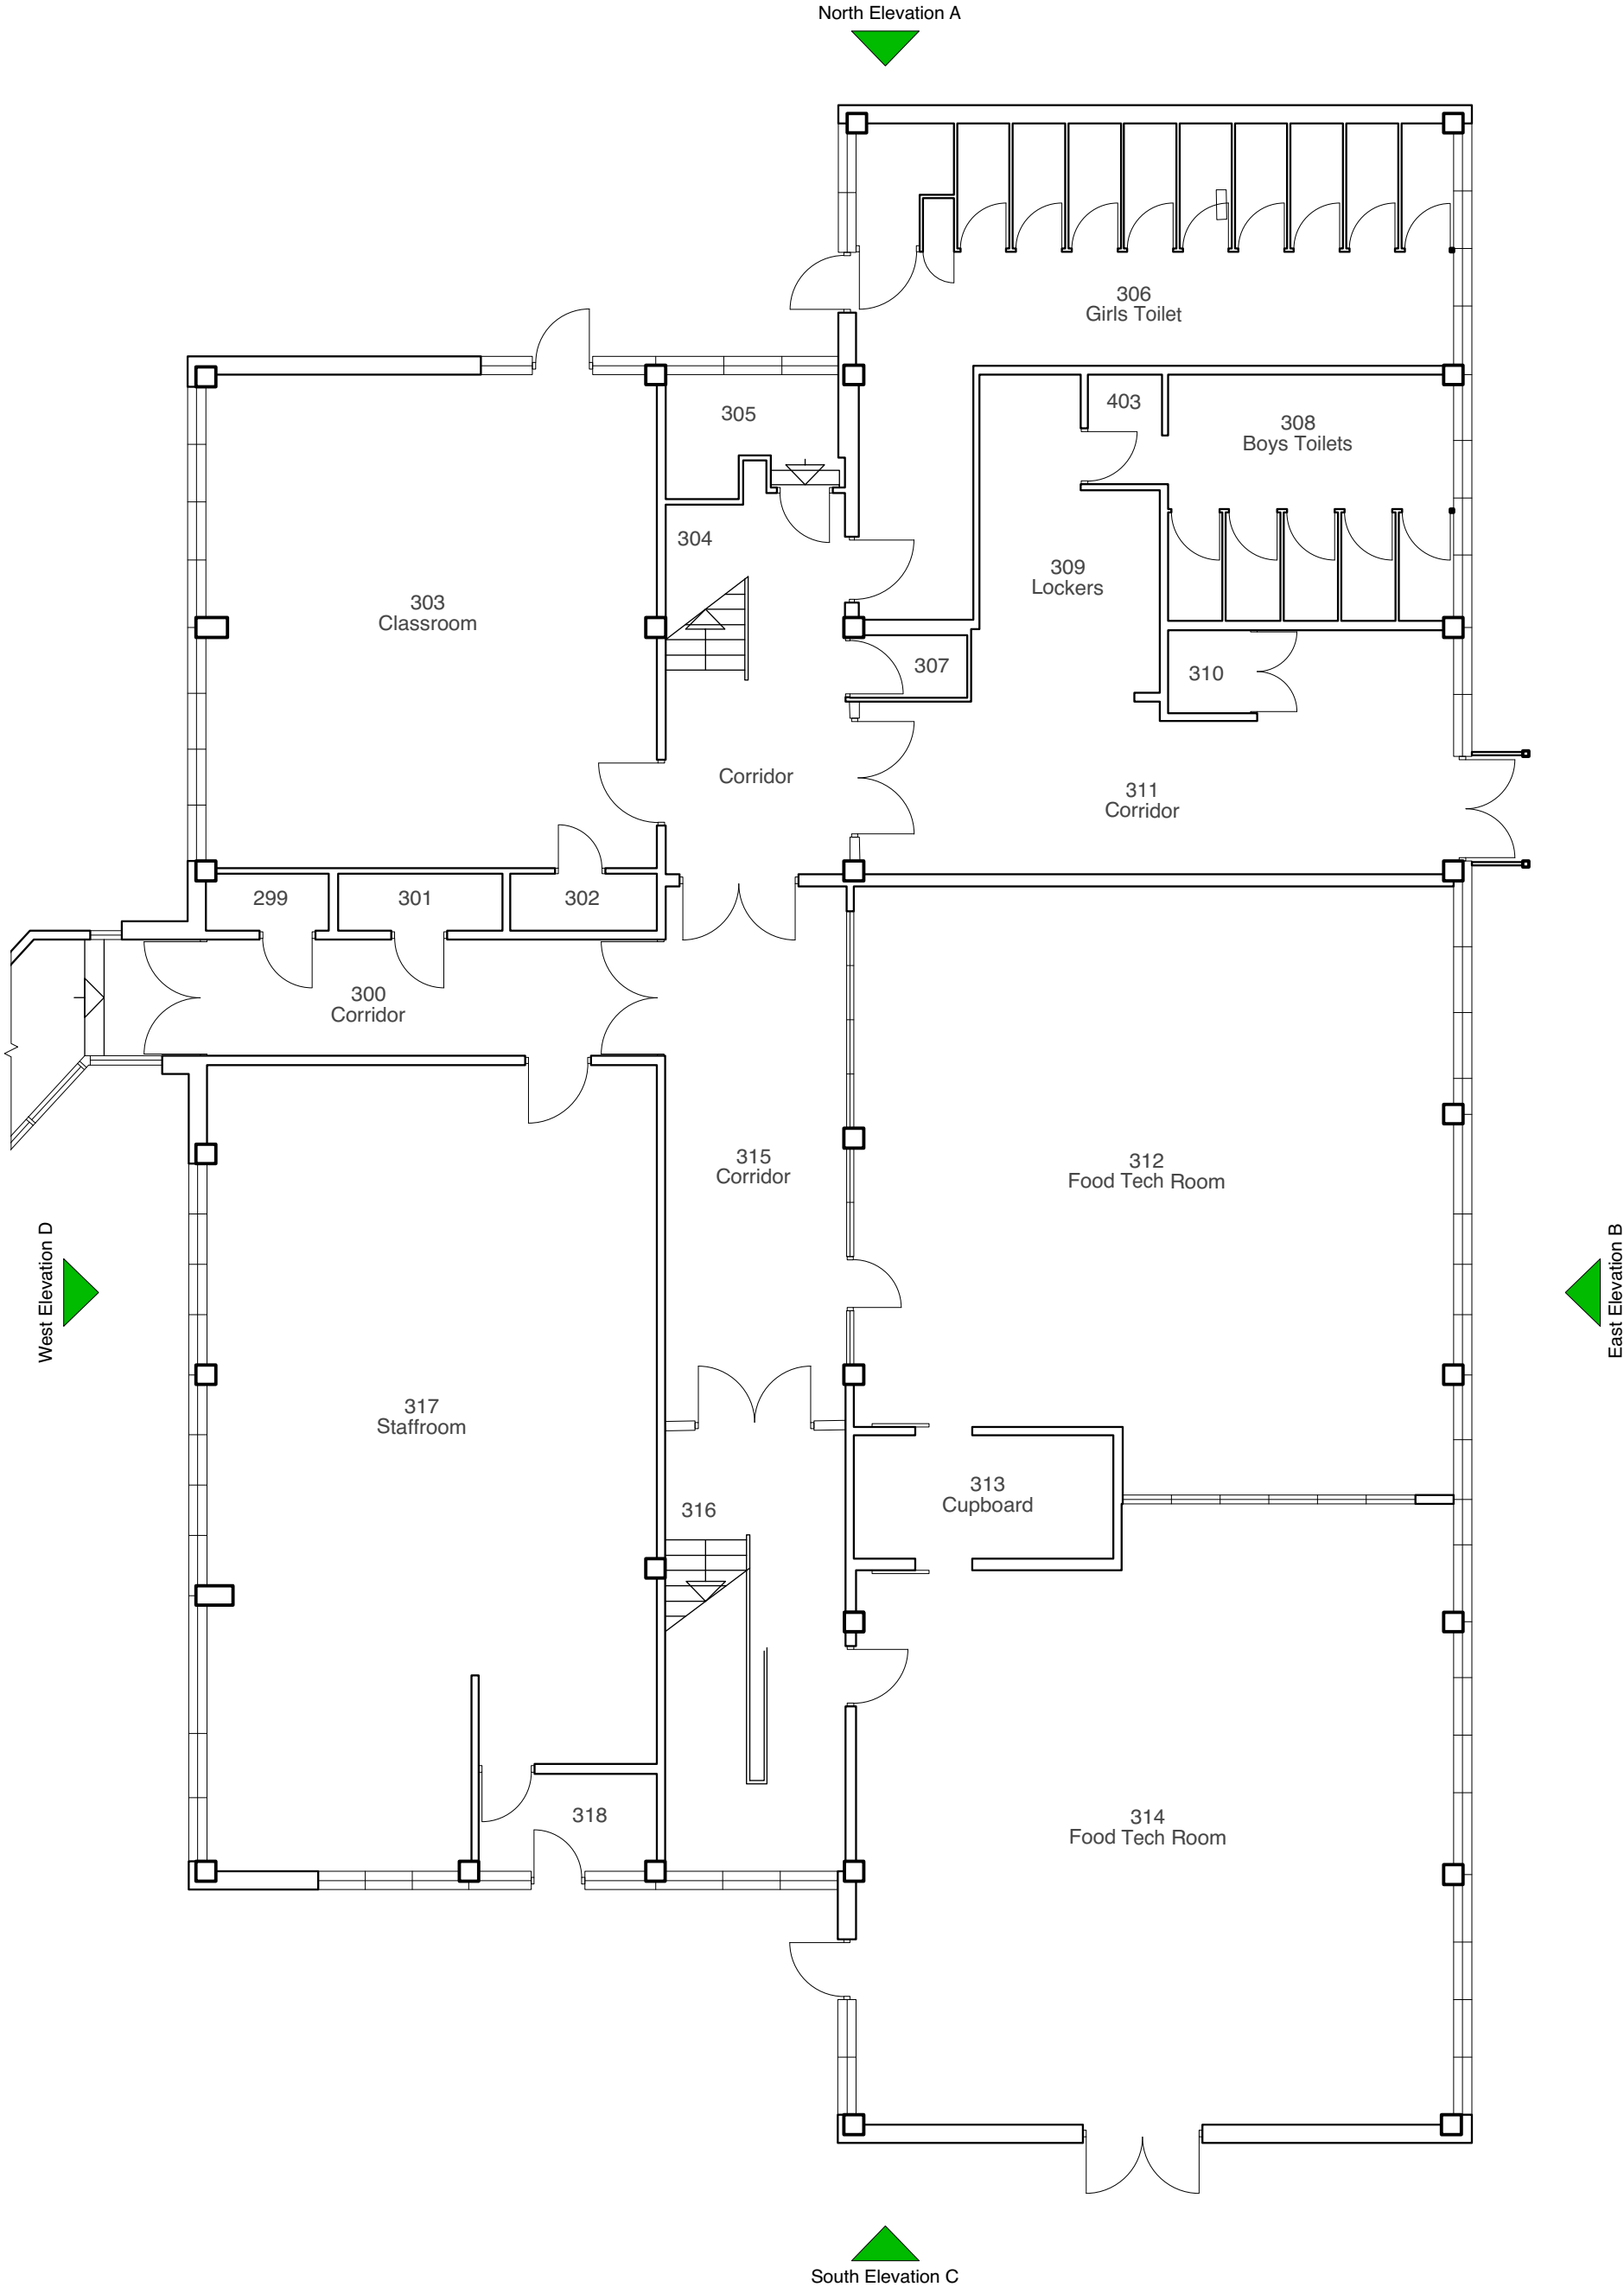

EXISTING GROUND FLOOR PLAN

Scale 1:100 @ A3



Chartered Architects
Chartered Building Surveyor
Interior Designers
CDM Services
Unit 1 Lakeside, Headlands
Business Park, Salisbury Road,
Ringwood BH24 3PB
+44 (0)1425 472 833
www.kendallkingscott.co.uk

Project
CIF Bid 2016/17
Windows and Roof Refurbishment
Client
Oaklands Catholic School &
Sixth Form College
Scale
1:100
Paper Size
A3
Filename
150922.vwx
© Copyright.

Rv. Date By Ap Note

Drawing Title
Existing Ground Floor Plan

Project No.
150922 L(P)03

Date
15/4/16
Drawn
MC
Checked
AB
Status
PLANNING

Check all dimensions and levels on site.

Only to be used on the site for which designed. The electronic transmission of designs/information contained in this drawing is carried out entirely at the User's risk and Kendall Kingscott Ltd. will have no liability for any errors or inaccuracies arising therefrom. The production of amended or updated information from the said design/information by the User is entirely the responsibility of the User and Kendall Kingscott Ltd. shall have no responsibility in respect thereof whatsoever.