

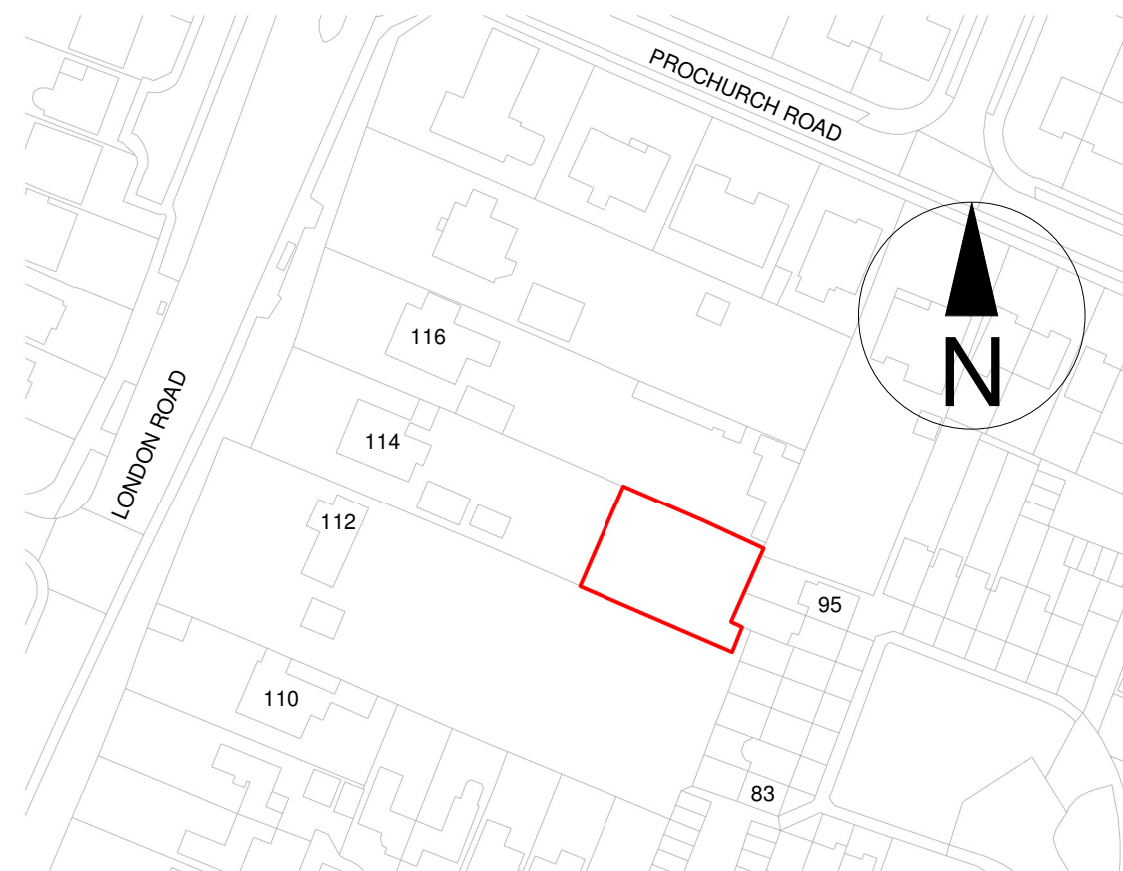
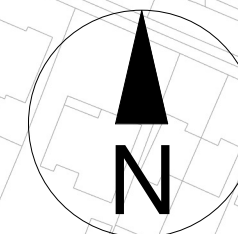
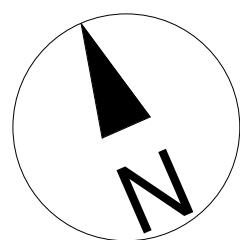


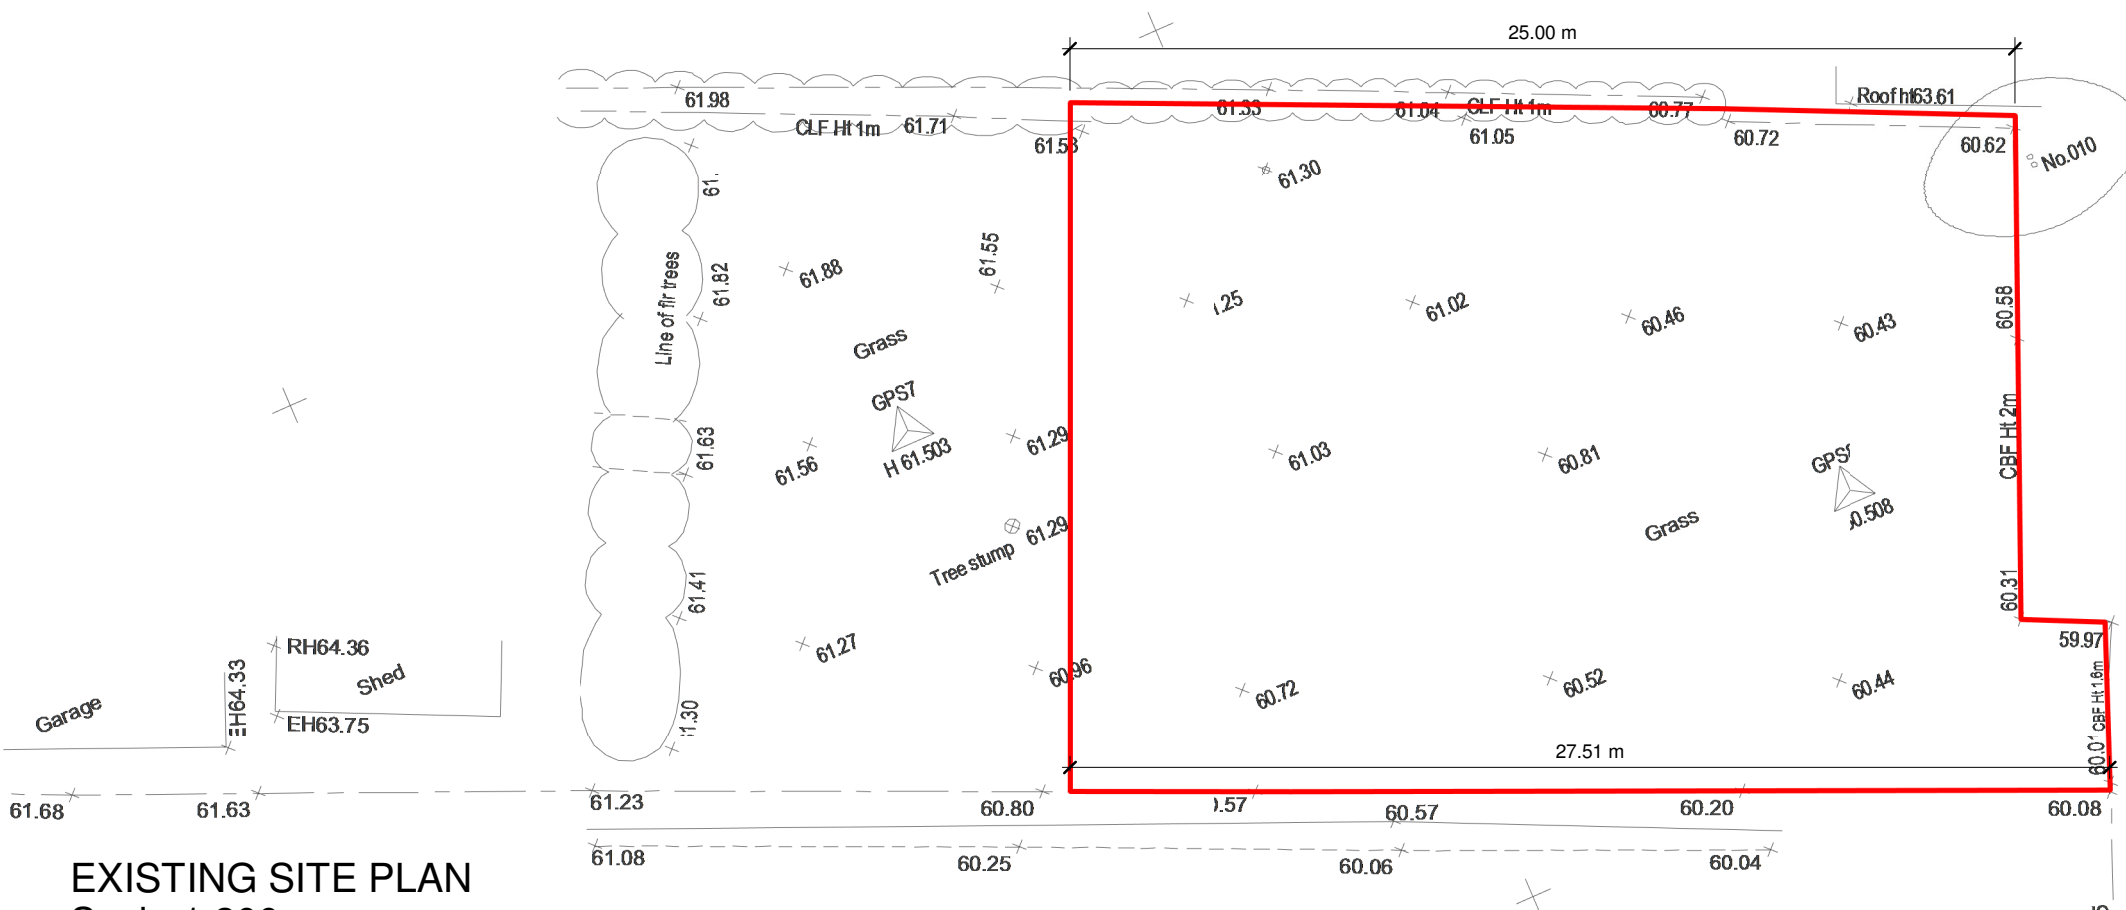

LOCATION PLAN
Scale 1:1250

Ordnance Survey Licence No.
100031961

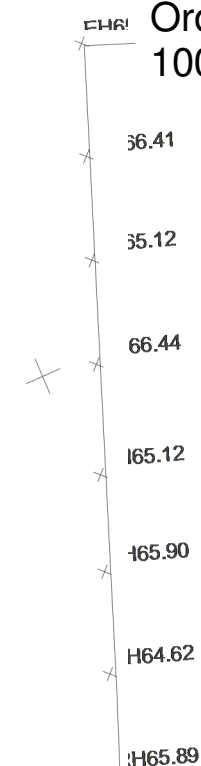

EXISTING SITE PLAN
Scale 1:200

STYLE FRONT.CO.UK
Design & build


Style Front London Ltd
Chester House
Fulham Green
81-83 Fulham High Street
London
SW6 3JA

Tel: 023 9270 4206
Email: info@stylefront.co.uk

Scale bar 1:200



Scale bar 1:1250

 

Style Front Holdings Ltd

Rear of 114 London Road, Cowplain,
PO8 8HB

© 2016 - The contents of this drawing and the designs depicted are and remain the exclusive property under copyright of Style Front London Ltd.

Existing Site and Location Plan

Project number 114LR

Date 03-11-2016

EX-01

Scale As indicated @ A3