



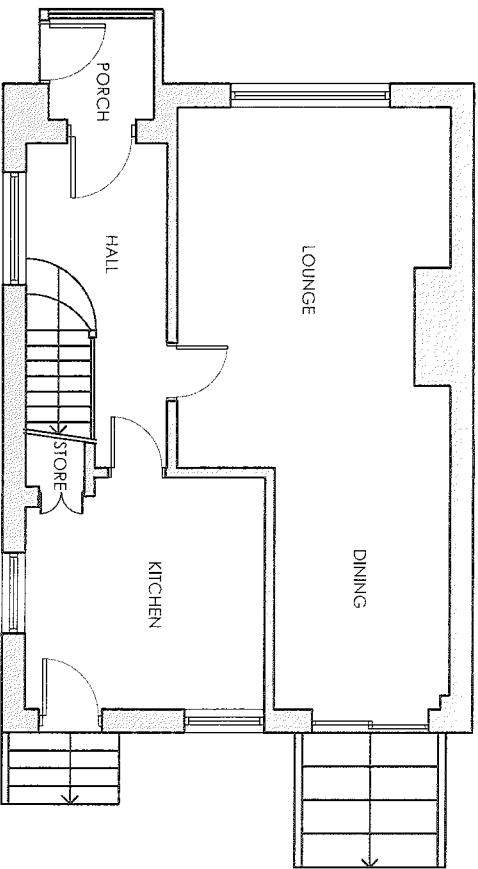

EXISTING GROUND FLOOR PLAN


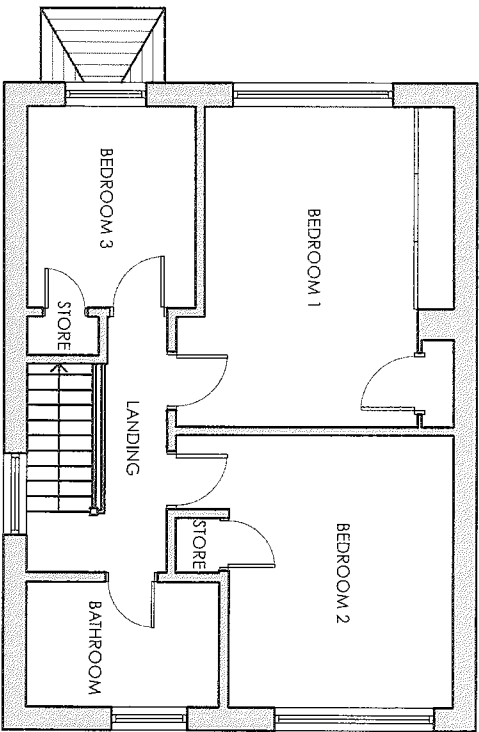


EXISTING FIRST FLOOR PLAN


KEY

- Proposed new walls / partitions
- Proposed structural lintels & beams
- Existing walls / partitions
- Roof light above

SCALE 1:100

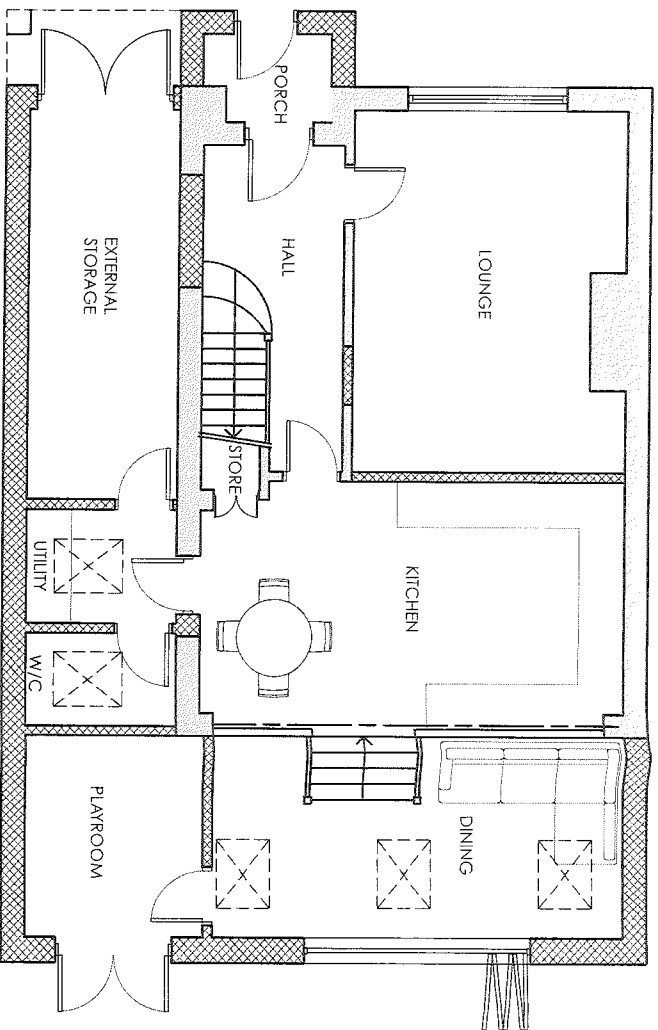 


PROPOSED GROUND FLOOR PLAN

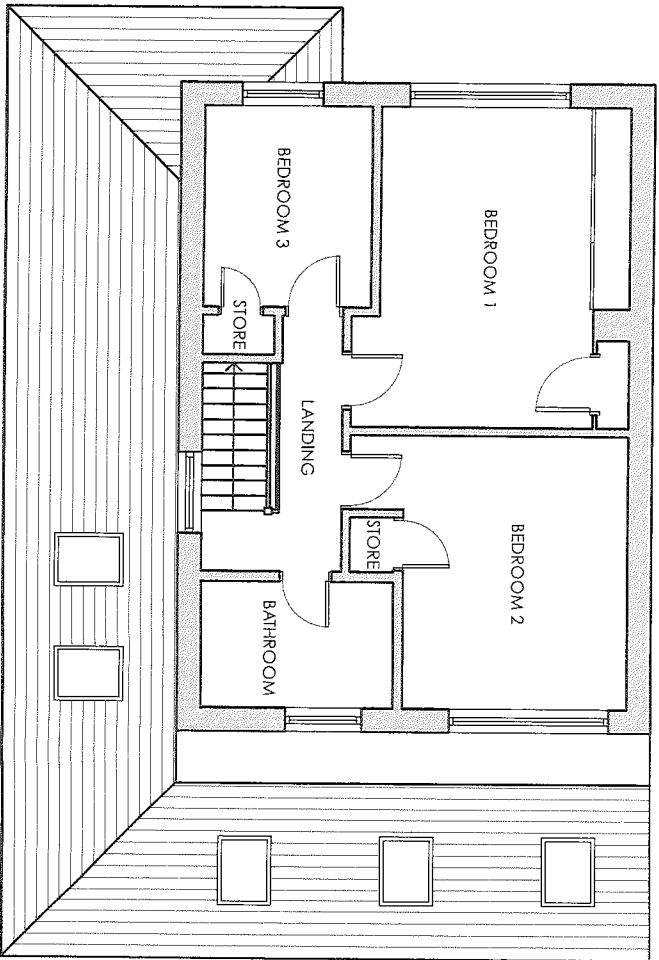

PROPOSED FIRST FLOOR PLAN

Rev	Date	Note	Author	Checked
-		add/mm/yy	XXX	XXX

HAVANT BOROUGH COUNCIL
DEVELOPMENT CONTROL
31 OCT 2016
RECEIVED

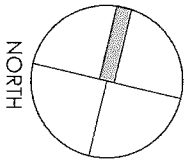

Project		Drawing	
SIDE & REAR EXTENSION & HOME ALTS, 30 PINK RIDGE HAVANT PO9 3LU		GROUND & FIRST FLOOR PLANS	
Client	MR MACKLEY	Job-Dwg Number	16055-PL-002
Status	PLANNING	Rev	-
Scale	1:100	Sheet Size	A3
Author	RH	Checked	JP
		Date	20/10/16
PA JAMES POTTER ASSOCIATES www.jpca.design JPAs, PO85KQJH Suite 2, Winter Works, Royal 119 Winter Road Southsea, Portsmouth, PO4 8DS T: +44(0)2393 871 000			