


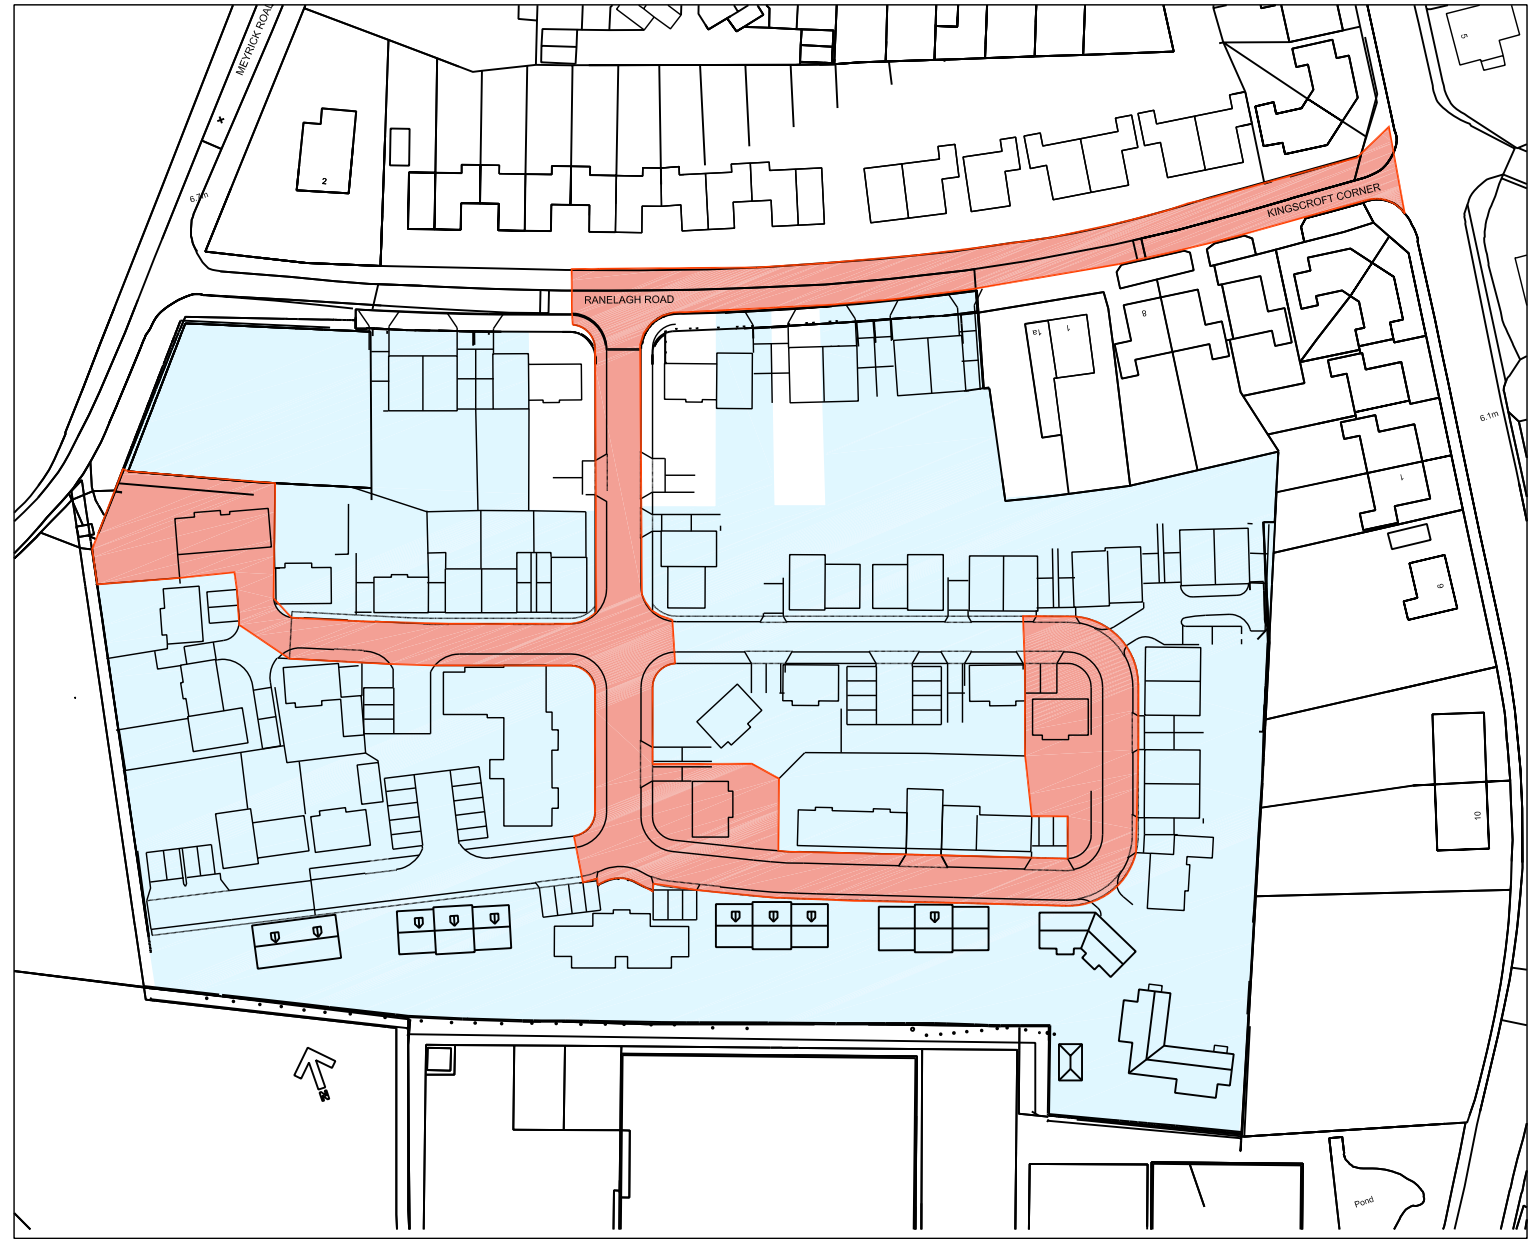

Location Plan 1:1250



- Existing Trees
- Proposed Indicative Trees
(Refer to Soft Landscape Drawing to confirmed positions)
- Existing Hedge
- Proposed Hedge
(Refer to Soft Landscape Drawing to confirmed position)



Accommodation Schedule:

- 1 No. 3 Bed Houses (105sqm - Type E)
- 1 No. 4 Bed Houses (101sqm - Type G)
- 1 No. 4 Bed Houses (128sqm - Type H)


Note: Bin & Bike storage to be provided within rear gardens

Site Plan 1:500

Rev	Date	Description	By	PM
B	--	Redline amended	--	--
A	--	Plot 3 boundary shown	--	--
REVISIONS				

NOTE:
This layout is based on a brief provided by Foreman Homes and is shown on an Ordinance Survey enlargement and the position, size and disposition of the units are approximate. Final layout will be determined following a detailed survey by others, and is subject to planning, highways and statutory authorities consent.

Planning

 

Scale @ A1: 1:500 & 1:1250
Date: © Oct15

Drawn by: HJE
Checked by:

TITLE
Site Plan-Section 73 - Ranelagh Road
Havant
Proposed Site Plan &
Location Plan (New Application Context)

Drawing No:
14.071B.07

Revised:

B



HGP ARCHITECTS
FURZEHALL FARM, WICKHAM ROAD
FAREHAM, HAMPSHIRE, PO16 7JH
T: 01329 283 225
F: 01329 237 004
E: EMAIL@HGP-ARCHITECTS.CO.UK
W: WWW.HGP-ARCHITECTS.CO.UK

HGP Architects Ltd.
Copyright Reserved.
Check dims. on site.