




DISCLAIMER: This drawing is copyright and the property of Trinity Rose Architecture Ltd and information is not to be disclosed or reproduced. All dimensions are millimetres, you should not scale from the drawing unless for planning purposes and use figured dimensions where shown. If you are in doubt or the contents of the drawing are not suitable please ask. Please use this drawing in conjunction with all consultants information and site specifications.

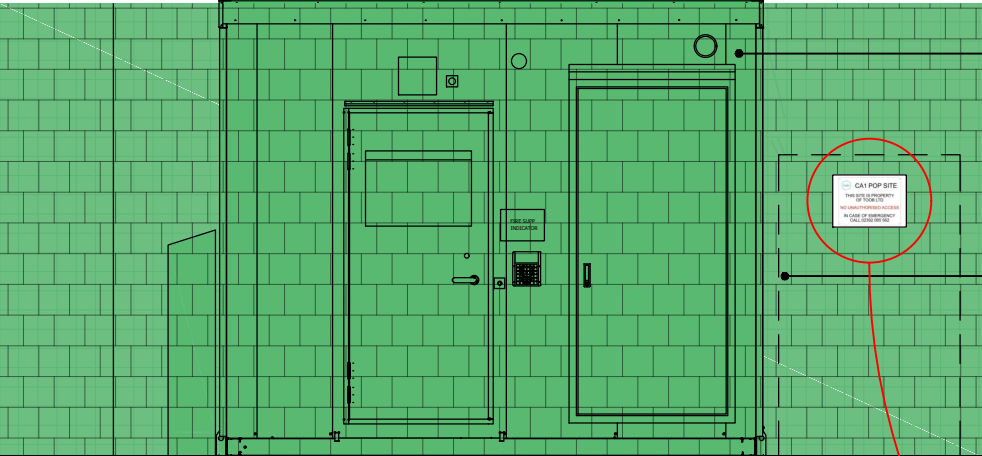


East Elevation

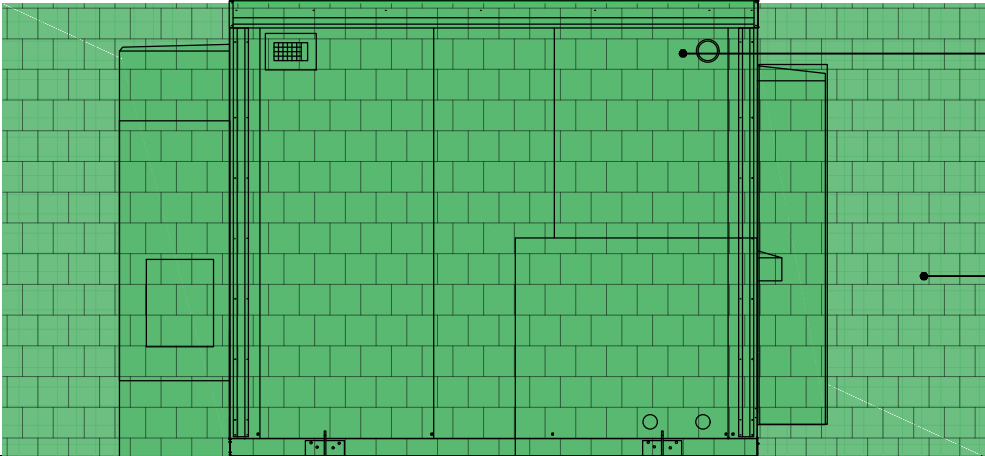

South Elevation

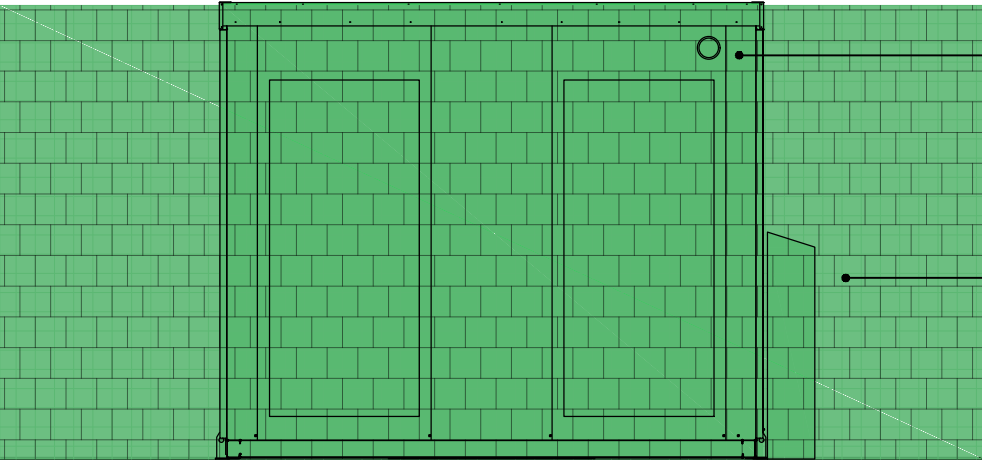

West Elevation

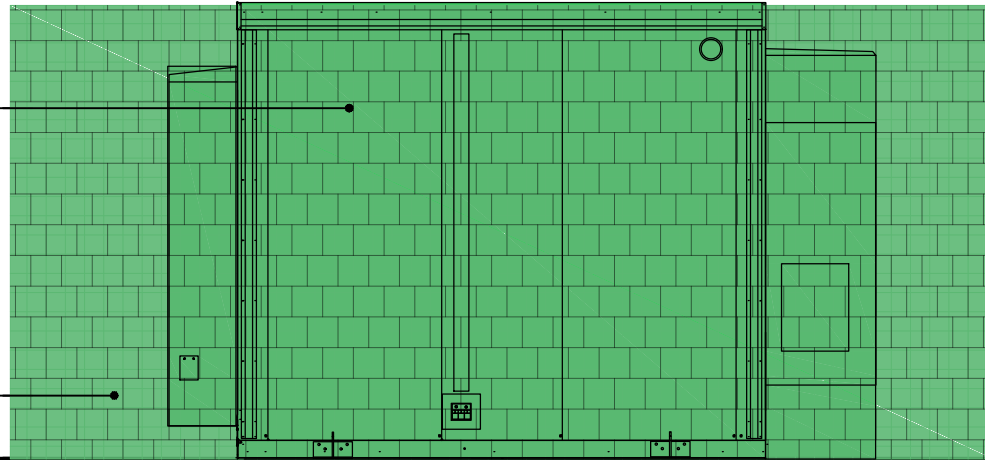

North Elevation

Scale 1:50



Rev	Date	Details	
TRINITY ROSE ARCHITECTURE			
www.trinity-rose.co.uk architecture@trinity-rose.co.uk T: 01962 880426			
Issue Preliminary			
Client Toob Limited			
Project 118 Elizabeth Road Purbrook, Waterlooville PO7 5TU			
Drawing Title Elevations (1)			
Scale 1:50 @ A3	Date June 2021	Drawing Ref. A21-355-P-031	Rev -