
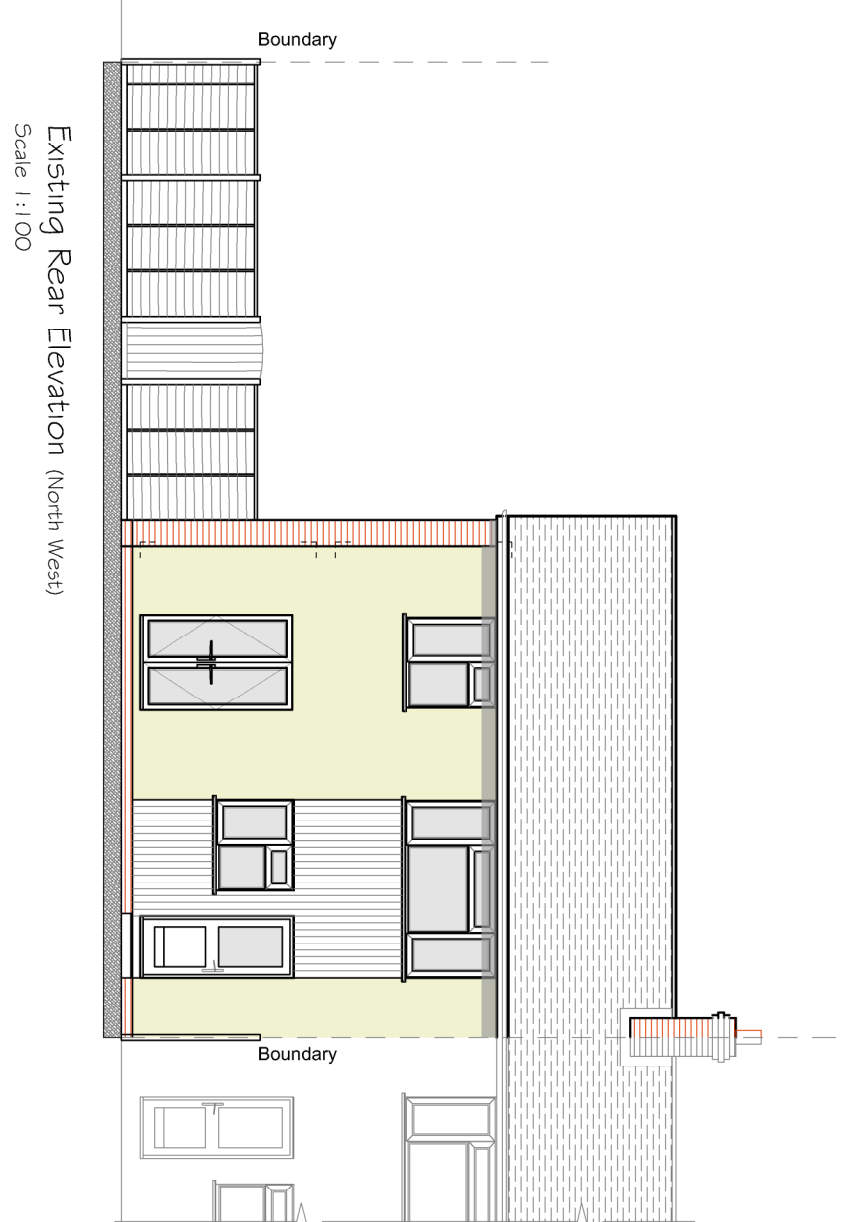
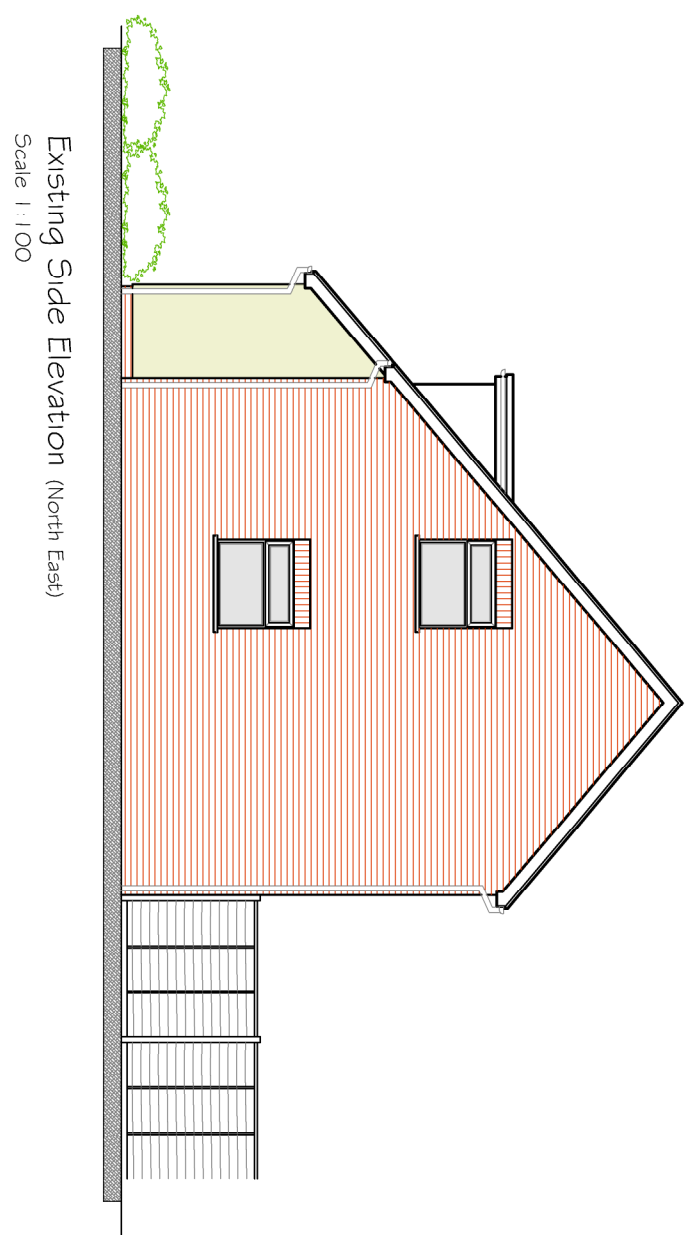
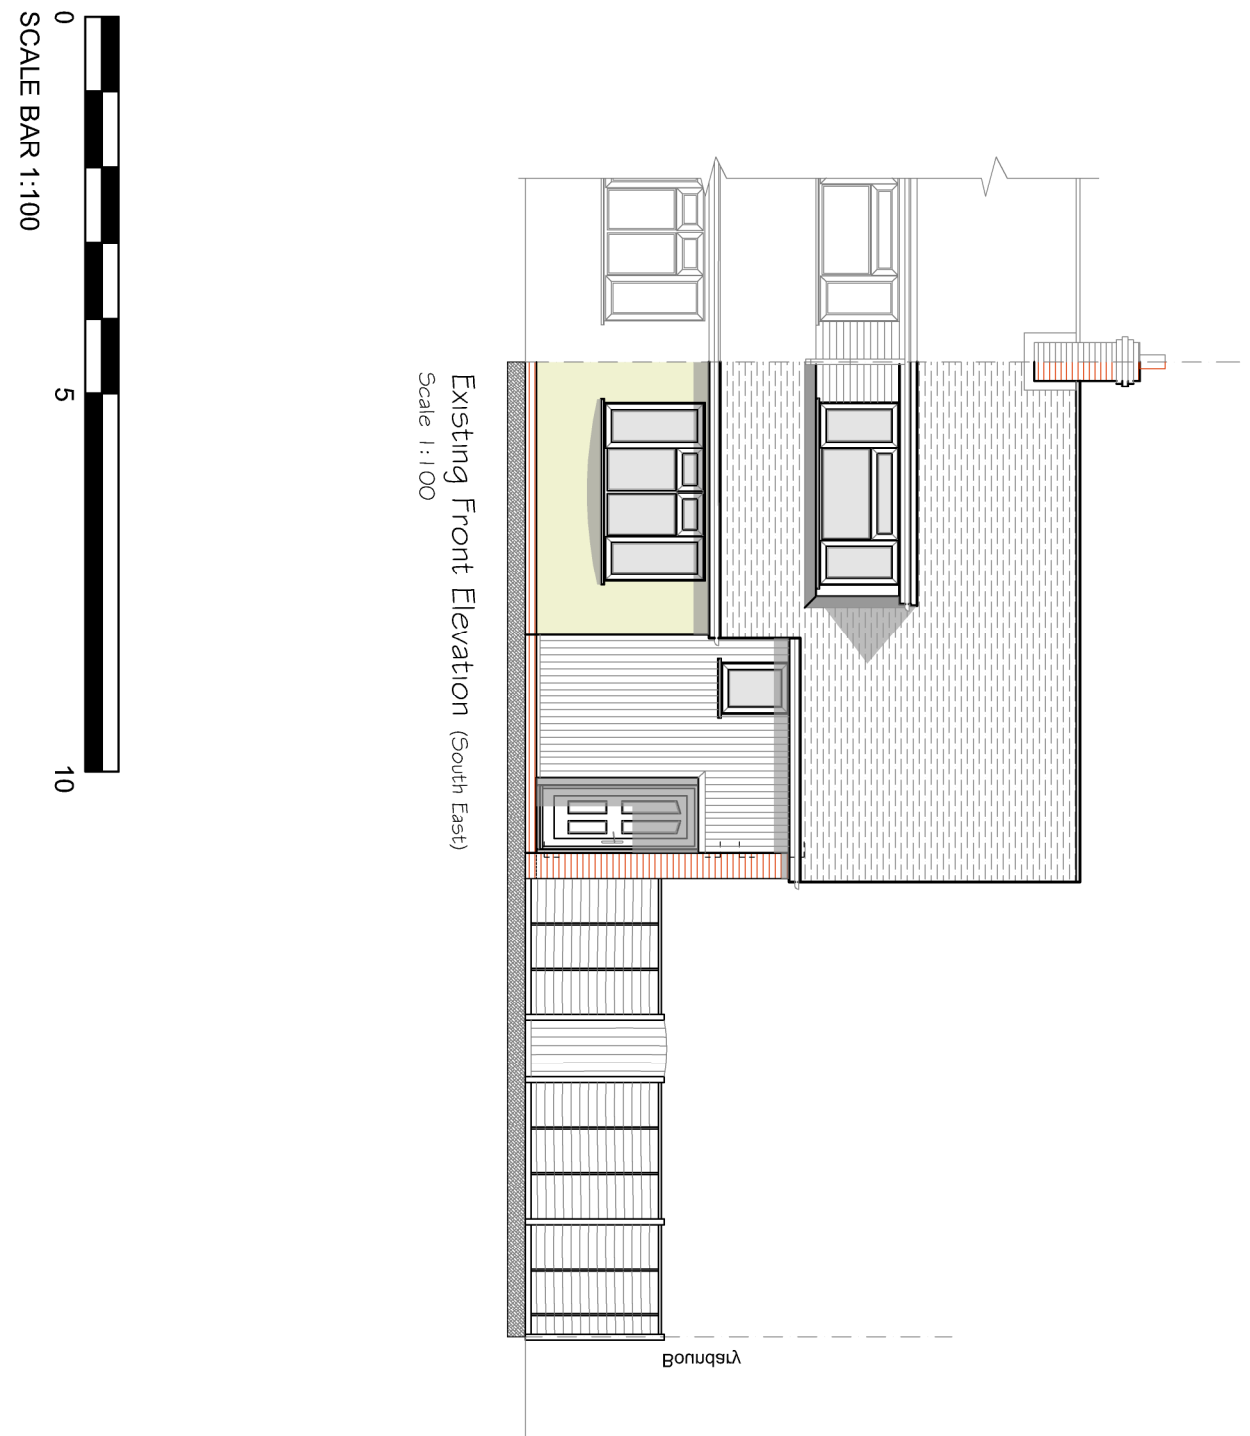


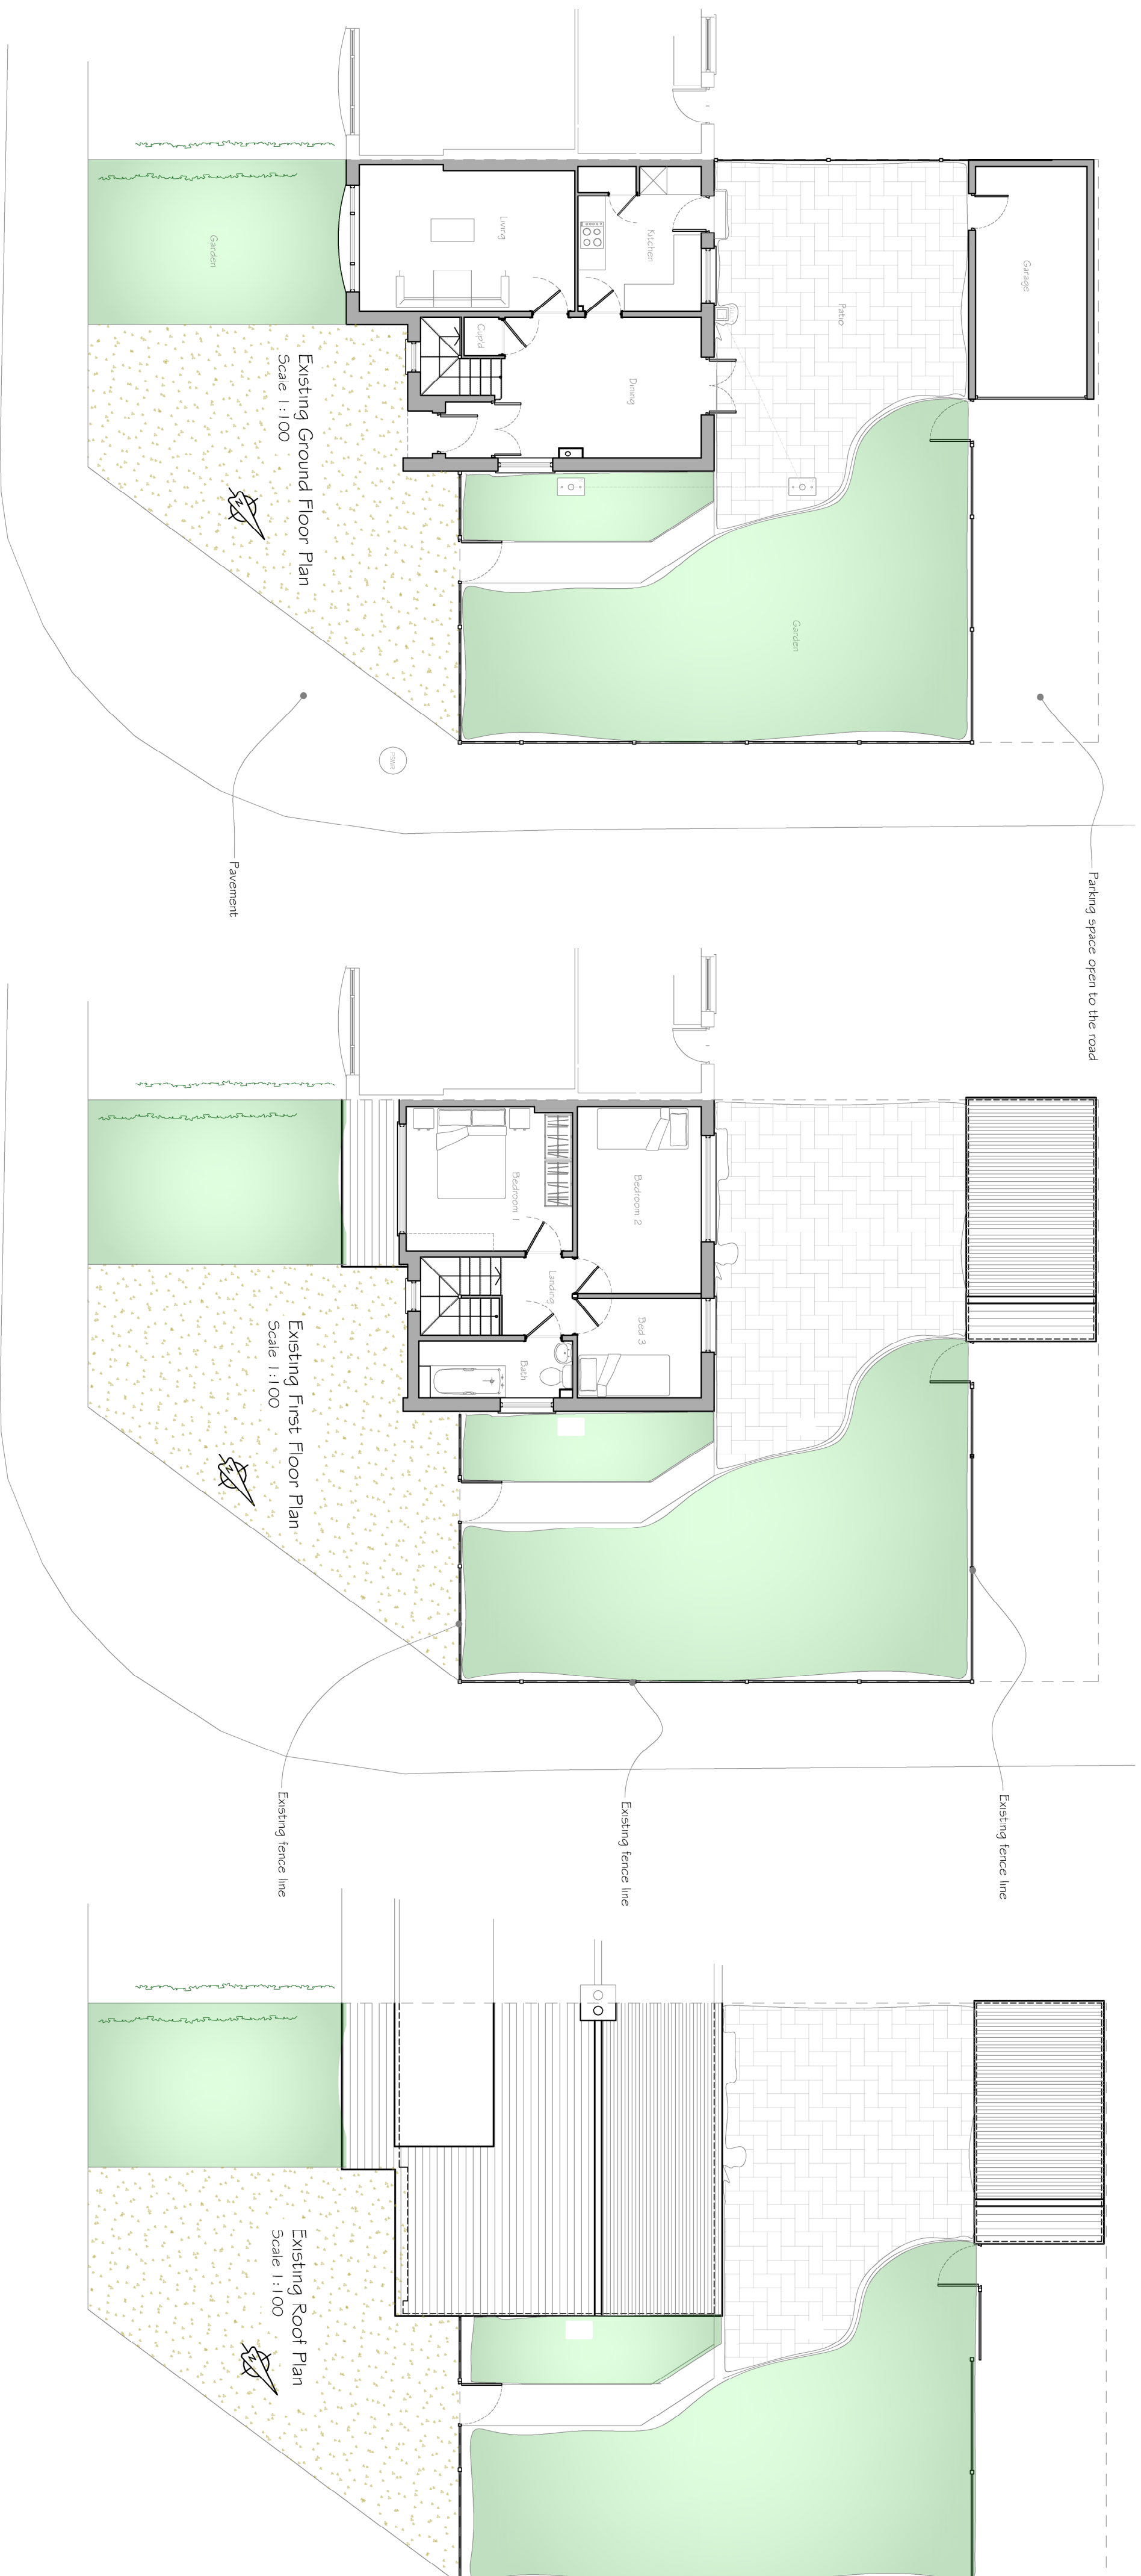

		CLIENT		PROJECT		TITLE	
		Mr & Mrs Richardson		Alterations to 6 Roundway Waterlooville Hampshire PO7 7QA		Existing Floor Plans, Elevations, Block and Location Plans	
Rev Description		Date	By	Drawn Limited © copyright Reserved		Scale : 1:100,200,1250@A1 Drawn by : MD	
REVISIONS				2021.		Drawing No: 20.301.100	
						 Drawn Ltd, 201 Southdown Road Herrnston, Haverhill, PO9 6ET Tel: 012932 005 405 Fax: 07810 218 633 Email: drawn@drawn.co.uk Web: www.drawn.co.uk	
						1	2
						3	4
						5	6
						7	8
						9	0
						A	B
						C	D
						E	F
						G	H
						I	J
						K	L
						M	N
						O	P
						Q	R
						S	T
						U	V
						W	X
						Y	Z