


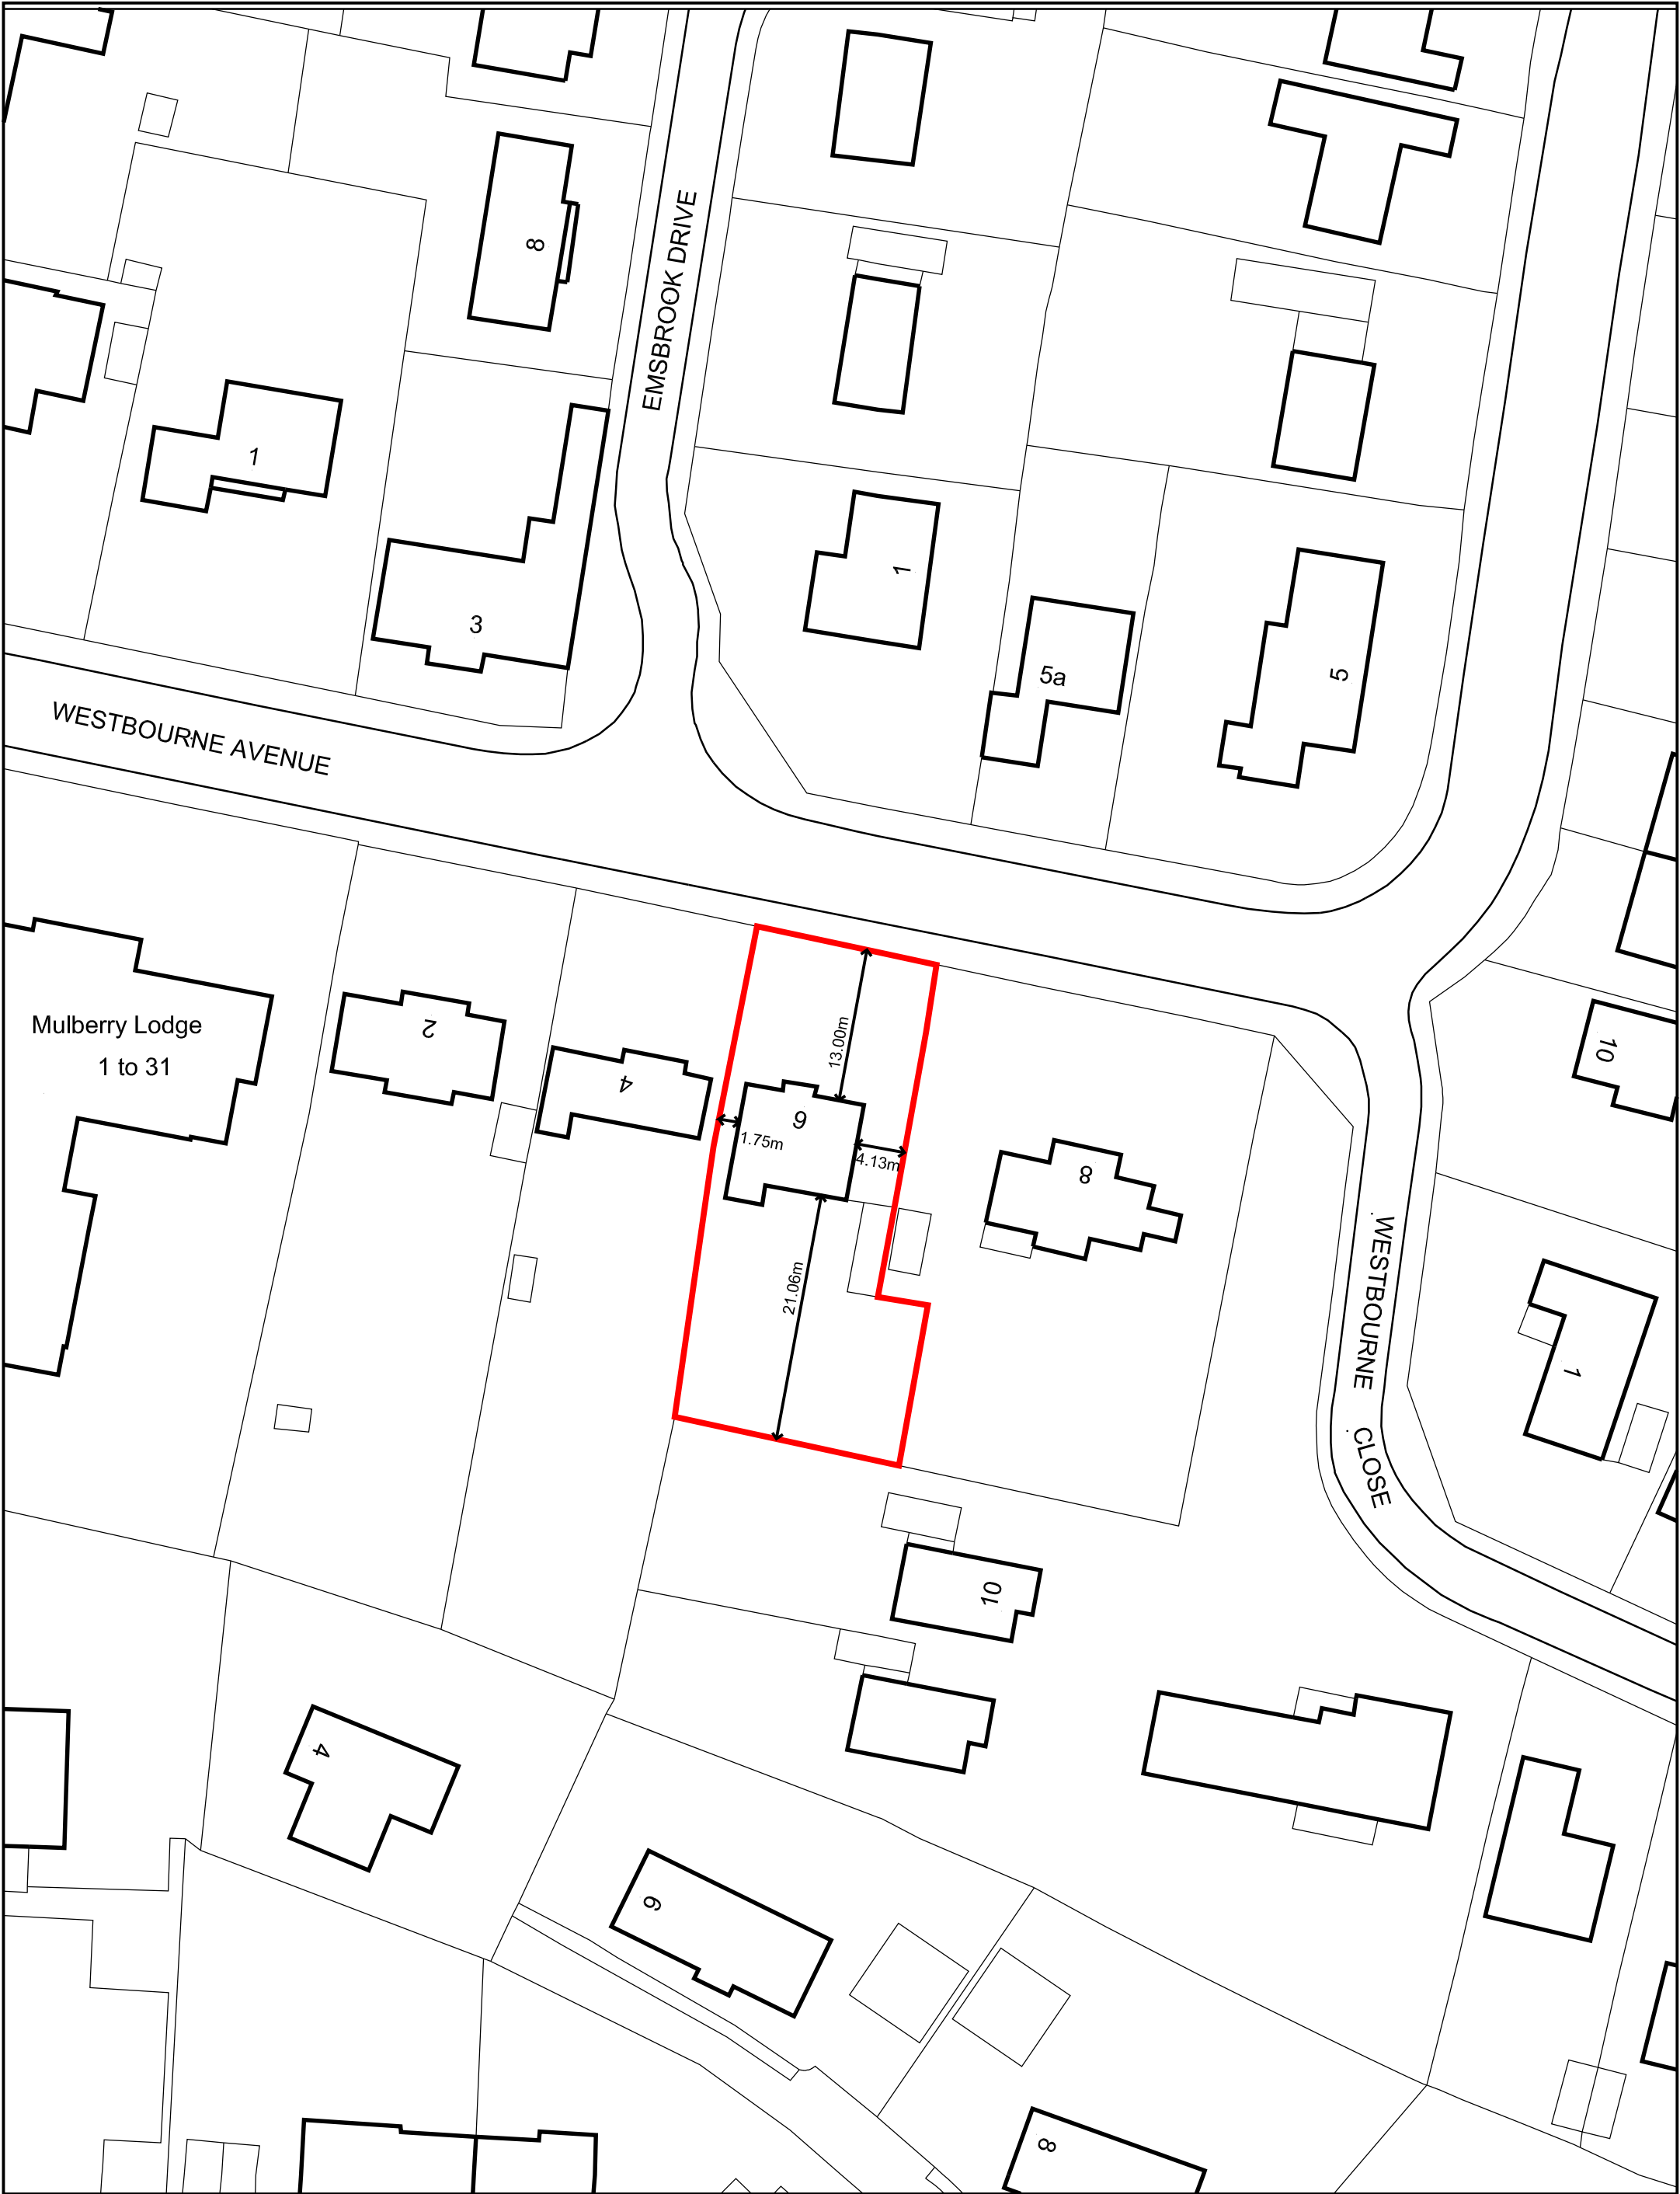

EXISTING SITE PLAN

NOTE: No 4 WESTBOURNE AVENUE HAS BEEN SIGNIFICANTLY EXTENDED - THESE PLANS ARE GENERATED FROM THE LATEST OS DATA - BUT DO NOT REFLECT THE TRUE BULK AND MASS OF THIS PROPERTY.

avltd architecture : visualization
shiloh studios, inlands road, chichester, west sussex, po188rd
t: 01243 376736 f: 0871 714 3223 e: info@avlt.co.uk

RIBA
Chartered Practice

PLANNING ISSUE

©Crown Copyright. All rights reserved. Licence no. 100051661

0 2 4 6 8 10 15 20m



6 Westbourne Ave. Mr & Mrs Kovas
EXISTING SITE PLAN
scale: 1:500 @ A3 | first issue: 09/12/2015 | drawn:nab

drawing no:
1166_05
revision: -