



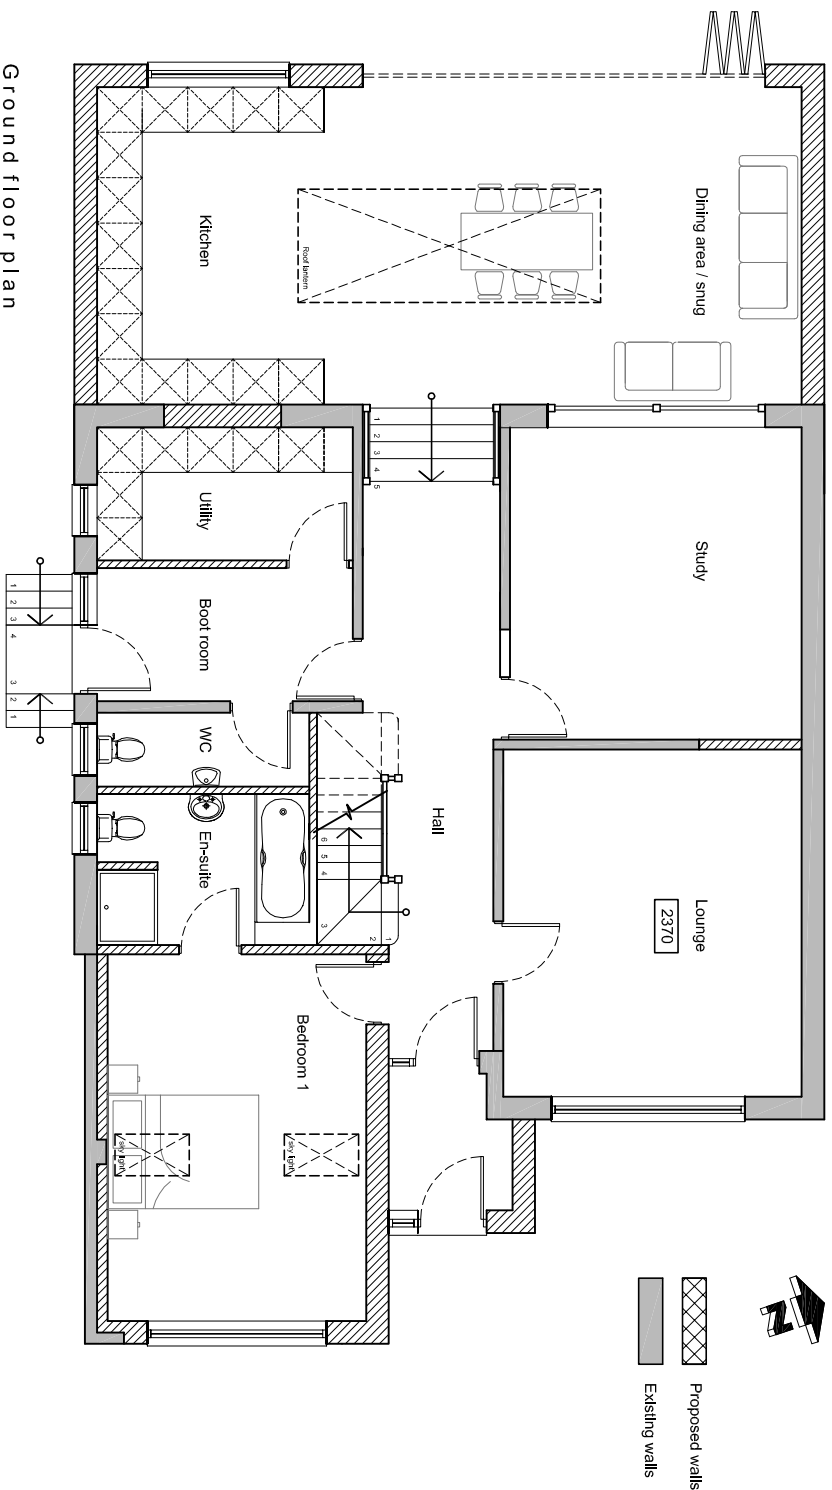


Ground floor plan

Proposed floor plans

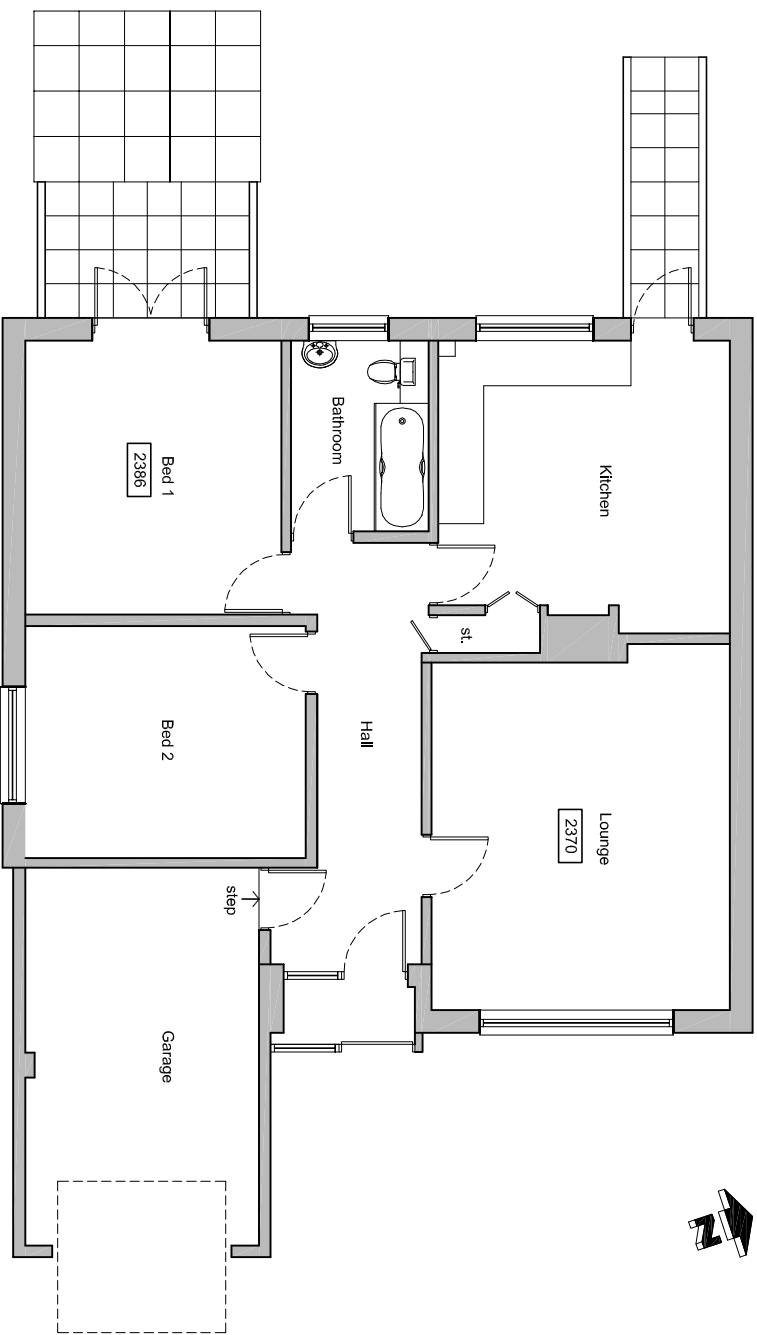


Ground floor plan

Existing floor plans scale 1:100

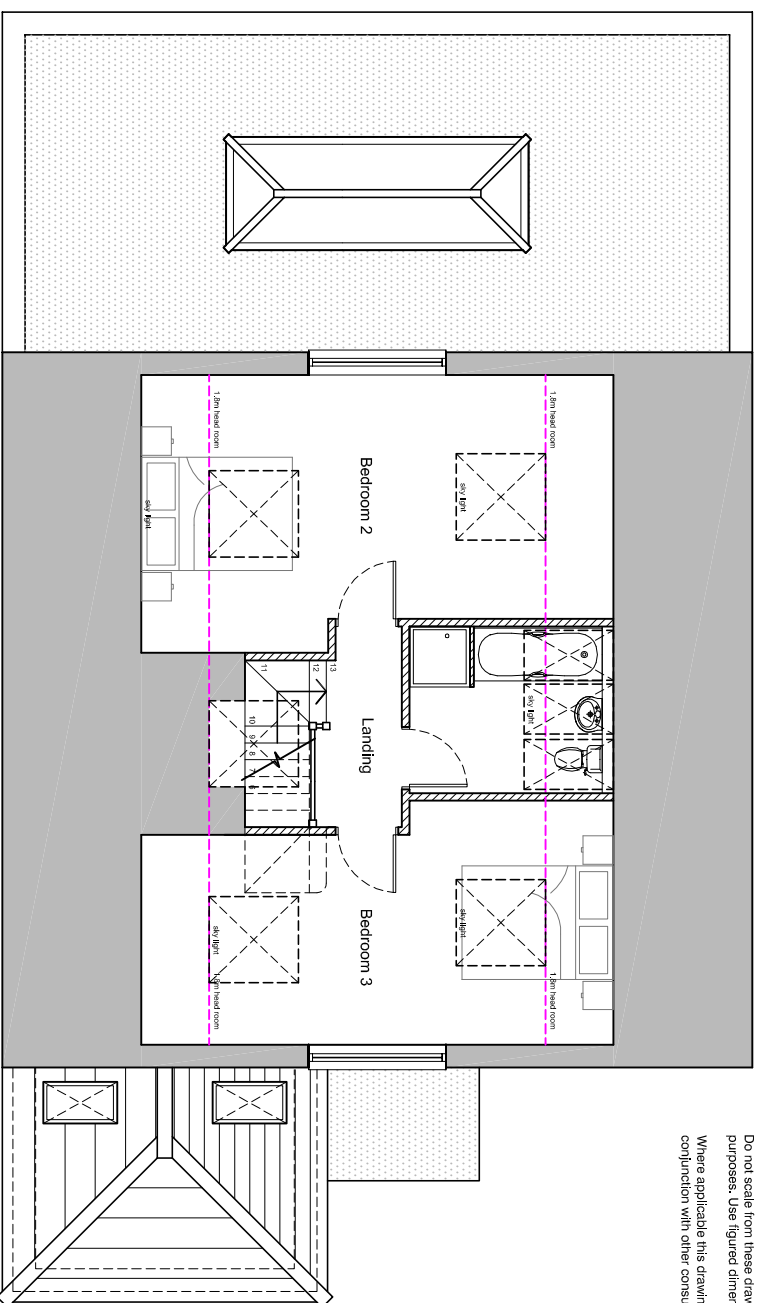


First floor plan

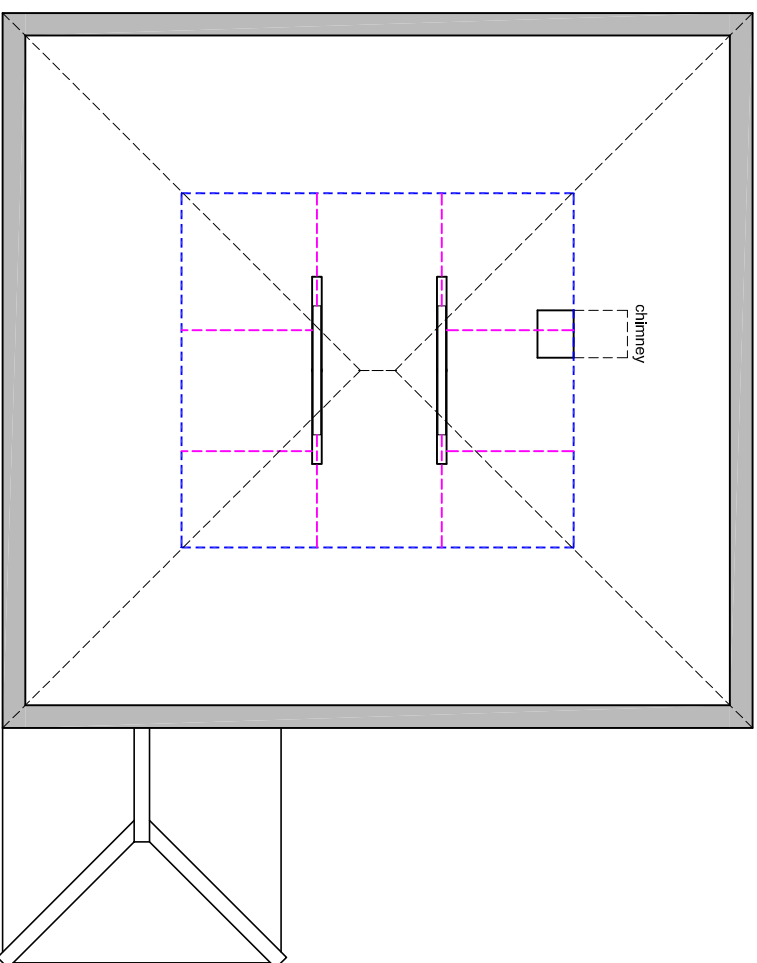

Loft plan

NOTES:
Dimensions to be checked on site before commencing work. Any discrepancies shall be reported to the architect immediately.
Do not scale from these drawings except for planning purposes. Use figured dimensions only.
Where applicable this drawing is to be read in conjunction with other consultants' drawings.

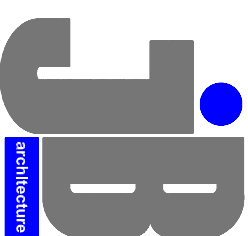

JIMMY BESSANT ARCHITECTURE
TEL: 01243 373620 M: 07769904282
E: jimmy@jb-architecture.co.uk
Web: www.jb-architecture.co.uk

For
MR & MRS STIRLING
Project
**PROPOSED REAR EXTENSION &
LOFT CONVERSION
AT 32 FAIRMead WALK
COWPLAIN, PO8 9AL**
Title
**EXISTING & PROPOSED
FLOOR PLANS**

Date	Drawn	Scale	Checked
JAN 2016	JB	1:100 @ A3	-
Job Number	Drawing Number	Revision	
PL76/16	402		