




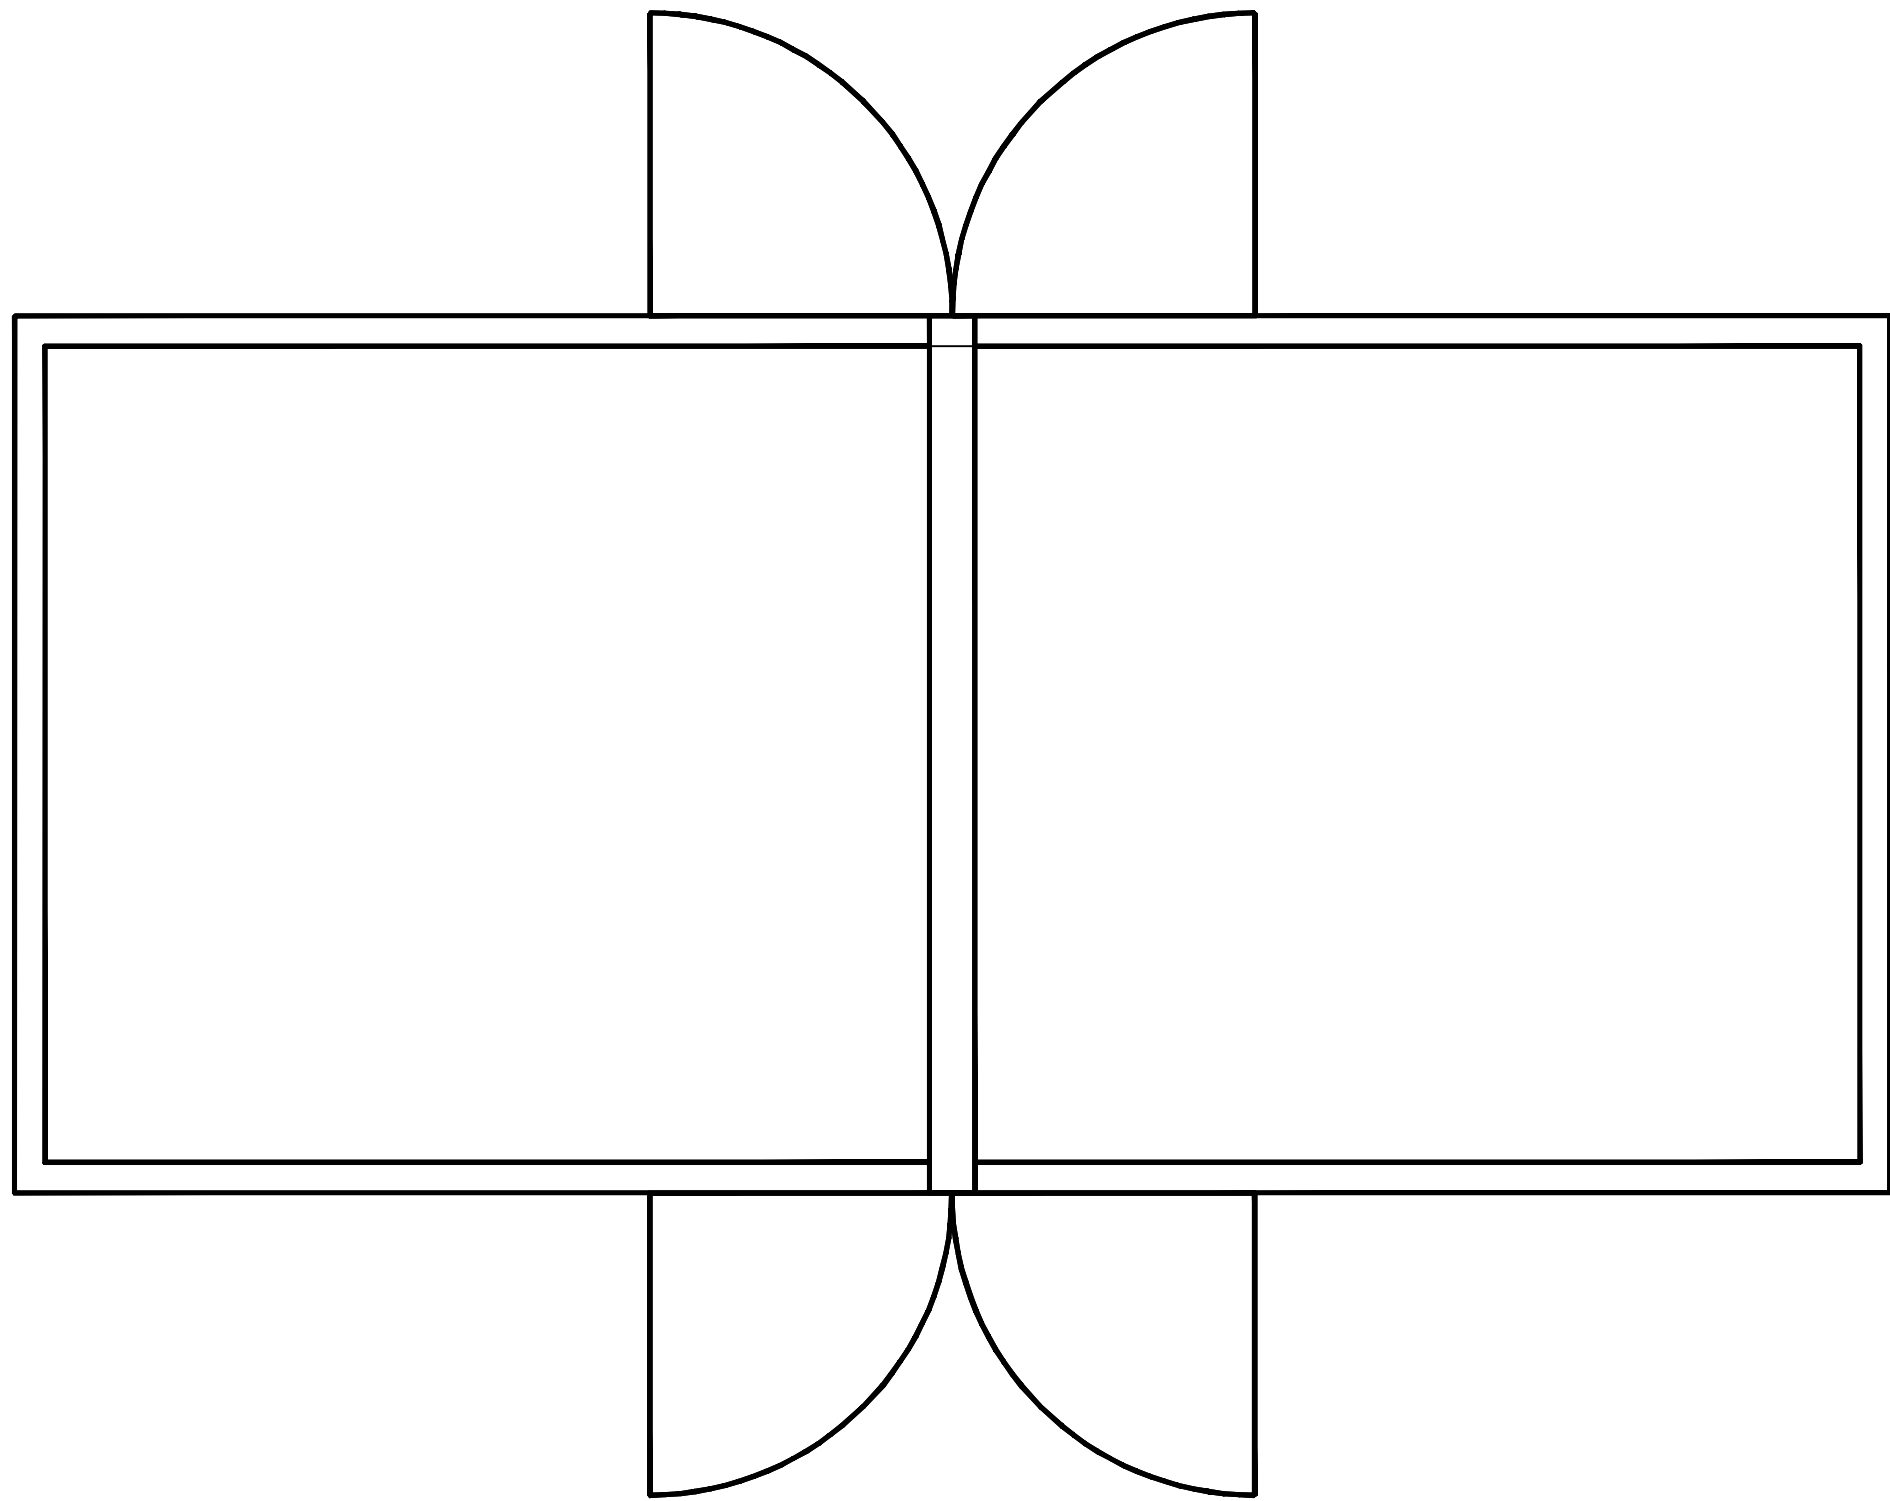


PLAN VIEW

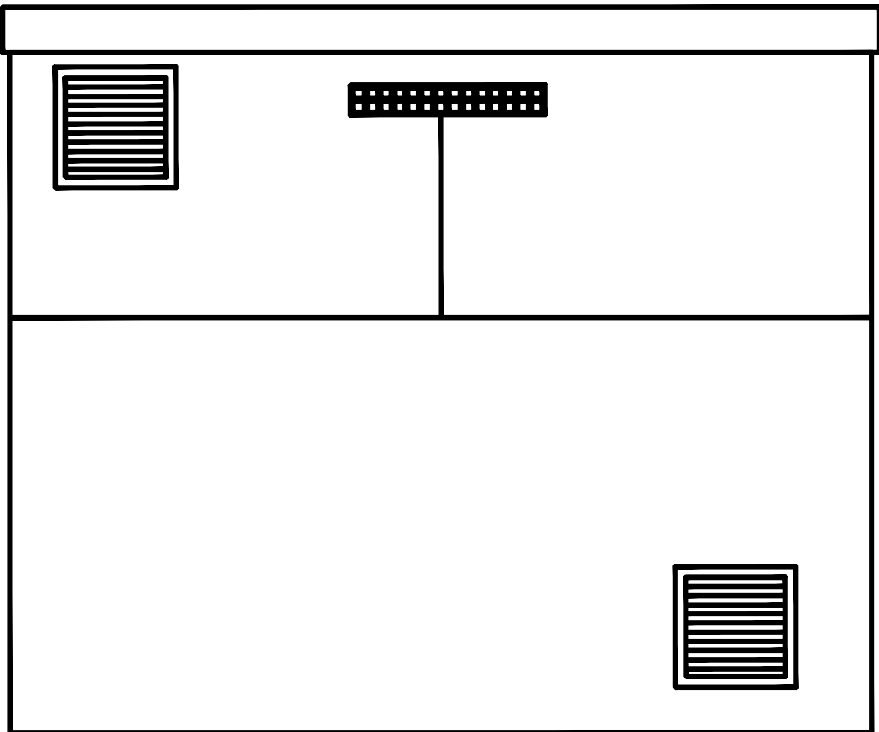


LEFT SIDE ELEVATION

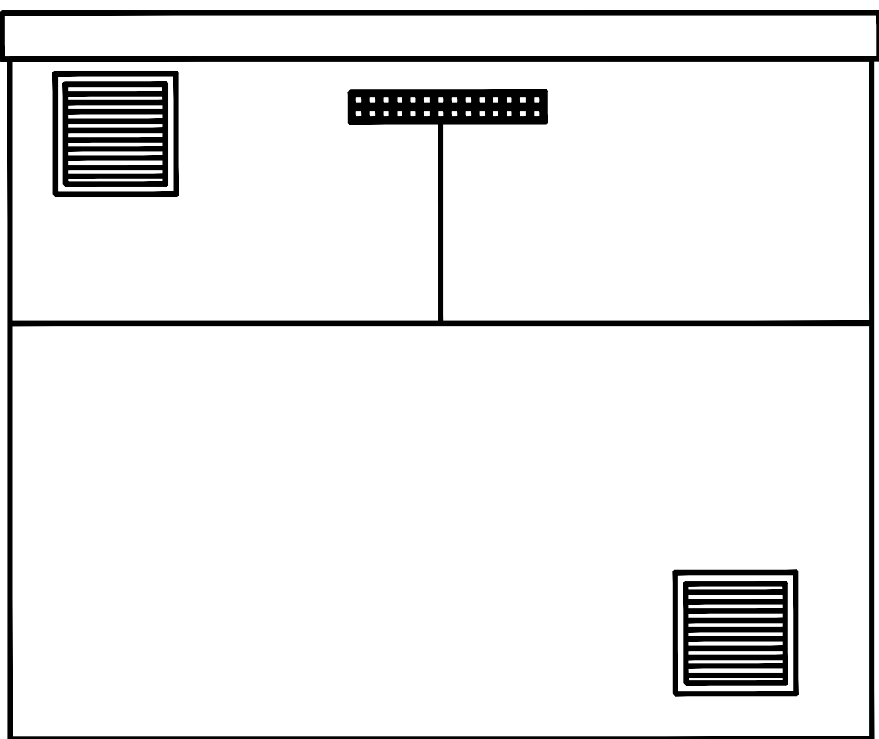

RIGHT SIDE ELEVATION

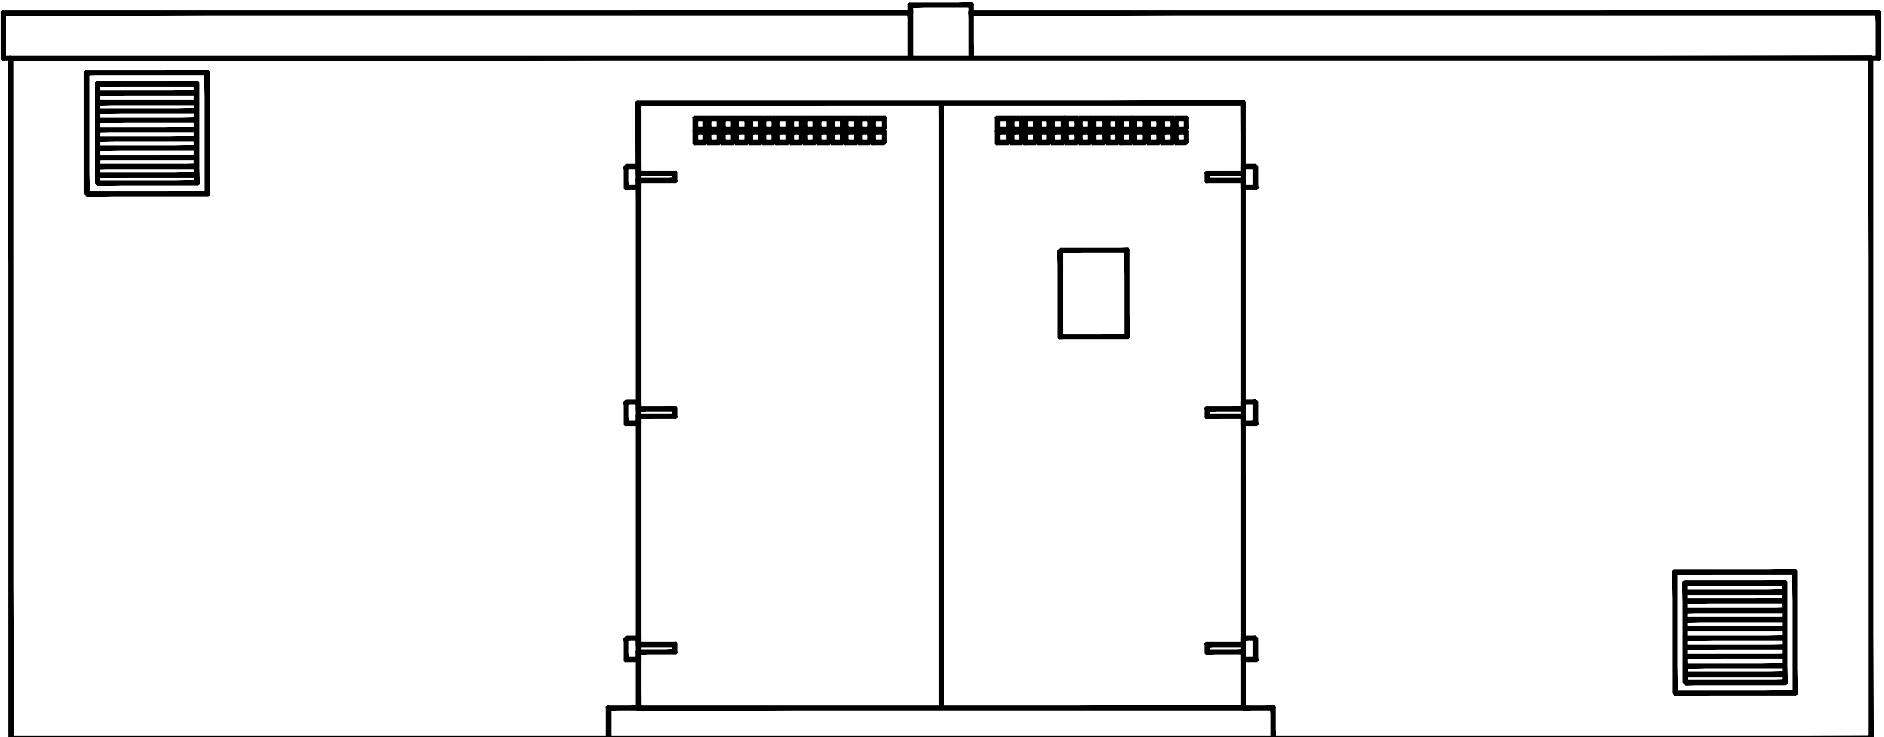

FRONT ELEVATION

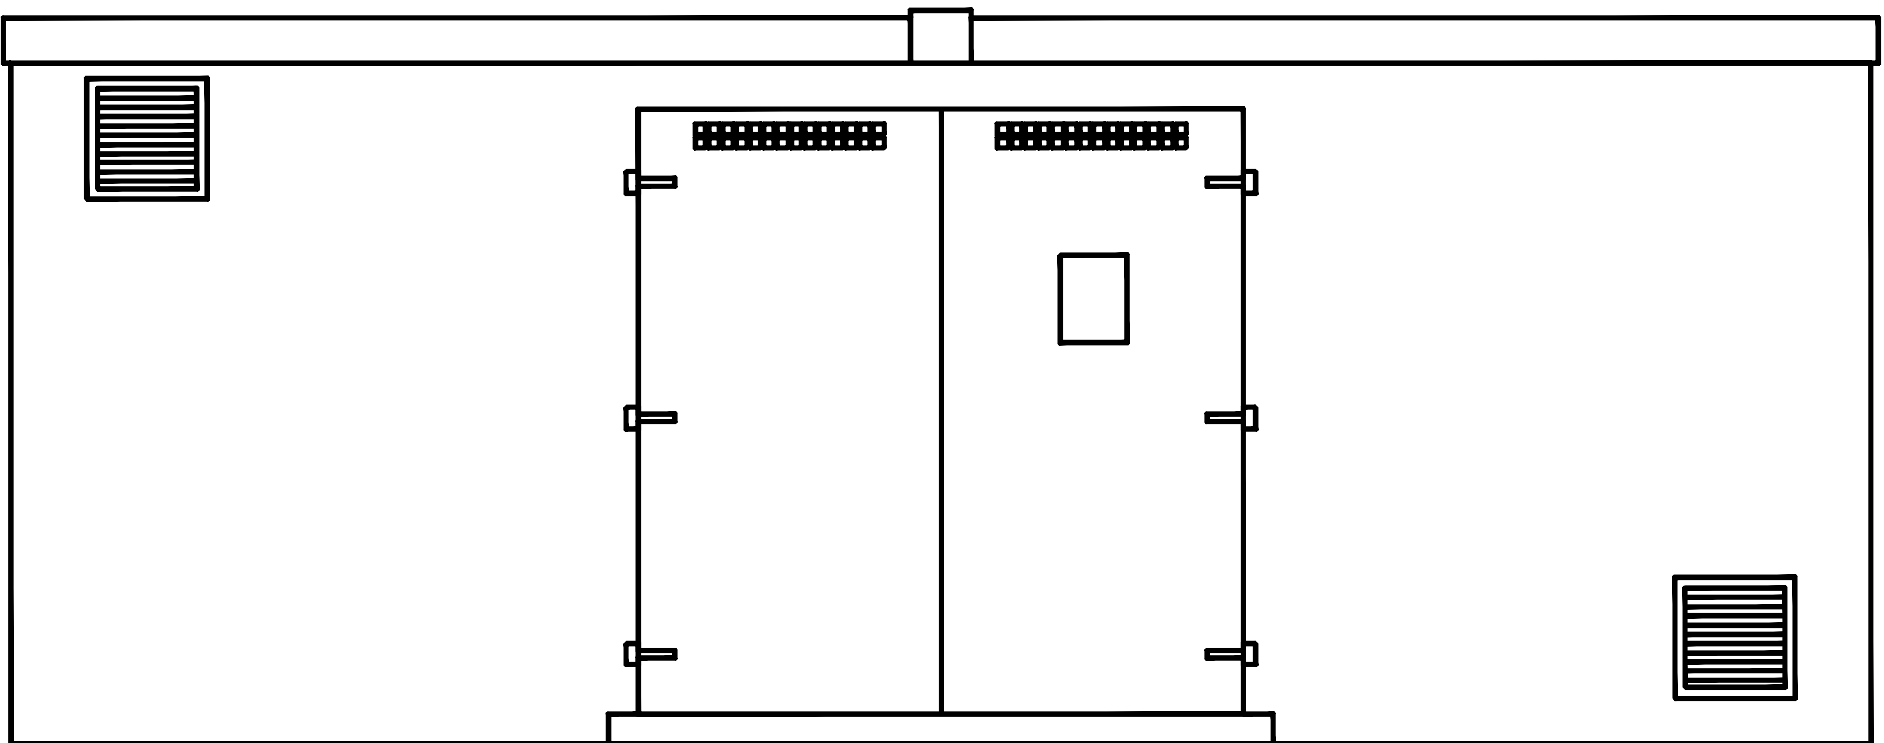

BACK ELEVATION

NOTES
GRP ENCLOSURE
COLOUR: 14C39

SCALE	1:25 @ A1	BLENDWORTH GAS KIOSK										ISSUE		DATE		ISSUE		DATE		ISSUE		DATE		ISSUE		DATE		ISSUE		DATE		CLIENT						
DATE	24/07/16																																				RYDBERG	
DRAWN	SE/MM																																				DRG. No.	
CHECKED	SO																																				ENQ 6540-05-1006-D-A	
APPROVED	GJ	PLANNING APPLOICATION NO:																																				