



BERKELEY SQUARE

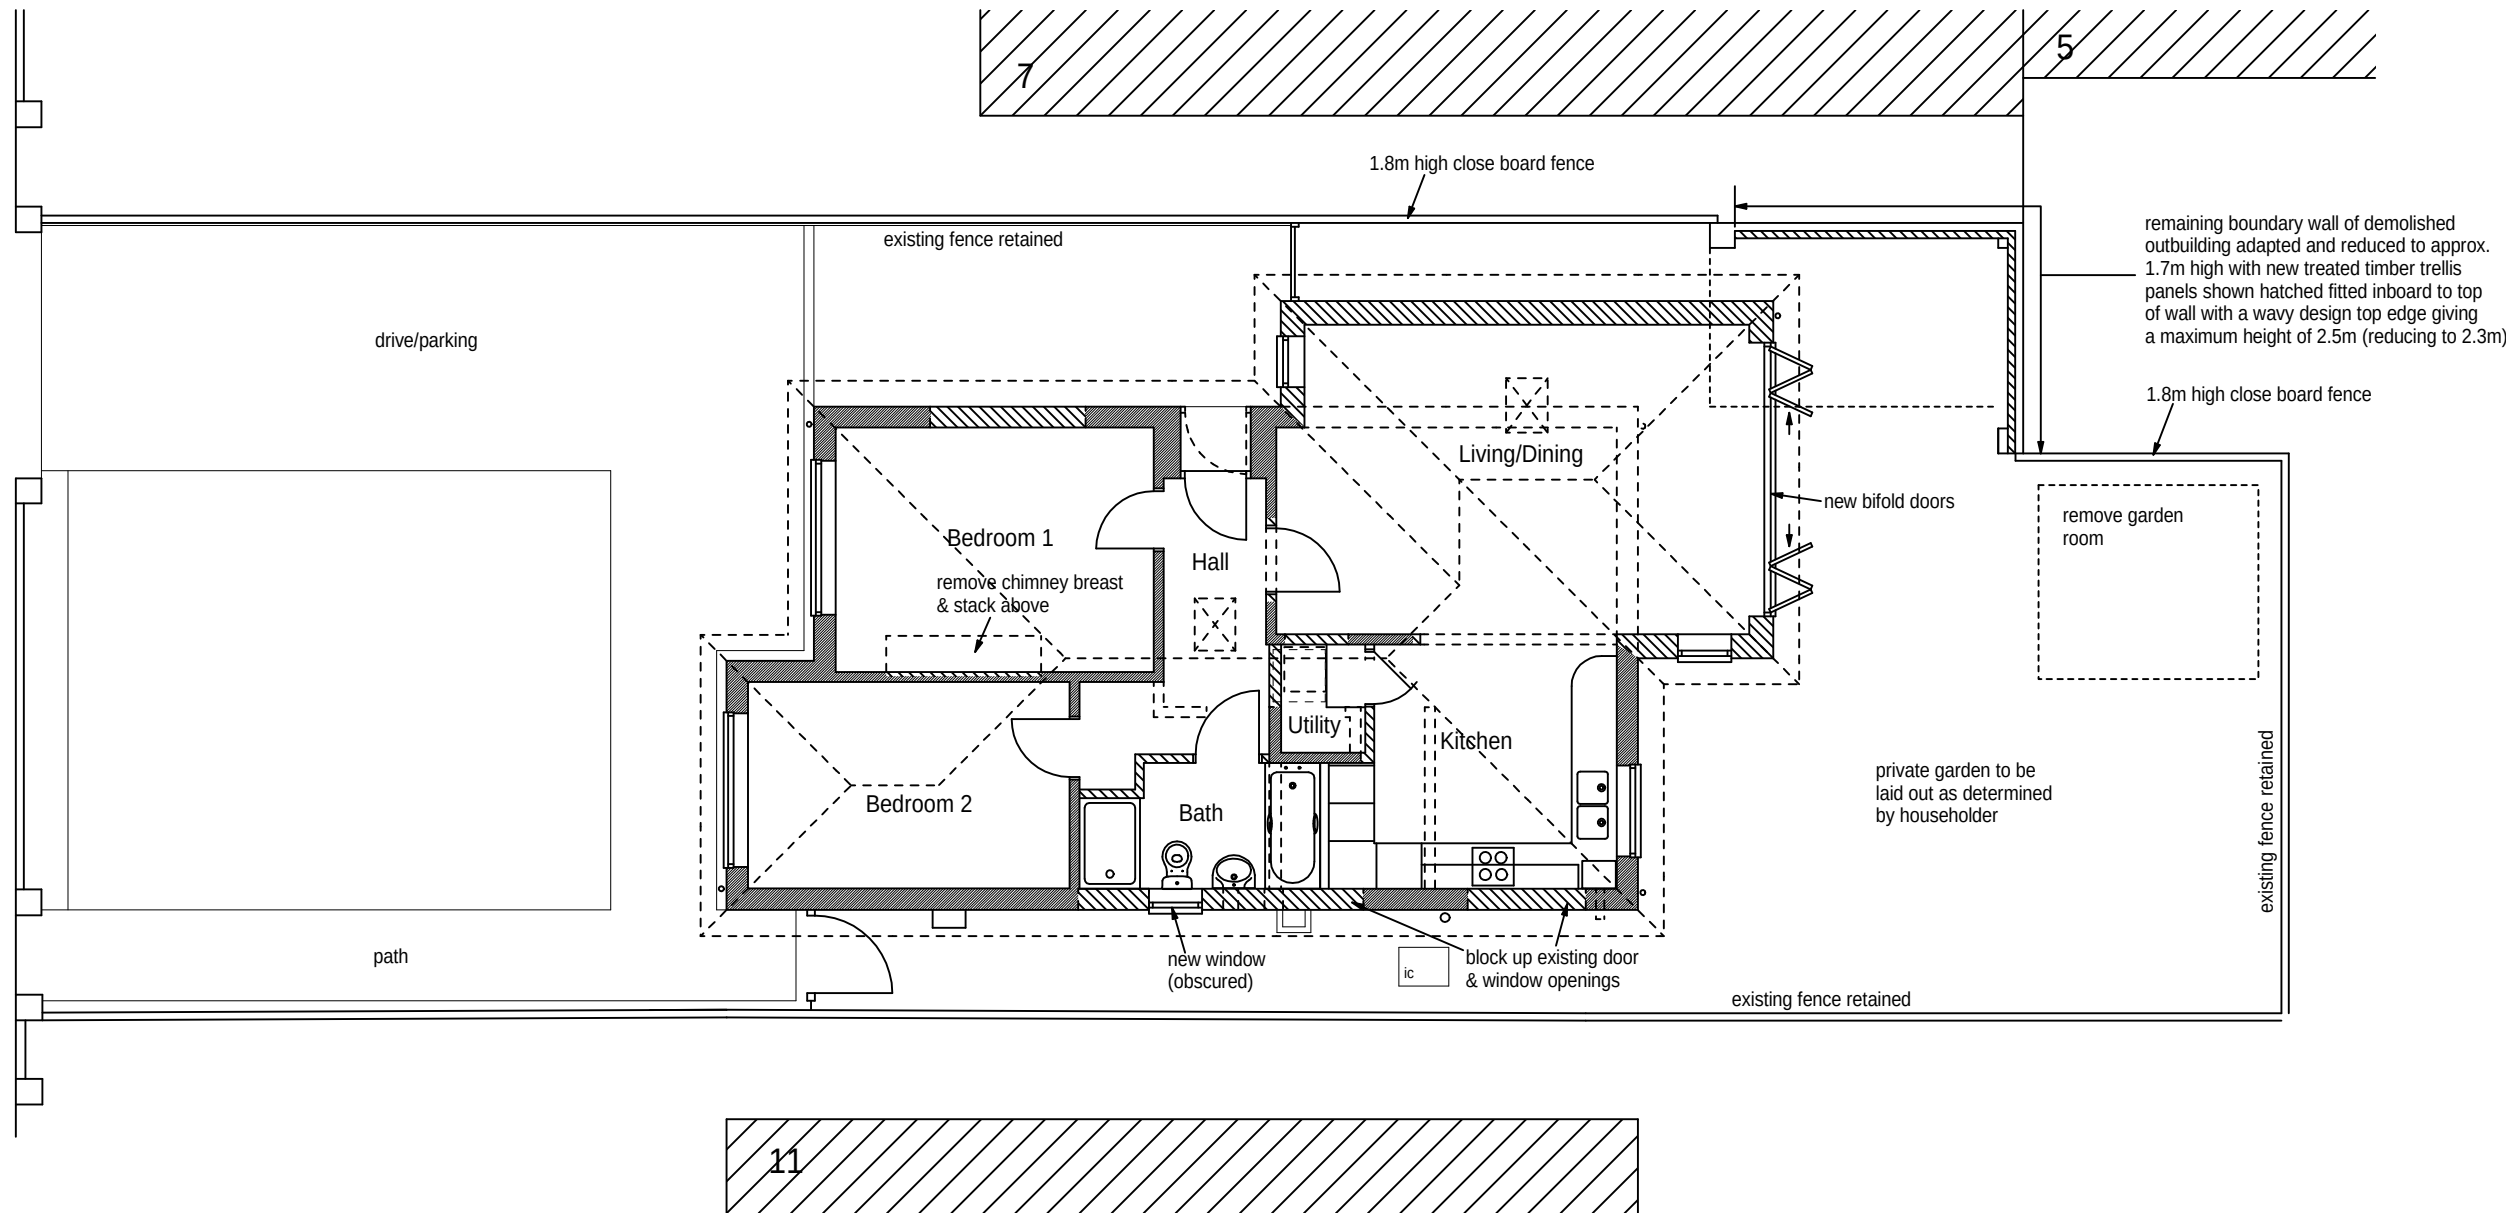

Proposed Floor & Site Plan 1:100

 

SEE SEPARATE 'SCHEDULE OF  
EXTERNAL MATERIALS' FOR  
DETAILS OF EXTERNAL FINISHES  
TO HOUSE, PAVINGS, FENCES, ETC

This drawing is the copyright of the Architect and must not be reproduced without permission, except by the Local Planning Authority for planning purposes.

Figured dimensions to be taken in preference to scaled.  
Dimensions to be checked on site before work commences.  
No deviation from this drawing will be permitted without the prior written consent of the Architect.  
Ground floor slabs, foundations, structure, etc., and all work below ground is shown provisionally and inspection of ground conditions is essential prior to work commencing.  
Reassessment is essential when the ground conditions are apparent and redesign may be necessary in

The responsibility for establishing the soil and subsoil conditions rests with the Contractor.

drawing  
PROPOSED FLOOR & SITE PLAN

project  
PROPOSED EXTENSION & ALTERATIONS  
9 BERKELEY SQUARE, HAVANT  
HAMPSHIRE PO9 2RT

B - Amended boundary treatment as built where existing outbuilding now demolished. 28-07-16  
A - Extension width reduced and gable omitted. 15-02-16

revisions date

drawing no. rev. date scale(s) sheet size  
21602/201 B JAN 2016 1:100 A3

client  
MS. P. THATCHER

Jeffrey Douglas Chartered Architect  
114 Havant Road Hayling Island Hampshire PO11 0LJ  
Tel: (023) 9246 8889 E-mail: jdo@jeffreydouglas.co.uk