

notes

Permission is granted to scale from this drawing for the purposes of Local Authority Planning Approval only. Please verify that the information is correctly printed to scale by checking the control bar below.

0mm

20

40

In all other circumstances DO NOT scale from this drawing, please contact this office for any additional information required. Contractors, Sub Contractors and Suppliers are to check all relevant dimensions and levels of site and building before commencing any shop drawings or building work.

RIBA

Chartered Practice

Ordnance Survey information is reproduced under Crown Copyright 2007. All rights Reserved. Licence number 100020440.


This drawing is the copyright of RBA Ltd.

This drawing must be read in conjunction with related RBA drawings as scheduled in the Drawing Register. This drawing must also be read in conjunction with the following consultants, specialists & sub-contractors drawings.

drawing number

consultant name

scale

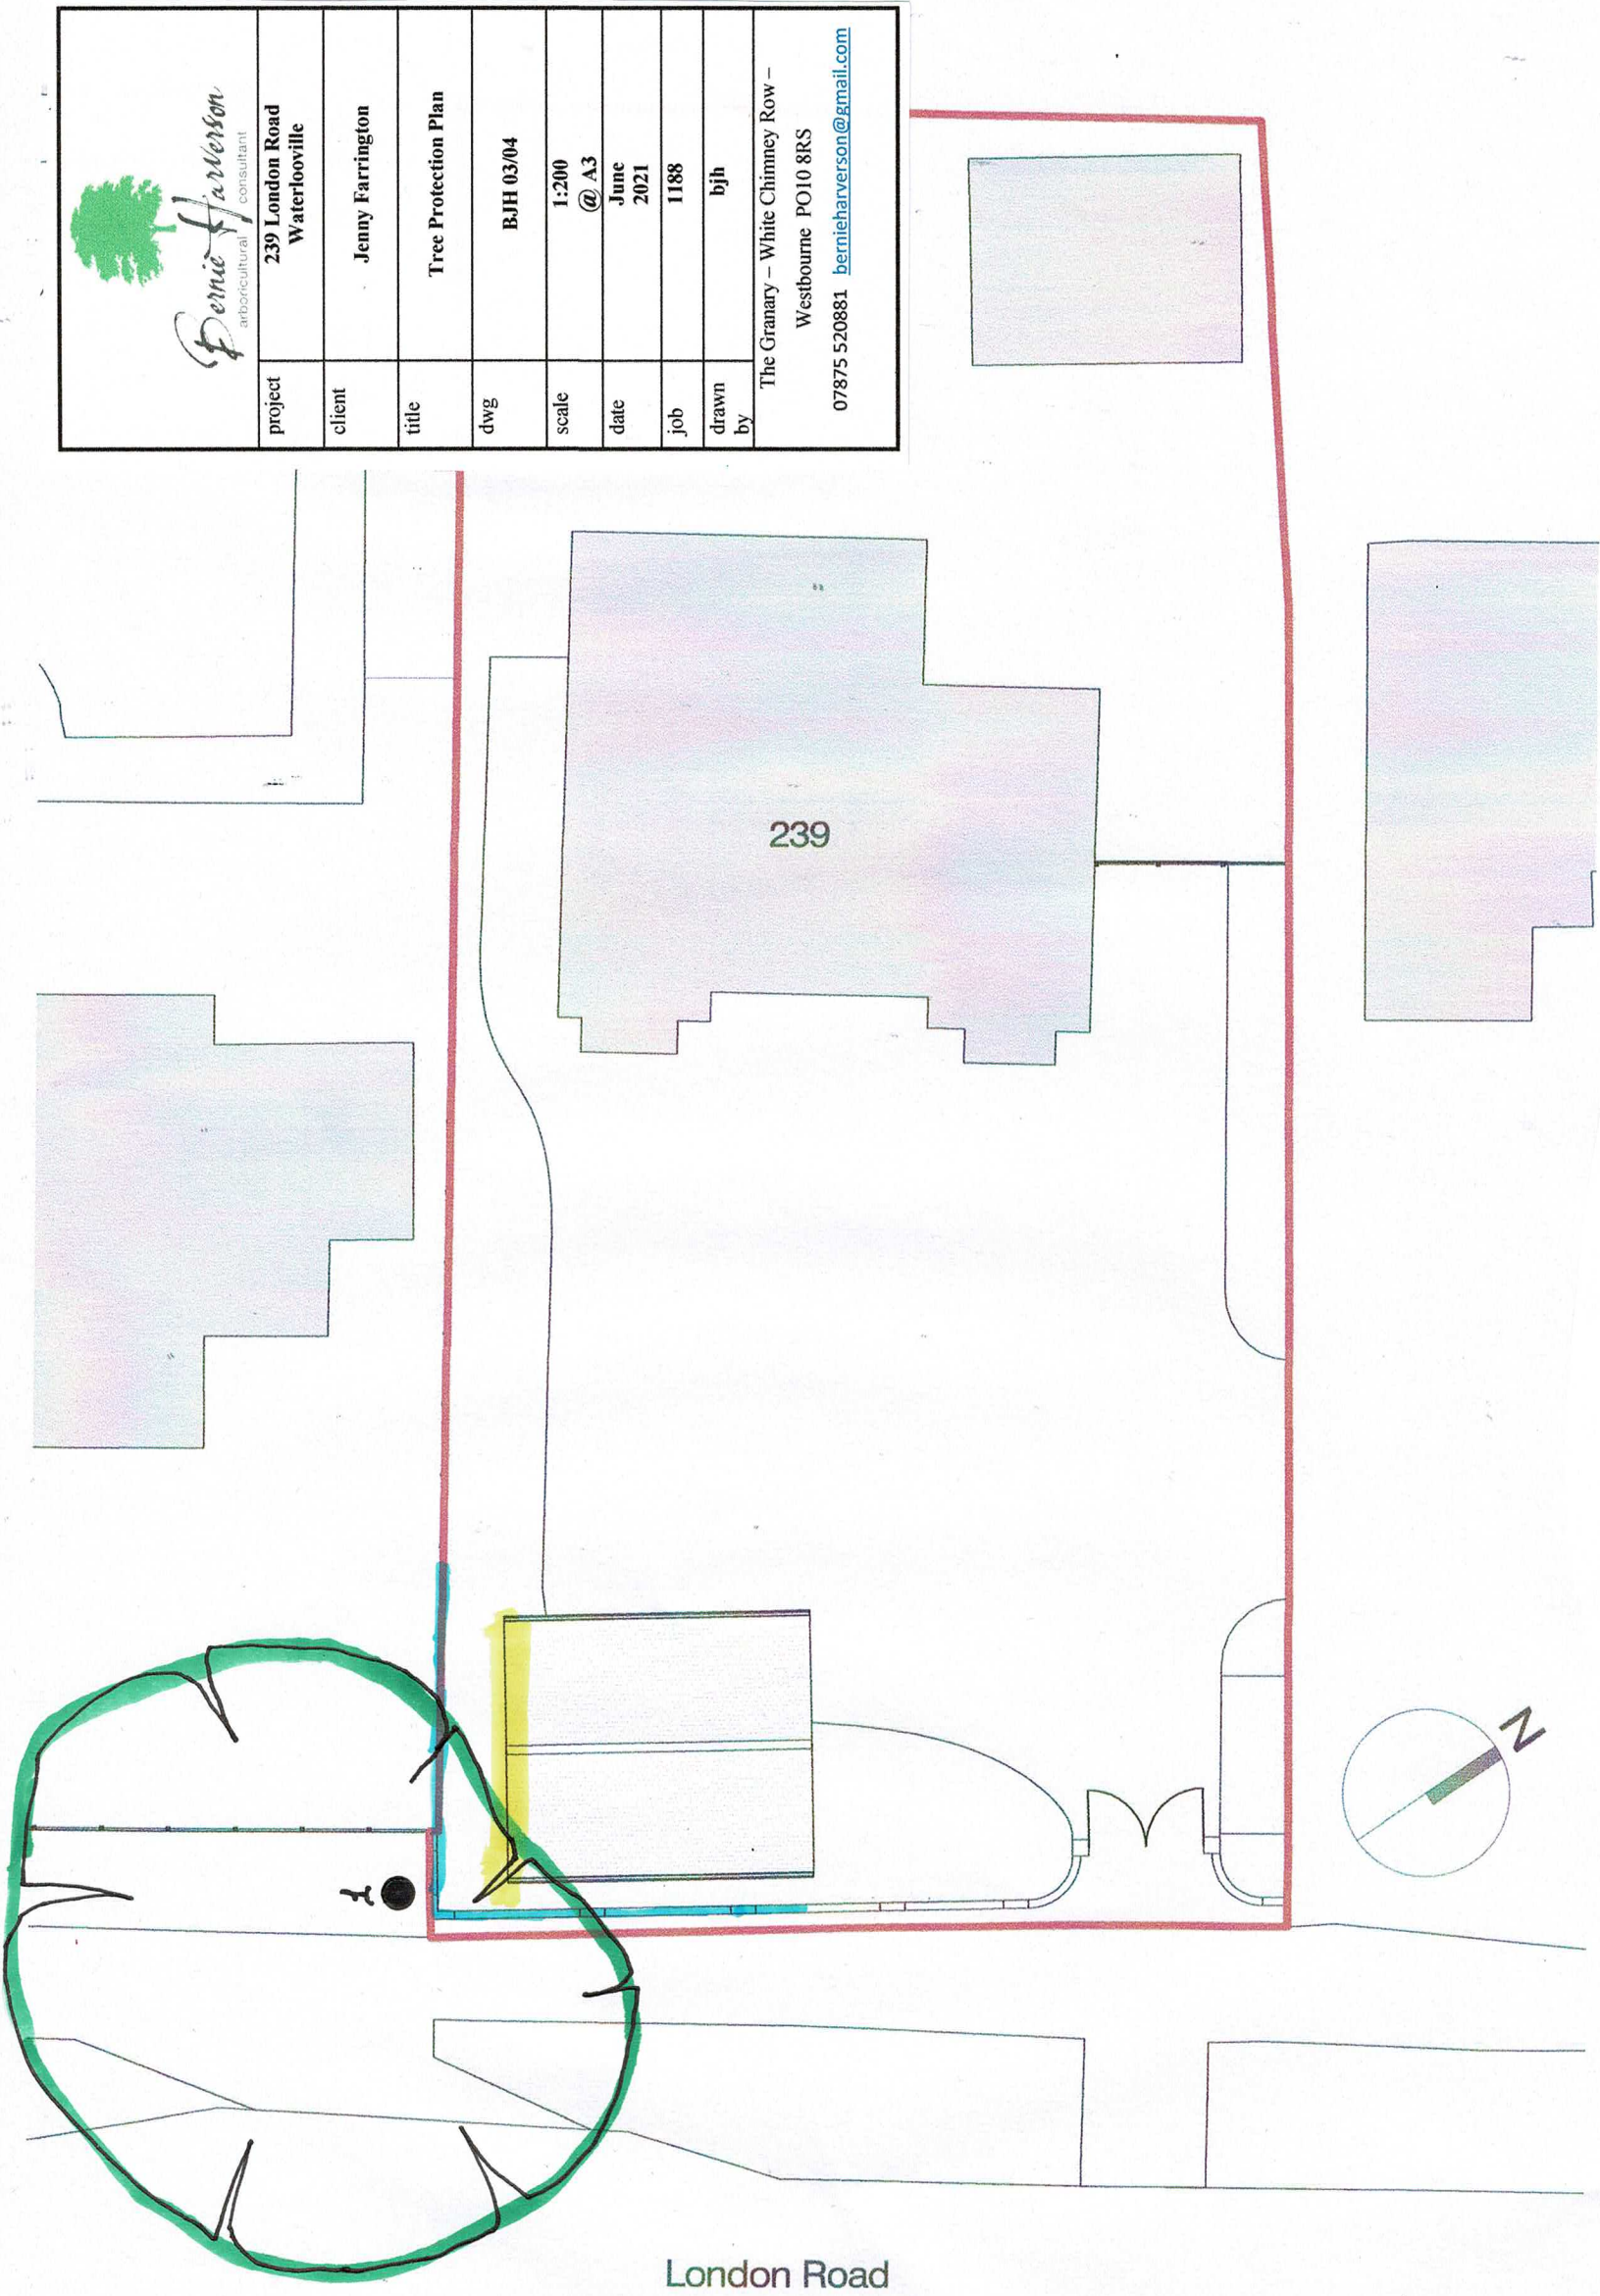

- Key:

 -  = Trees which will be retained and fully protected.
 -  = Trees which cannot be retained with this layout.
 -  = The brick boundary wall will act as a protective fencing zone in this instance.
 -  = This area was excavated and with the exception of a few fibrous roots no rooting of any significance was found.

1. Site Plan - Tree Assessment
scale 1 : 200

RevD1.Garage repositioned

24.06.21

rjb

rdv

revisions

this

author

checked

author

checked



rba architects limited

07809 342 990

mail@rba-architects.co.uk

www.rba-architects.co.uk

Project

Proposed Garage and Workshop

239 London Road

Waterloooville

PO8 8DD

drawing

Site Plan -Tree Assessment

scale

1 : 200

ratio

@ A3

date

13/06/21

author

rjb

checked

rdv

job no

2101

drawing no

2.002

rev

D1

Revision Codes : P - Preliminary D - Design Stage T - Tender Issue C - Construction Iss