


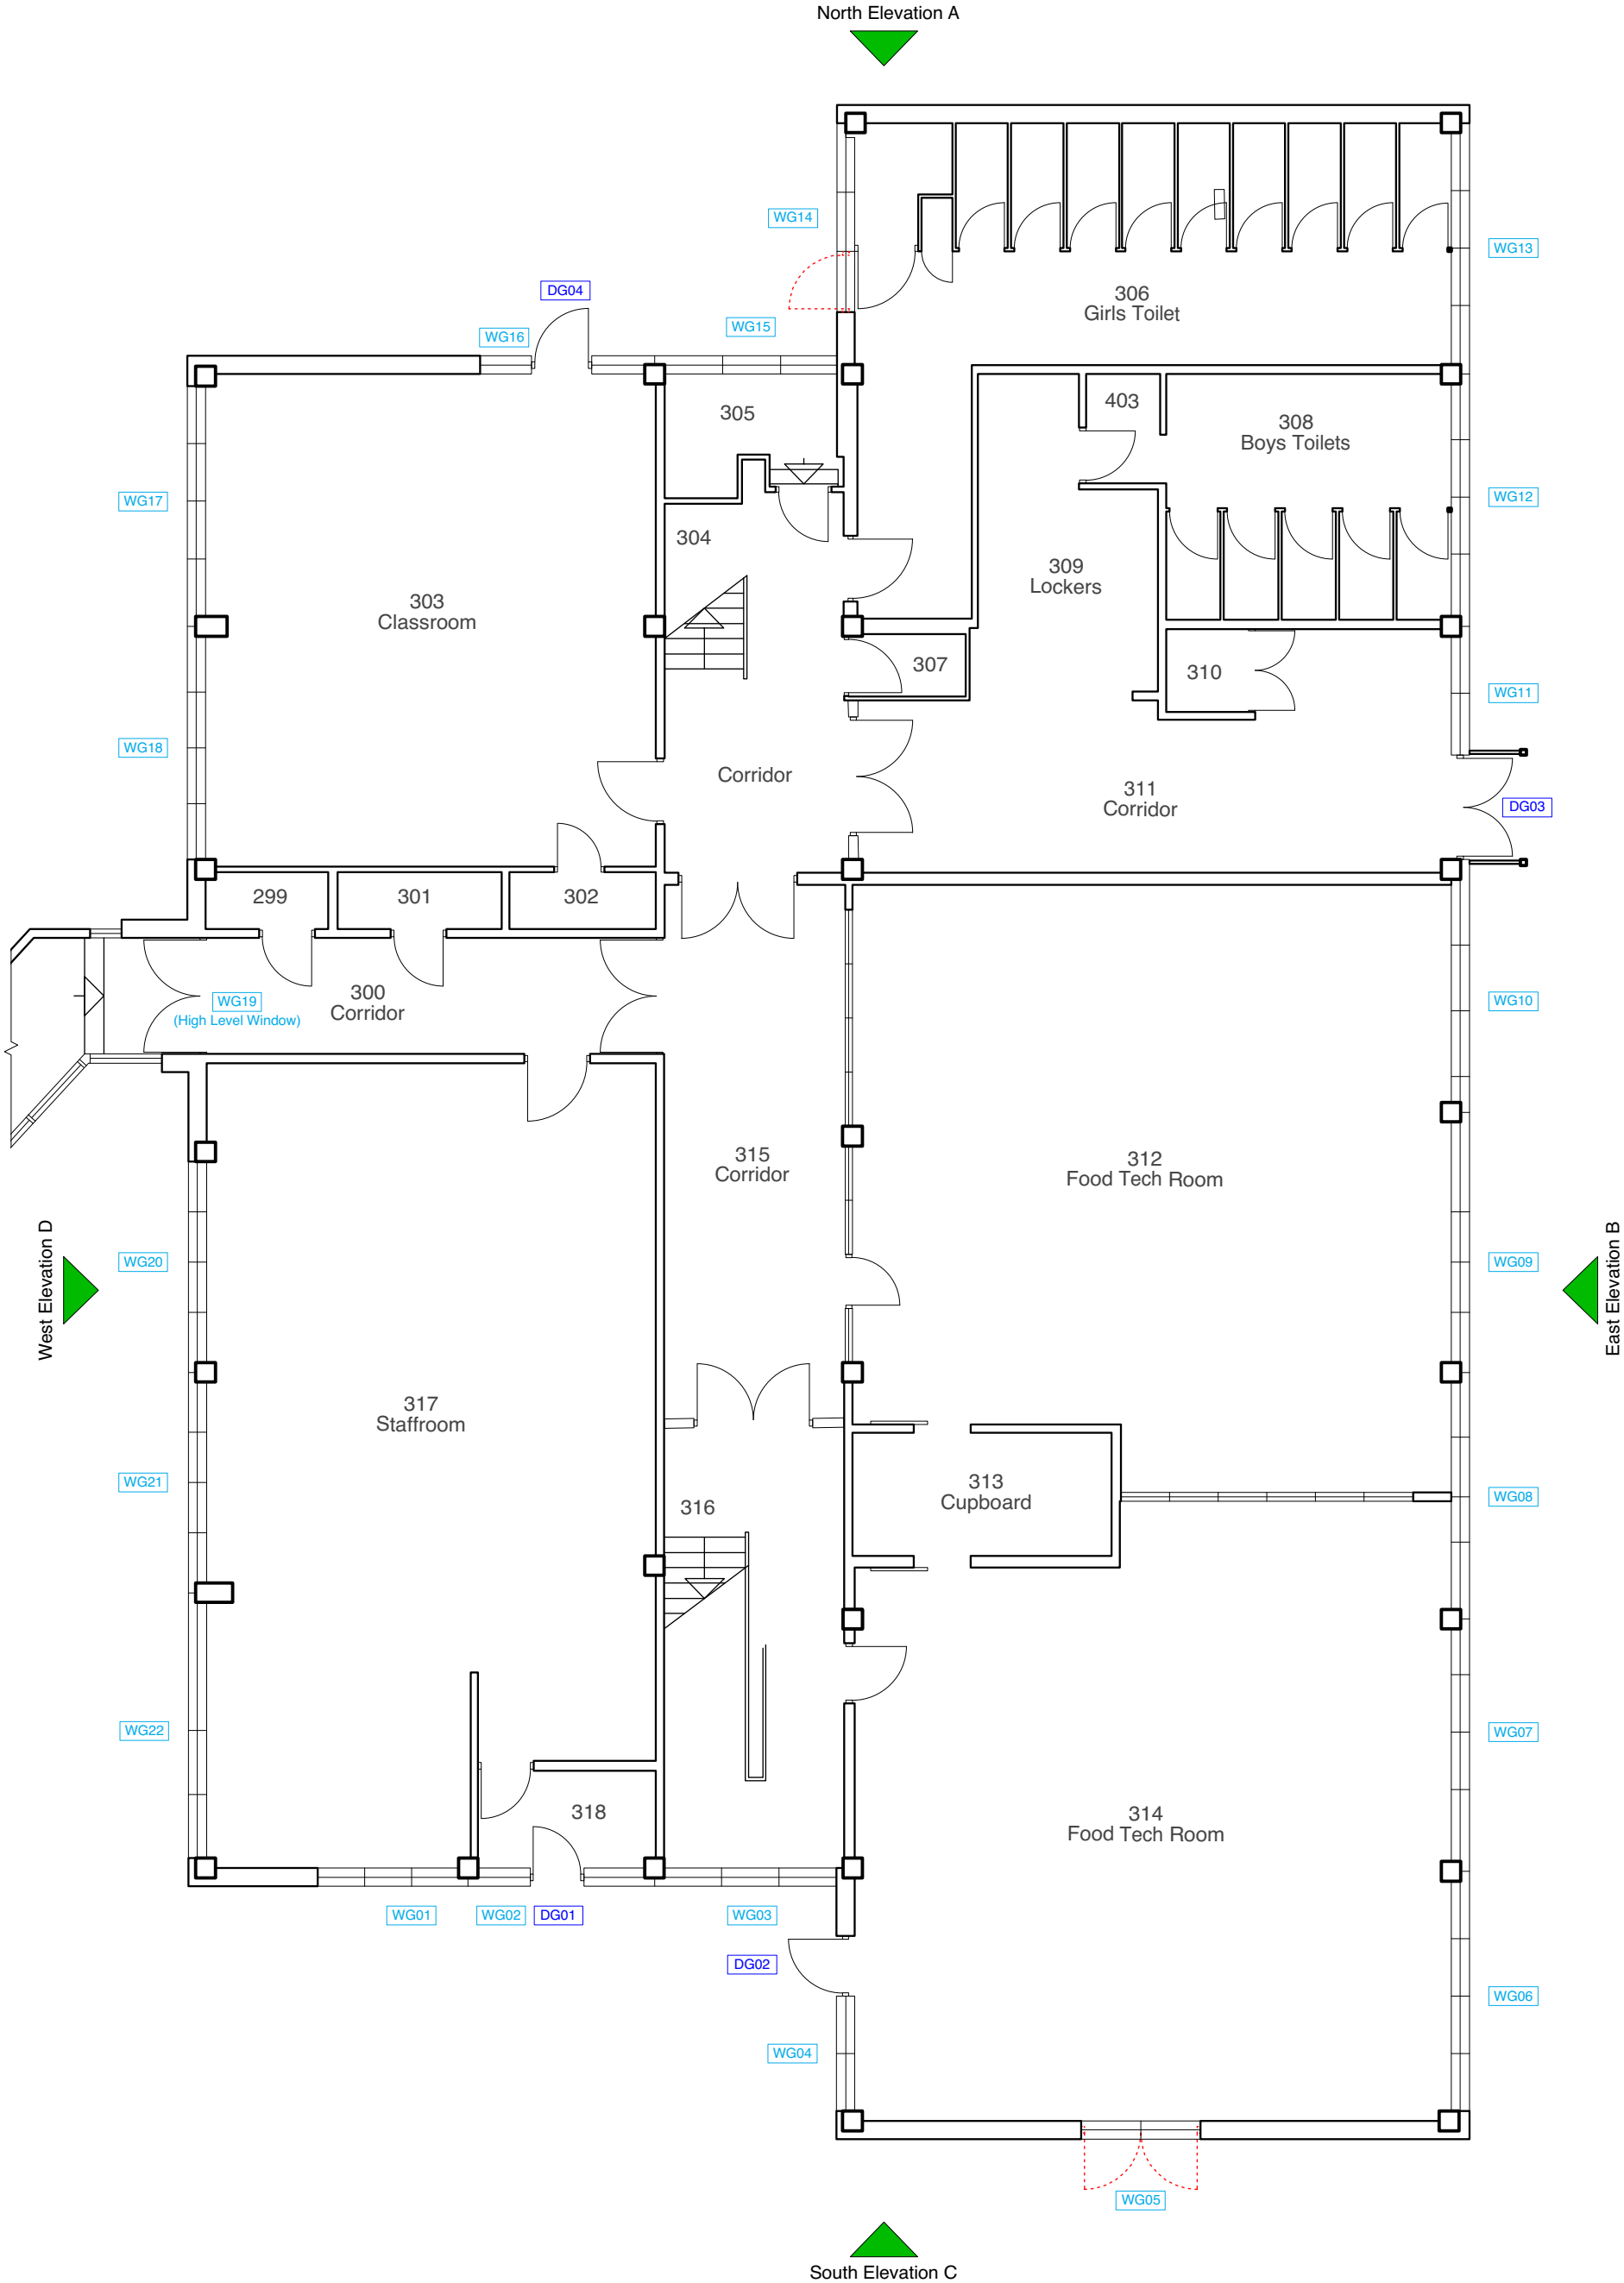

PROPOSED GROUND FLOOR PLAN



Scale 1:100 @ A3



Chartered Architects
Chartered Building Surveyor
Interior Designers
CDM Services
Unit 1 Lakeside, Headlands
Business Park, Salisbury Road,
Ringwood BH24 3PB
+44 (0)1425 472 833
www.kendallkingscott.co.uk

Project
CIF Bid 2016/17
Windows and Roof Refurbishment
Client
Oaklands Catholic School &
Sixth Form College

Scale 1:100
Paper Size A3
Filename 150922.vwx

Rv. Date By Ap Note

Drawing Title
Proposed Ground Floor Plan

Project No. 150922 L(P)09
Drawing No. Rev.

Date 15/4/16
Drawn MC
Checked AB
Status PLANNING

Check all dimensions and levels on site.

Only to be used on the site for which designed. The electronic transmission of designs/information contained in this drawing is carried out entirely at the User's risk and Kendall Kingscott Ltd. will have no liability for any errors or inaccuracies arising therefrom. The production of amended or updated information from the said design/information by the User is entirely the responsibility of the User and Kendall Kingscott Ltd. shall have no responsibility in respect thereof whatsoever.