


Proposed
Ground - 190m2
First - 122m2

Total - 312 m2

Existing
Ground - 73m2
First - 35m2
Garage - 11m2

Total - 116m2

**Proposed
Site Plan**

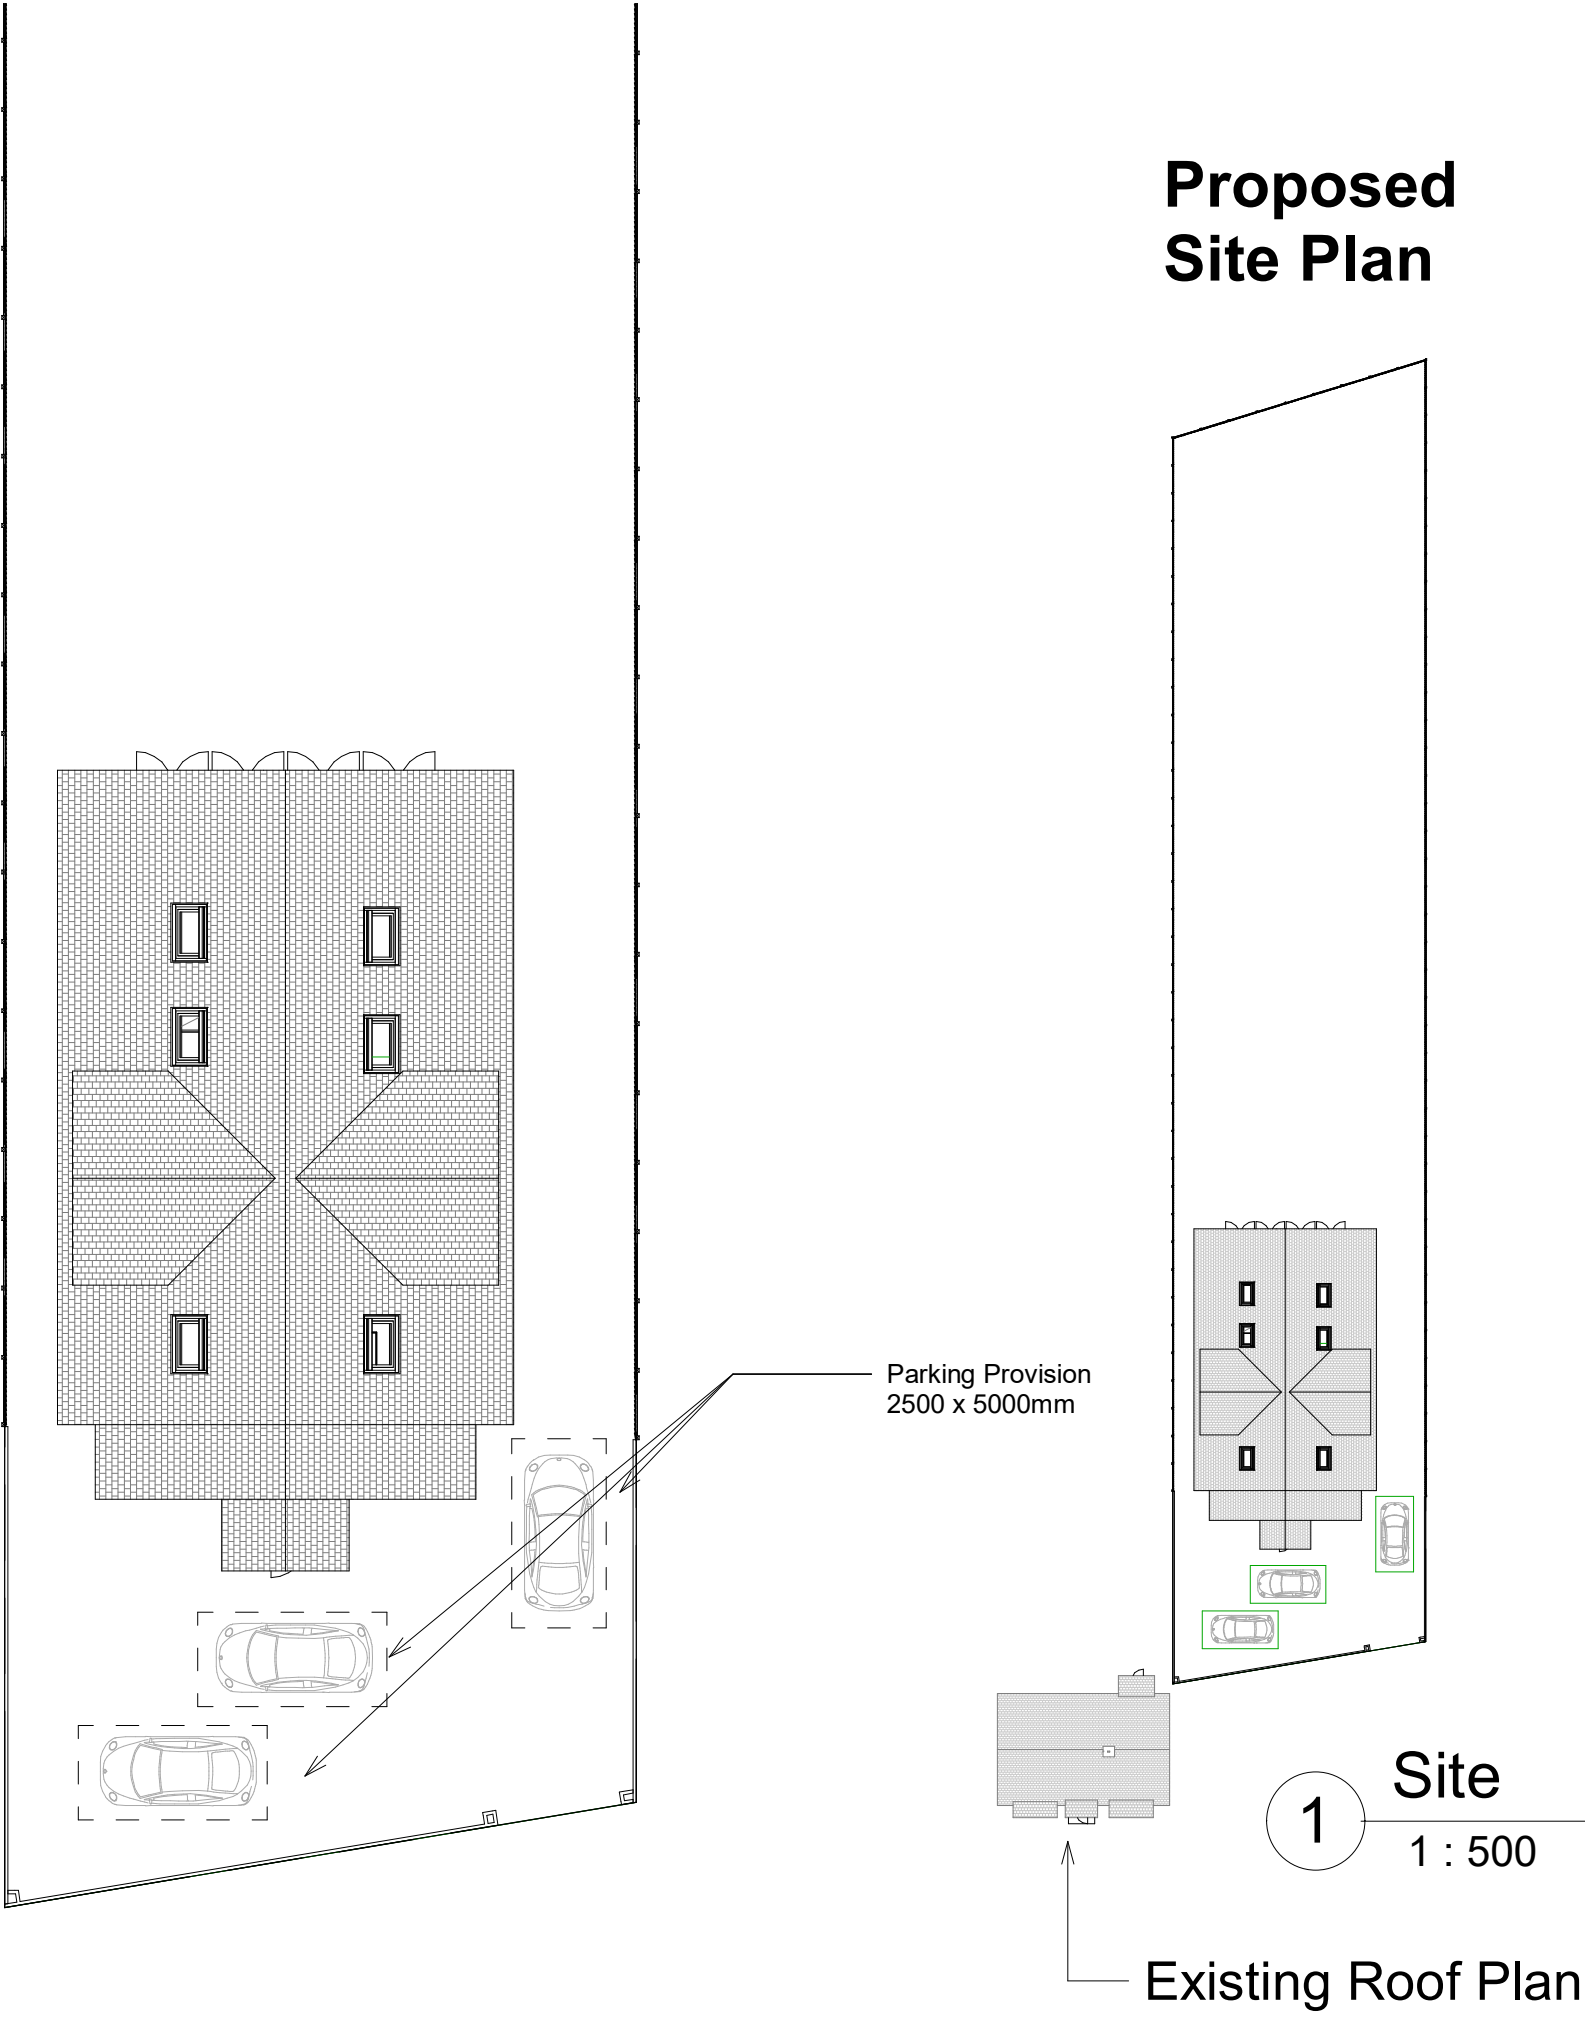

2 Parking Plan
1 : 200

1 Site
1 : 500
Existing Roof Plan

1:500										50
1:200										20
1:100										10
1:50										5



PROJECT 59 Sandy Point Road PO11 9RR	CLIENT O'Malley			
	Date	Issue Date	Scale (@ A3)	As indicated
SHEET Site & Parking Plans	Drawn by SW	DRAWING NUMBER P102		REV
	Checked by SR			