



GENERAL NOTES:
1. THIS DRAWING IS TO BE READ IN CONJUNCTION WITH THE OTHER RELEVANT CONSULTANTS DRAWINGS.
2. ALL FINISHES ARE TO CONFORM TO THE CURRENT BUILDING REGULATIONS.
3. REFER TO A SEPARATE DOCUMENT FOR THE DESIGNERS RISK ASSESSMENT.
4. ALL WORKS OR MATERIALS INDICATED ON THIS DRAWING ARE TO BE TO THE LATEST RELEVANT BRITISH STANDARDS AND CARRIED OUT IN ACCORDANCE WITH THE BRITISH STANDARDS CODES OF PRACTICE OR RECOGNIZED INSTITUTE OR TRADE ASSOCIATION RECOMMENDATIONS AND PUBLICATIONS.





1:100 scale

 


1:200 scale

 

BIN / CYCLE
STORE DETAILS

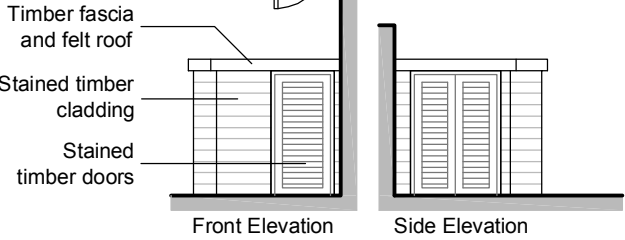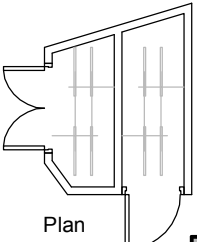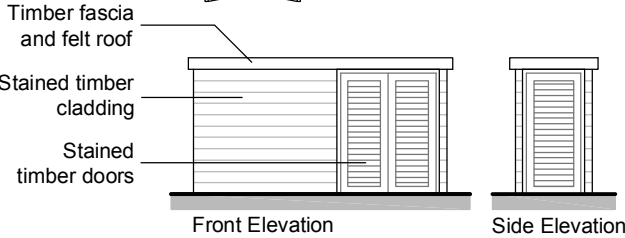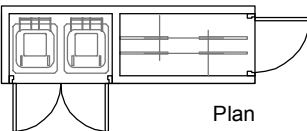

BOUNDARY TREATMENT

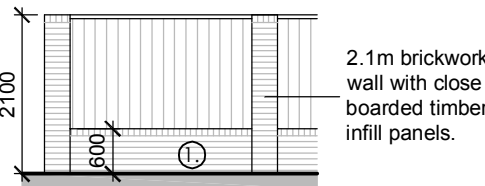

P3	Mar 2016	Extension size reduced. Roof treatment altered. Materials amended, window and door style amended.	TH
P2	Feb 2016	Dimensions added, section line indicated. position of western wall to new extension adjusted.	TH

Revision	Date	Description	Dwn	Chtd
----------	------	-------------	-----	------



Lansdowne House
25-26 Hampshire Terrace
Portsmouth PO1 2QF
Hampshire England
Tel: (023) 92 755 333
E-Mail: admin@plcarchitects.com
Web: www.plcarchitects.com

Client:

Project:
The Town Brewery
2 West Street
Emsworth

Drawing Title:
Proposed Elevations / Section
Proposed Roof Layout
Proposed Boundary / Bin & Cycle Details

Drawn By	Date	Checked By	Date	Approved By	Date
TH					

Drawing No.	Revision:	Scale:
15 - 2129 - 101	P3	1:100@A2

PLC ARCHITECTS © COPYRIGHT RESERVED 2015
NOT TO BE SCALED. DIMENSIONS TO BE CHECKED ON SITE
SCALING ONLY FOR LOCAL AUTHORITY PURPOSES

External Materials


- ① Facing brickwork to match existing to LA approval (Red/Brown)
- ② Painted timber windows and doors (White)
- ③ Conservation rooflights (Black)
- ④ Clay roof tiles (Red/Brown to match existing)
- ⑤ Painted timber fascia, soffit and bargeboards (Black)
- ⑥ UPVC rainwater goods (Black)




PROPOSED NORTH ELEVATION



PROPOSED SOUTH ELEVATION

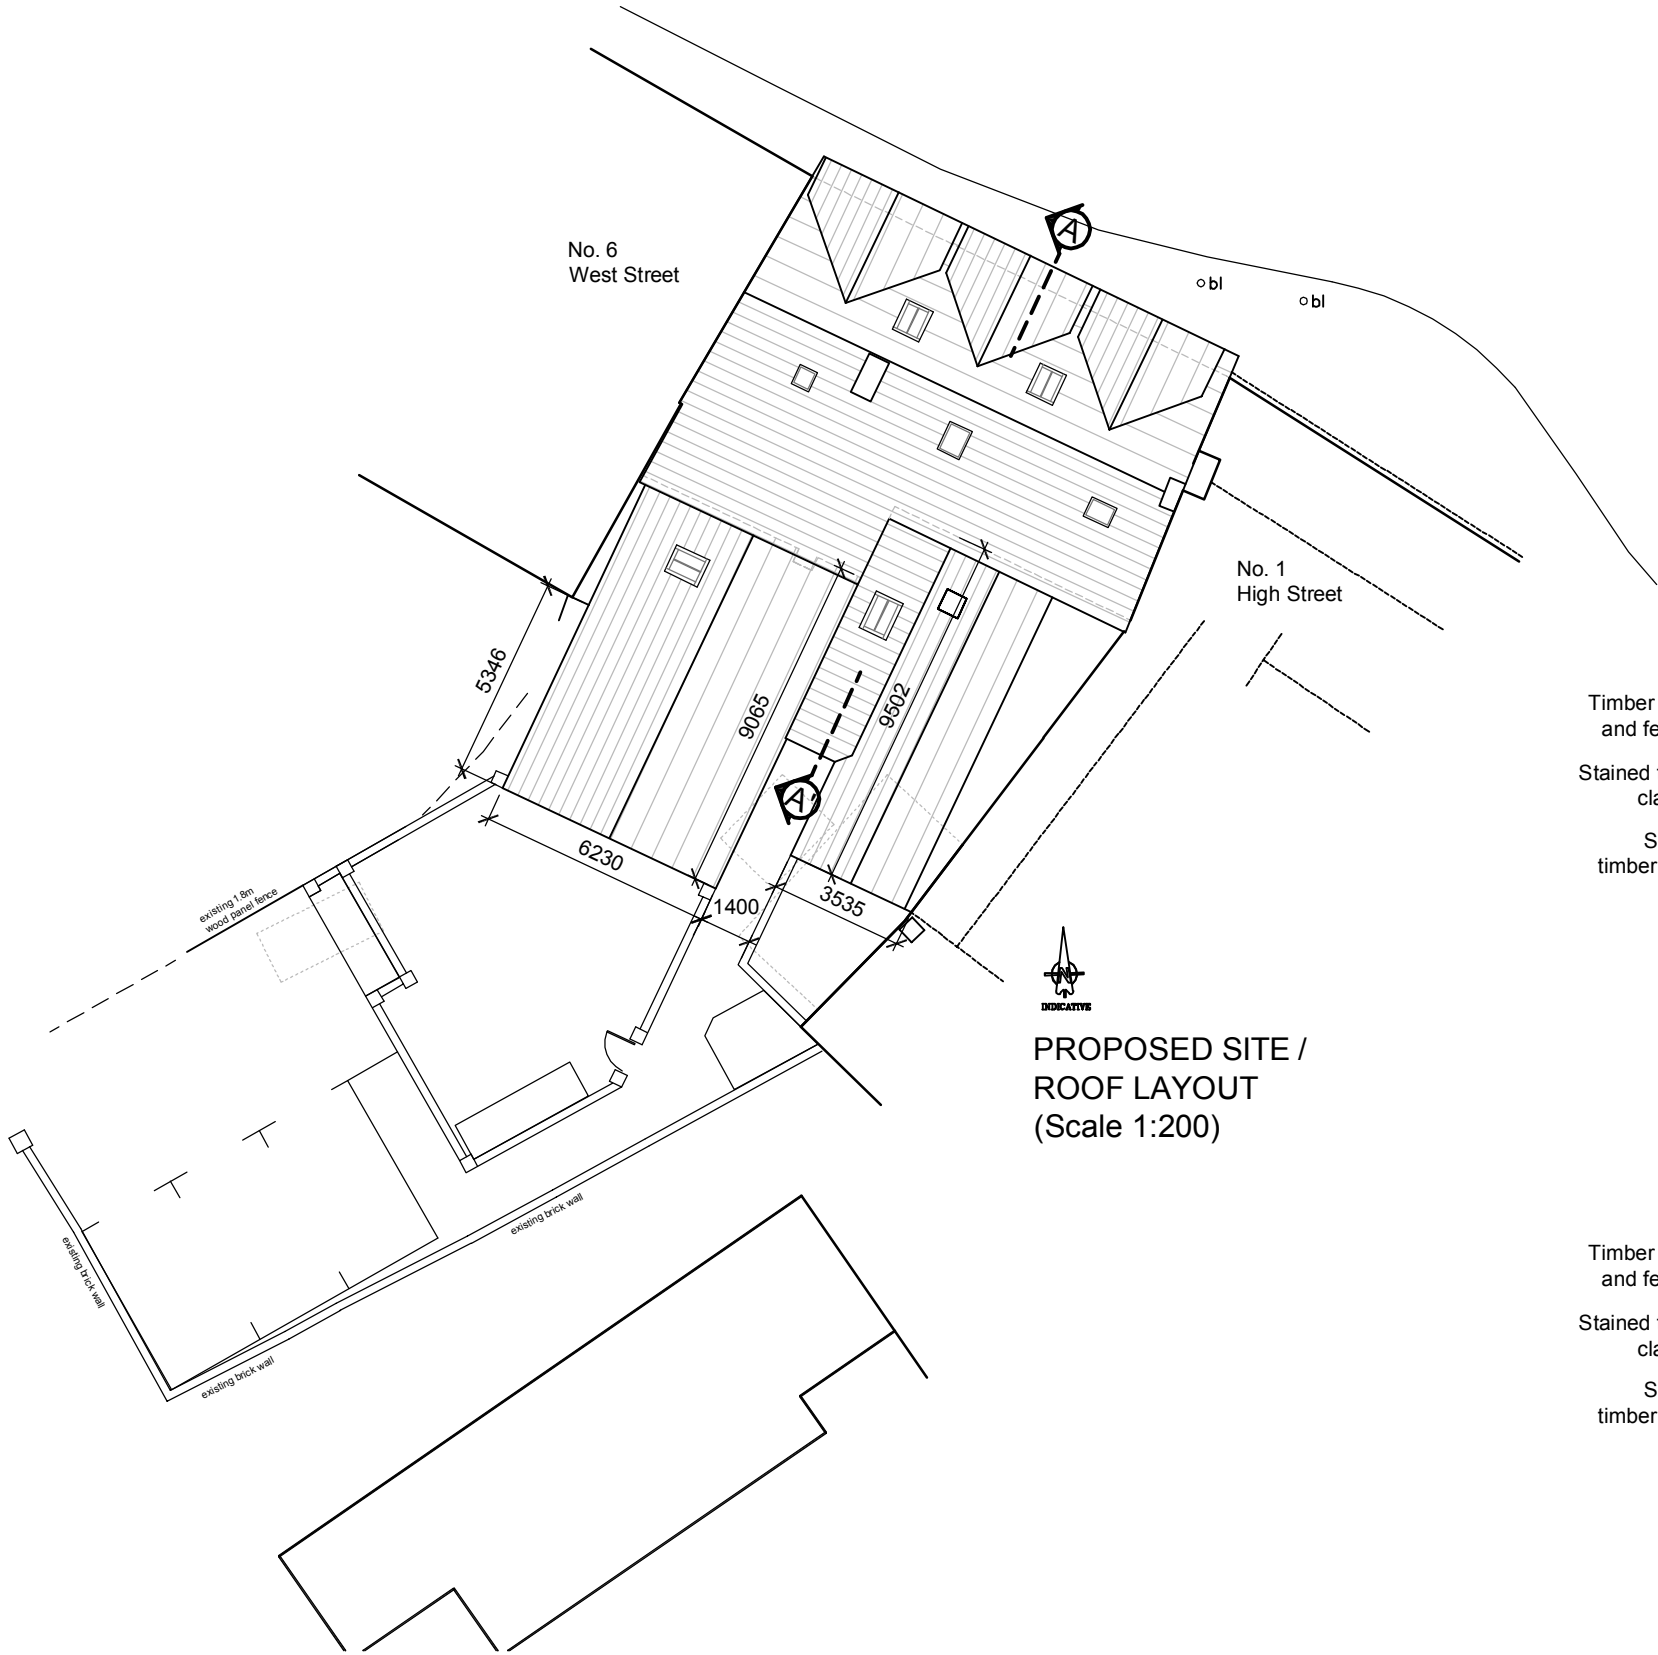

PROPOSED SITE /
ROOF LAYOUT
(Scale 1:200)

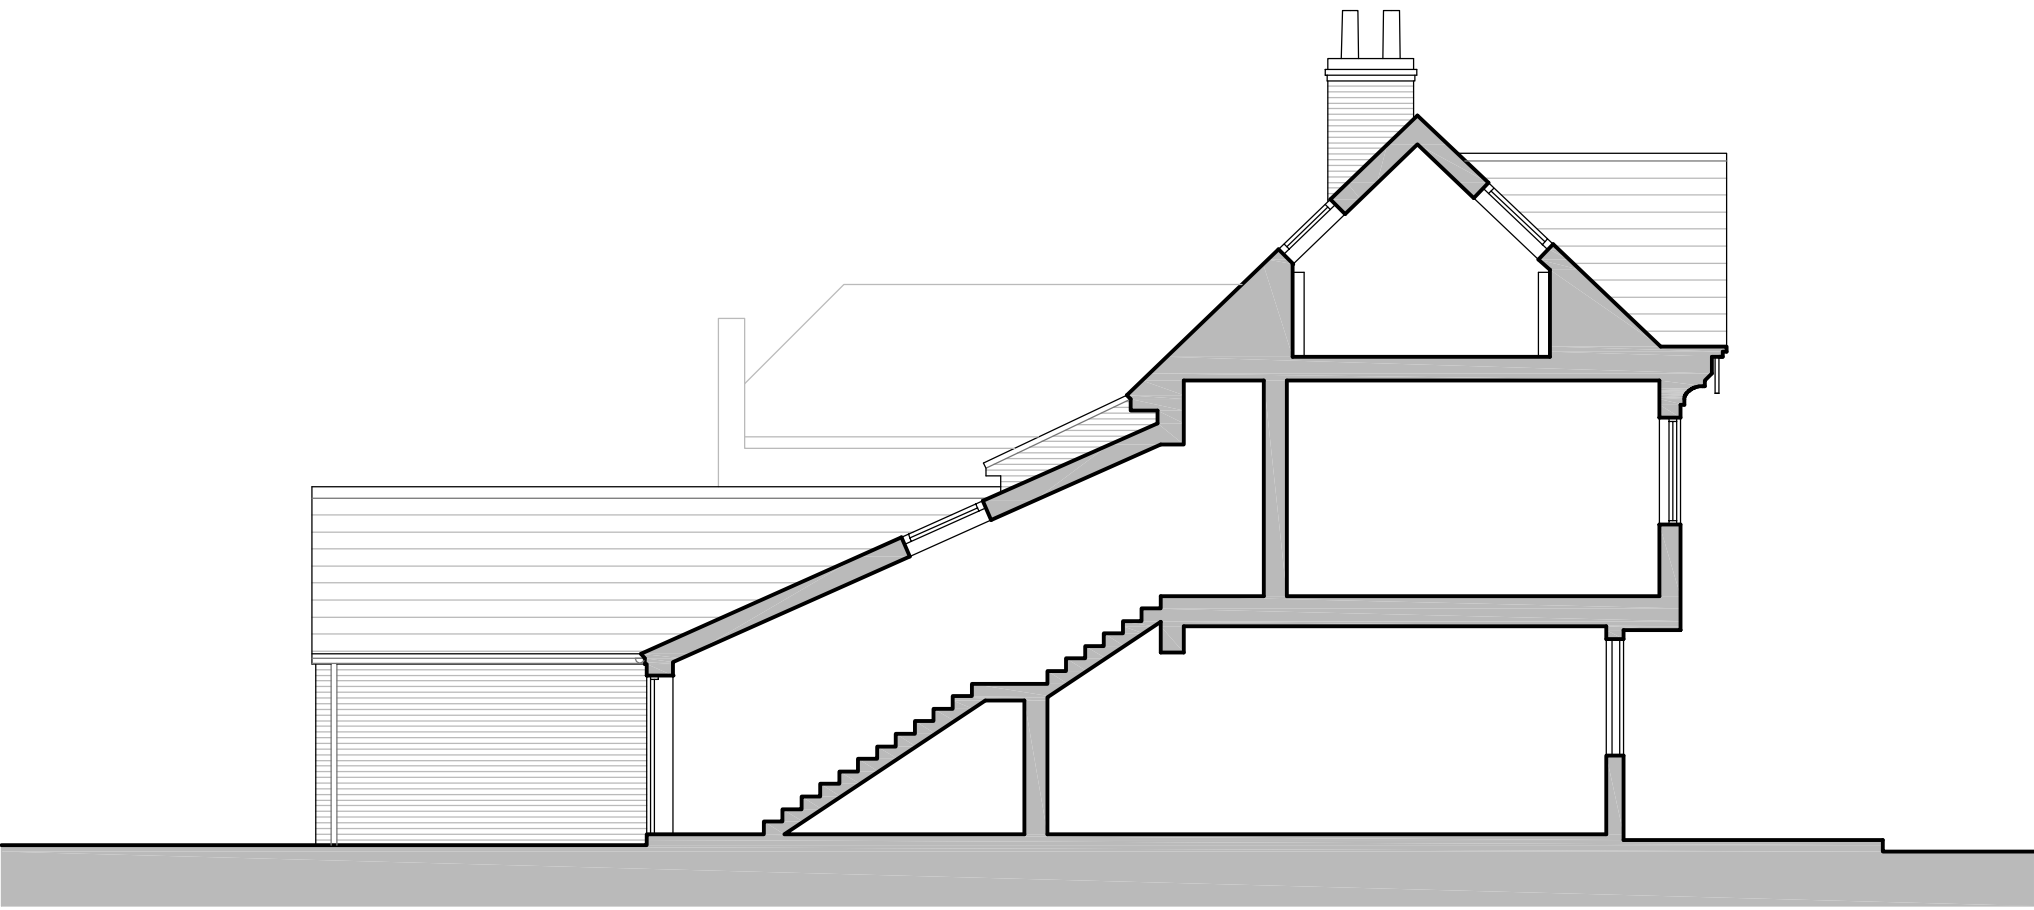

PROPOSED SECTION A-A' / EAST INTERNAL ELEVATION